Form Ref. No. 630681

ADUR
DISTRICT COUNCIL

Town and Country Planning Act 1990
Householder Planning Application

Use this form to apply for planning permission to extend or alter your house or flat, to build a garage or other structure on your property or to create access for a vehicle onto a classified road (please read note 9).

Please read the notes before you fill in this form.

1 Please give the address of the property to be altered or extended

4 DOWNLANDS CLOSE
SOMPTING
WEST SUSSEX
BN15 0JL

2 Type of property

Other

PLANNING COUNCIL
PLAN No. Adc0539607
DATE 30 AUG 2007

3 Please describe the development you are applying for.

SINGLE STOREY SIDE EXTENSION

4 Applicant (in block capitals)

Name
MR & MRS
HOCKETT

Address
4 DOWNLANDS CLOSE
SOMPTING
BN15 0JL
WEST SUSSEX

Telephone
[redacted]

Fax

Email

Agent (if any)

Full Name
PAUL TRUSSLER

Address
44 FIRLE ROAD
LANCING
WEST SUSSEX
BN15 0NZ

Telephone
01903 767147

Fax

Email

5 Please enclose four copies of this form and four sets of plans.
Please number your plans and write the numbers and scales against the titles here.

	Plan Number	Scale
Location Plan	27/329/1	1/1250
Block Plan	27/329/1	1/500
Floor Plan	27/329/1 & 27/329/2	1/100
Elevations	27/329/1 & 27/329/2	1/100
Other		

6 Will the development involve cutting down any trees? No
If "Yes", please show these clearly on the block plan.

7 Will the development (including any new or altered access) affect a public footpath or any other public right of way? No

8 **Does this application require a fee?** Yes
(See note 3)

If "No", please choose the option that applies
(See note 3)

If "Yes", please state the fee enclosed £ 135.00
(See note 4)

Signature: [redacted] **Date:** 28/8/2007

Please print your name: PAUL TREFFLER

Certificate under Article 7 of the Town and Country Planning (General Development Procedure) Order 1995

If anyone else owns the land or part of it, you must fill in Certificate B, which you can get from the Planning Section. You must also tell the owner of the land about this application by serving a notice on them. If you own all of the land, you must fill in Certificate A below.

Certificate A

I confirm that:

- Nobody except the applicant was an owner of any part of the land involved at the beginning of the period of 21 days before the date of this application; and

- none of the land this application relates to is an agricultural holding or part of an agricultural holding.

Signature: [redacted] **Date:** 28/8/2007

Please print your name: PAUL TREFFLER

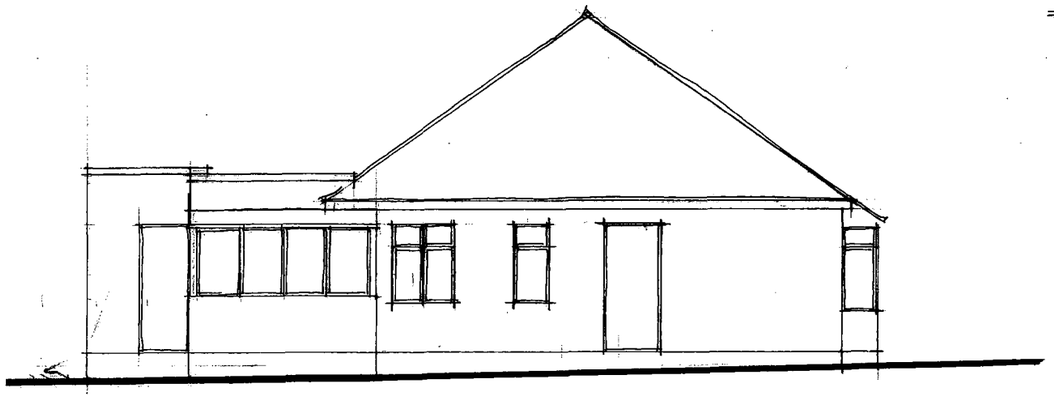

Existing Side Elevation.

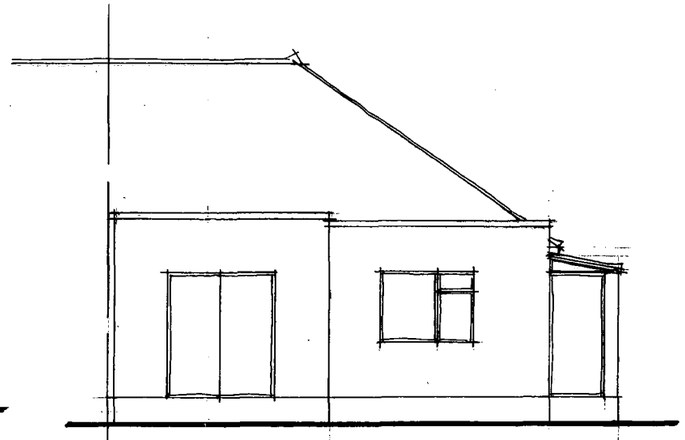

Existing Rear Elevation.

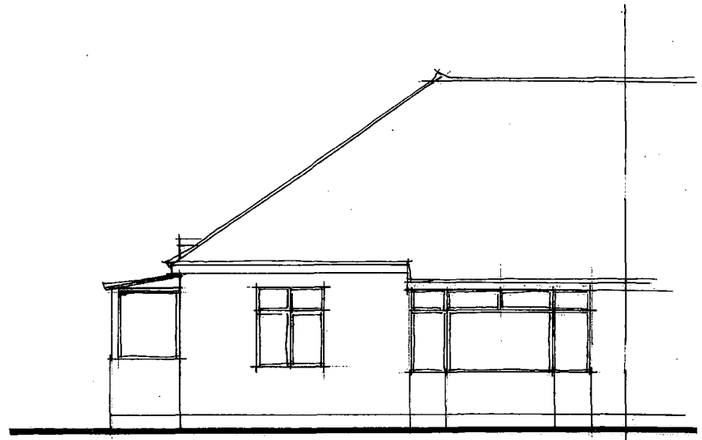

Existing Front Elevation.

Elevations 1:100

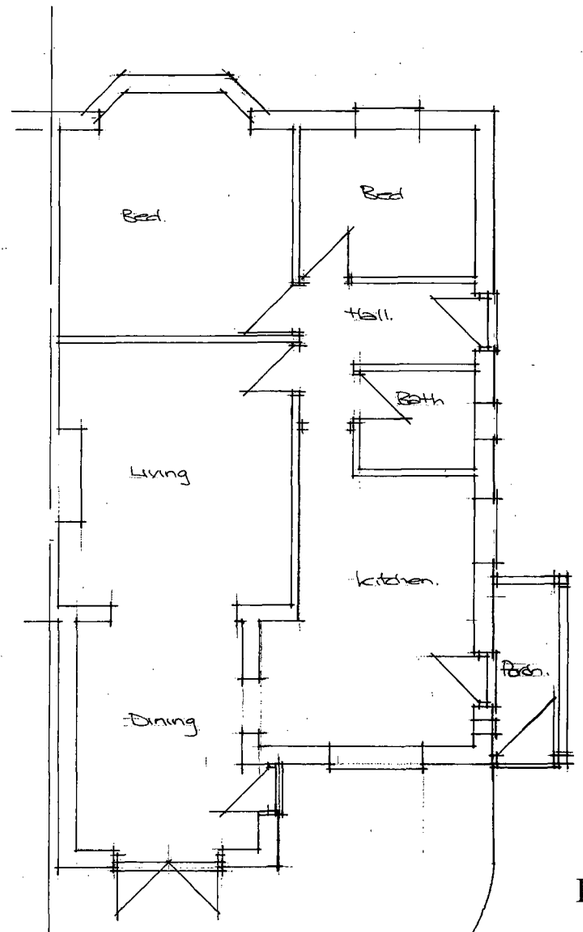

Existing Ground Floor Plan.

Floor Plan 1:1/100

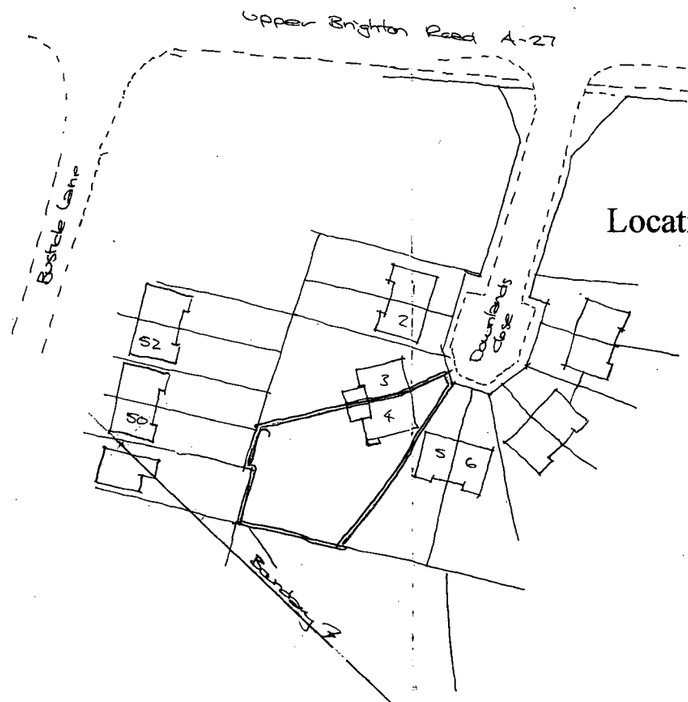

Location Plan 1/1250

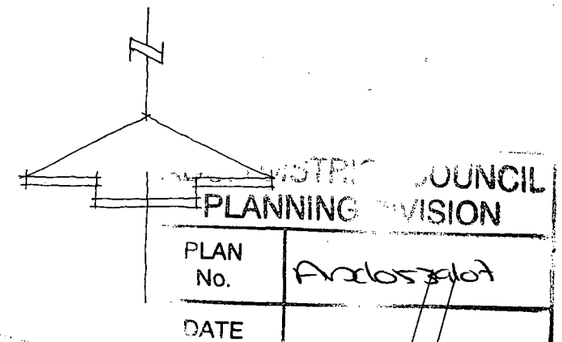

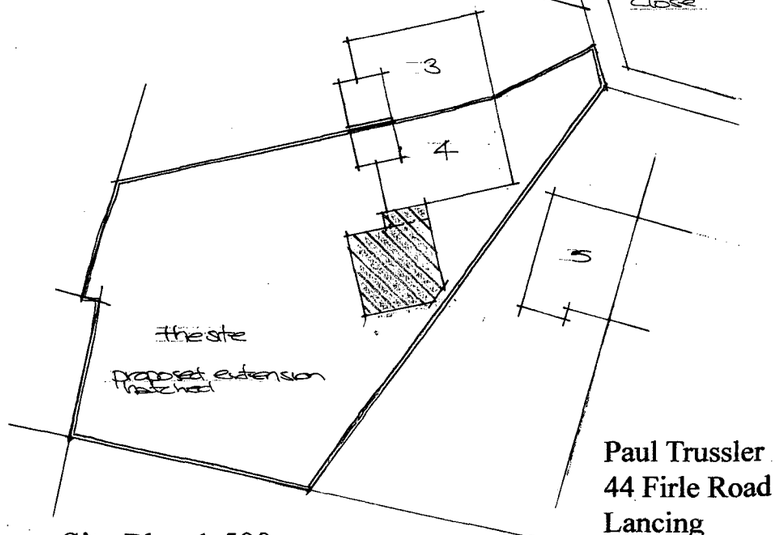

Site Plan 1:500

Paul Trussler
44 Firle Road
Lancing
West Sussex
BN15 0NZ

Single storey side extension : *for Mr & Mrs Hockett*
4 DOWNLANDS CLOSE, SOMPTING, WEST SUSSEX. BN15 0JL

Drwg No. 27/329/1

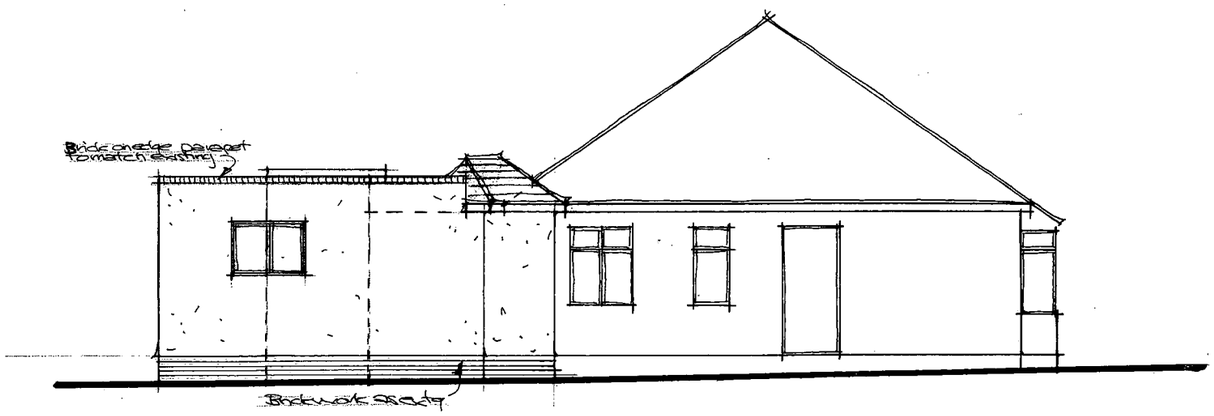

Proposed side elevation.

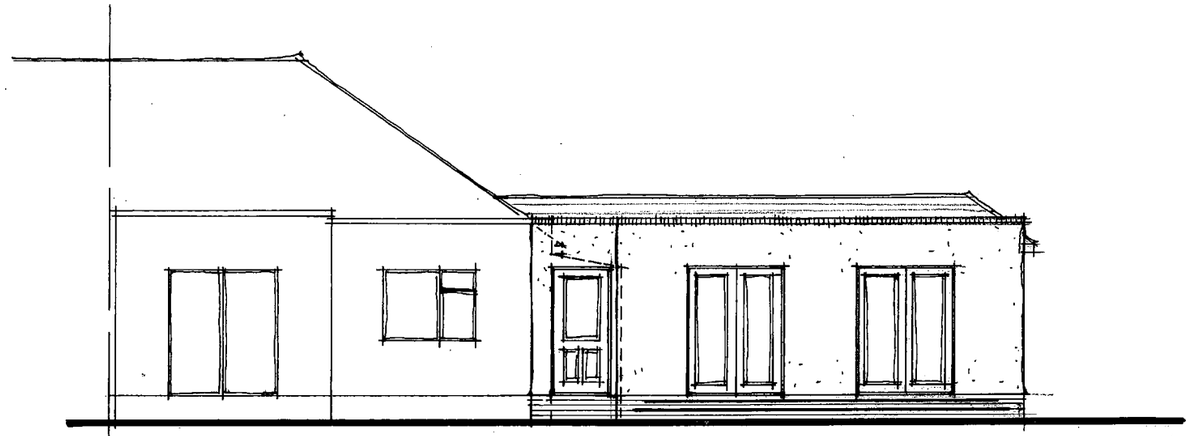

Proposed Rear Elevation.

Elevations 1:100

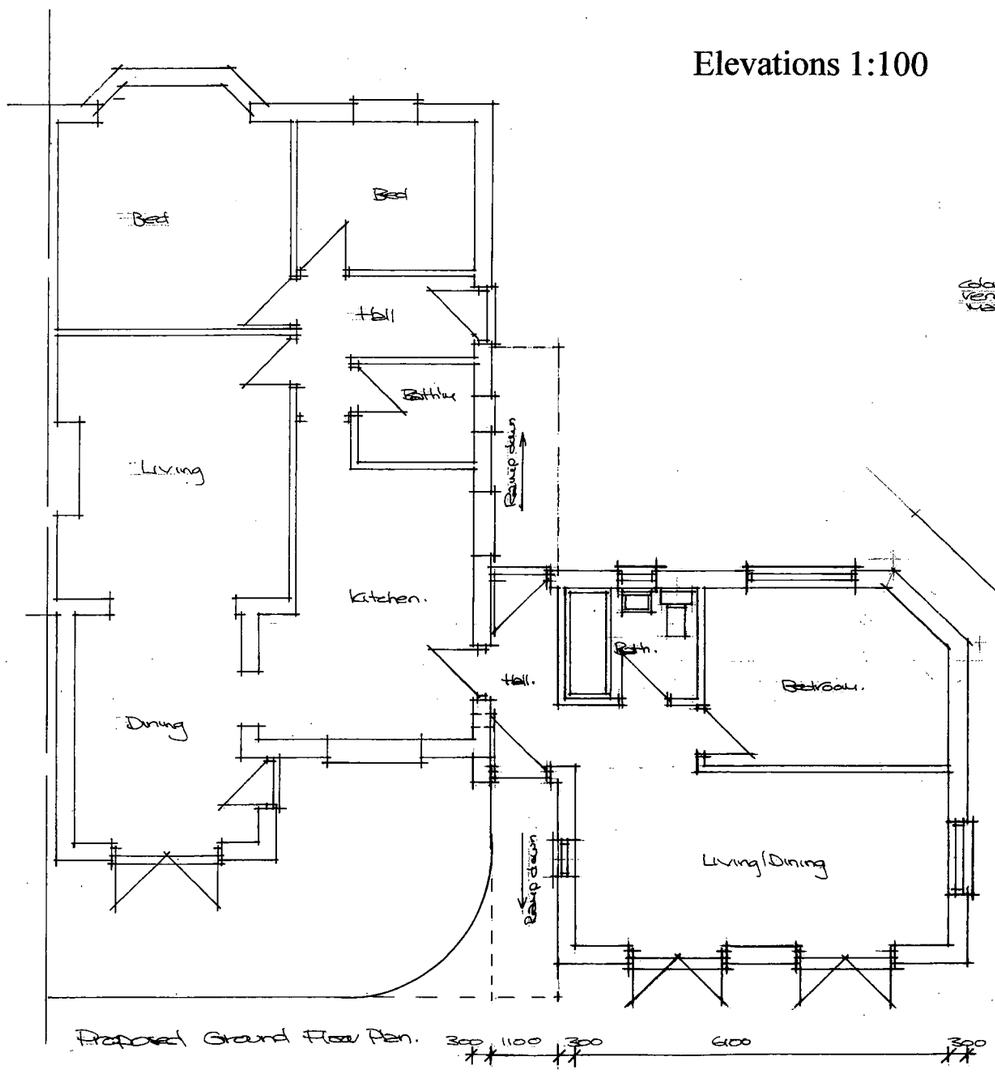

Proposed Ground Floor Plan. 300 1100 300 4100 300

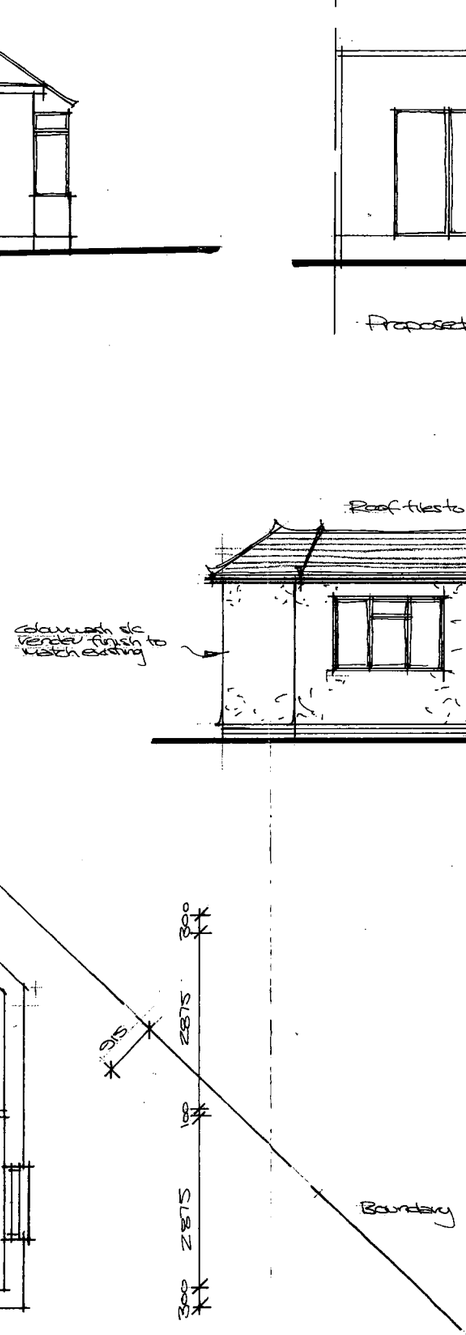

Floor Plan 1:1/100

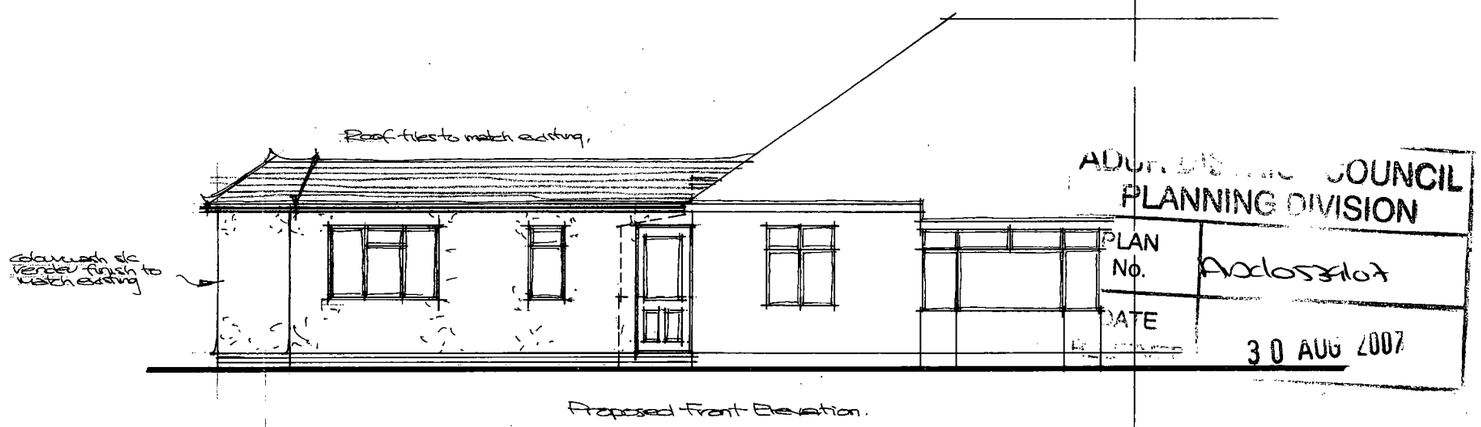

Proposed Front Elevation.

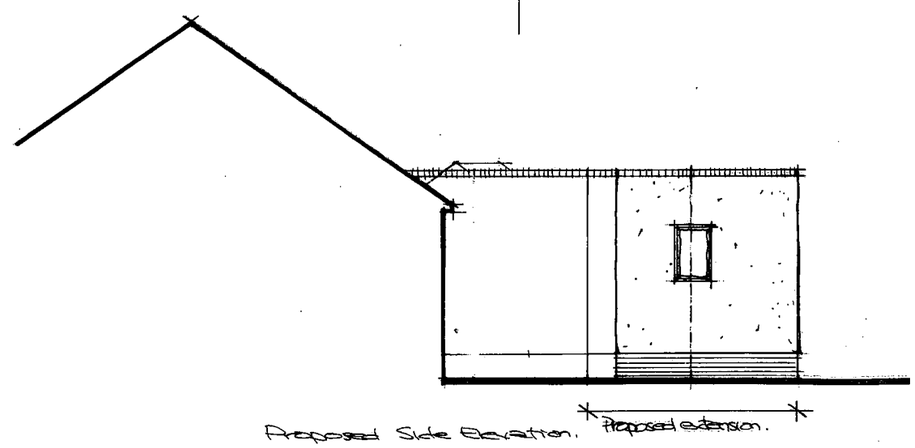

Proposed Side Elevation. Proposed extension.

Paul Trussler
44 Firle Road
Lancing
West Sussex
BN15 0NZ

Single storey side extension : *for Mr & Mrs Hockett*
4 DOWNLANDS CLOSE, SOMPTING, WEST SUSSEX. BN15 0JL

Drwg No. 27/329/2