


Russell Martin Foundation


AGP



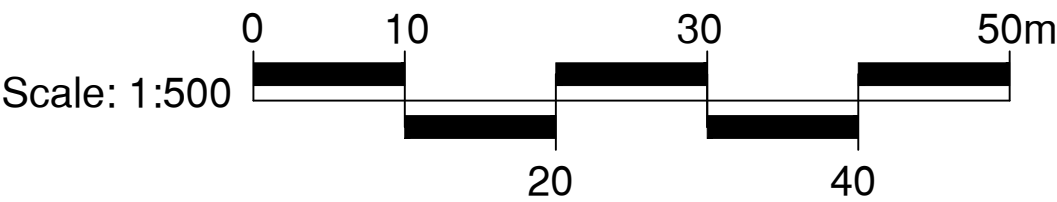

CONSULTANTS
Surfacing Standards LTD
Office: 2, Enterprise House,
Austin Road, Lippington, LE19 9WY
01530 400172

1. DO NOT SCALE FROM DRAWING UNLESS FOR PLANNING PURPOSES ONLY. ALL
DIMENSIONS TO BE CHECKED ON SITE PRIOR TO COMMENCEMENT OF WORKS.
2. THIS DRAWING IS COPYRIGHT TO SURFACING STANDARDS LTD.
3. ALL PERSONNEL SHOULD BE AWARE OF THE HEALTH AND SAFETY PLAN WHICH IS
RETAINED IN THE SITE MANAGERS OFFICE.

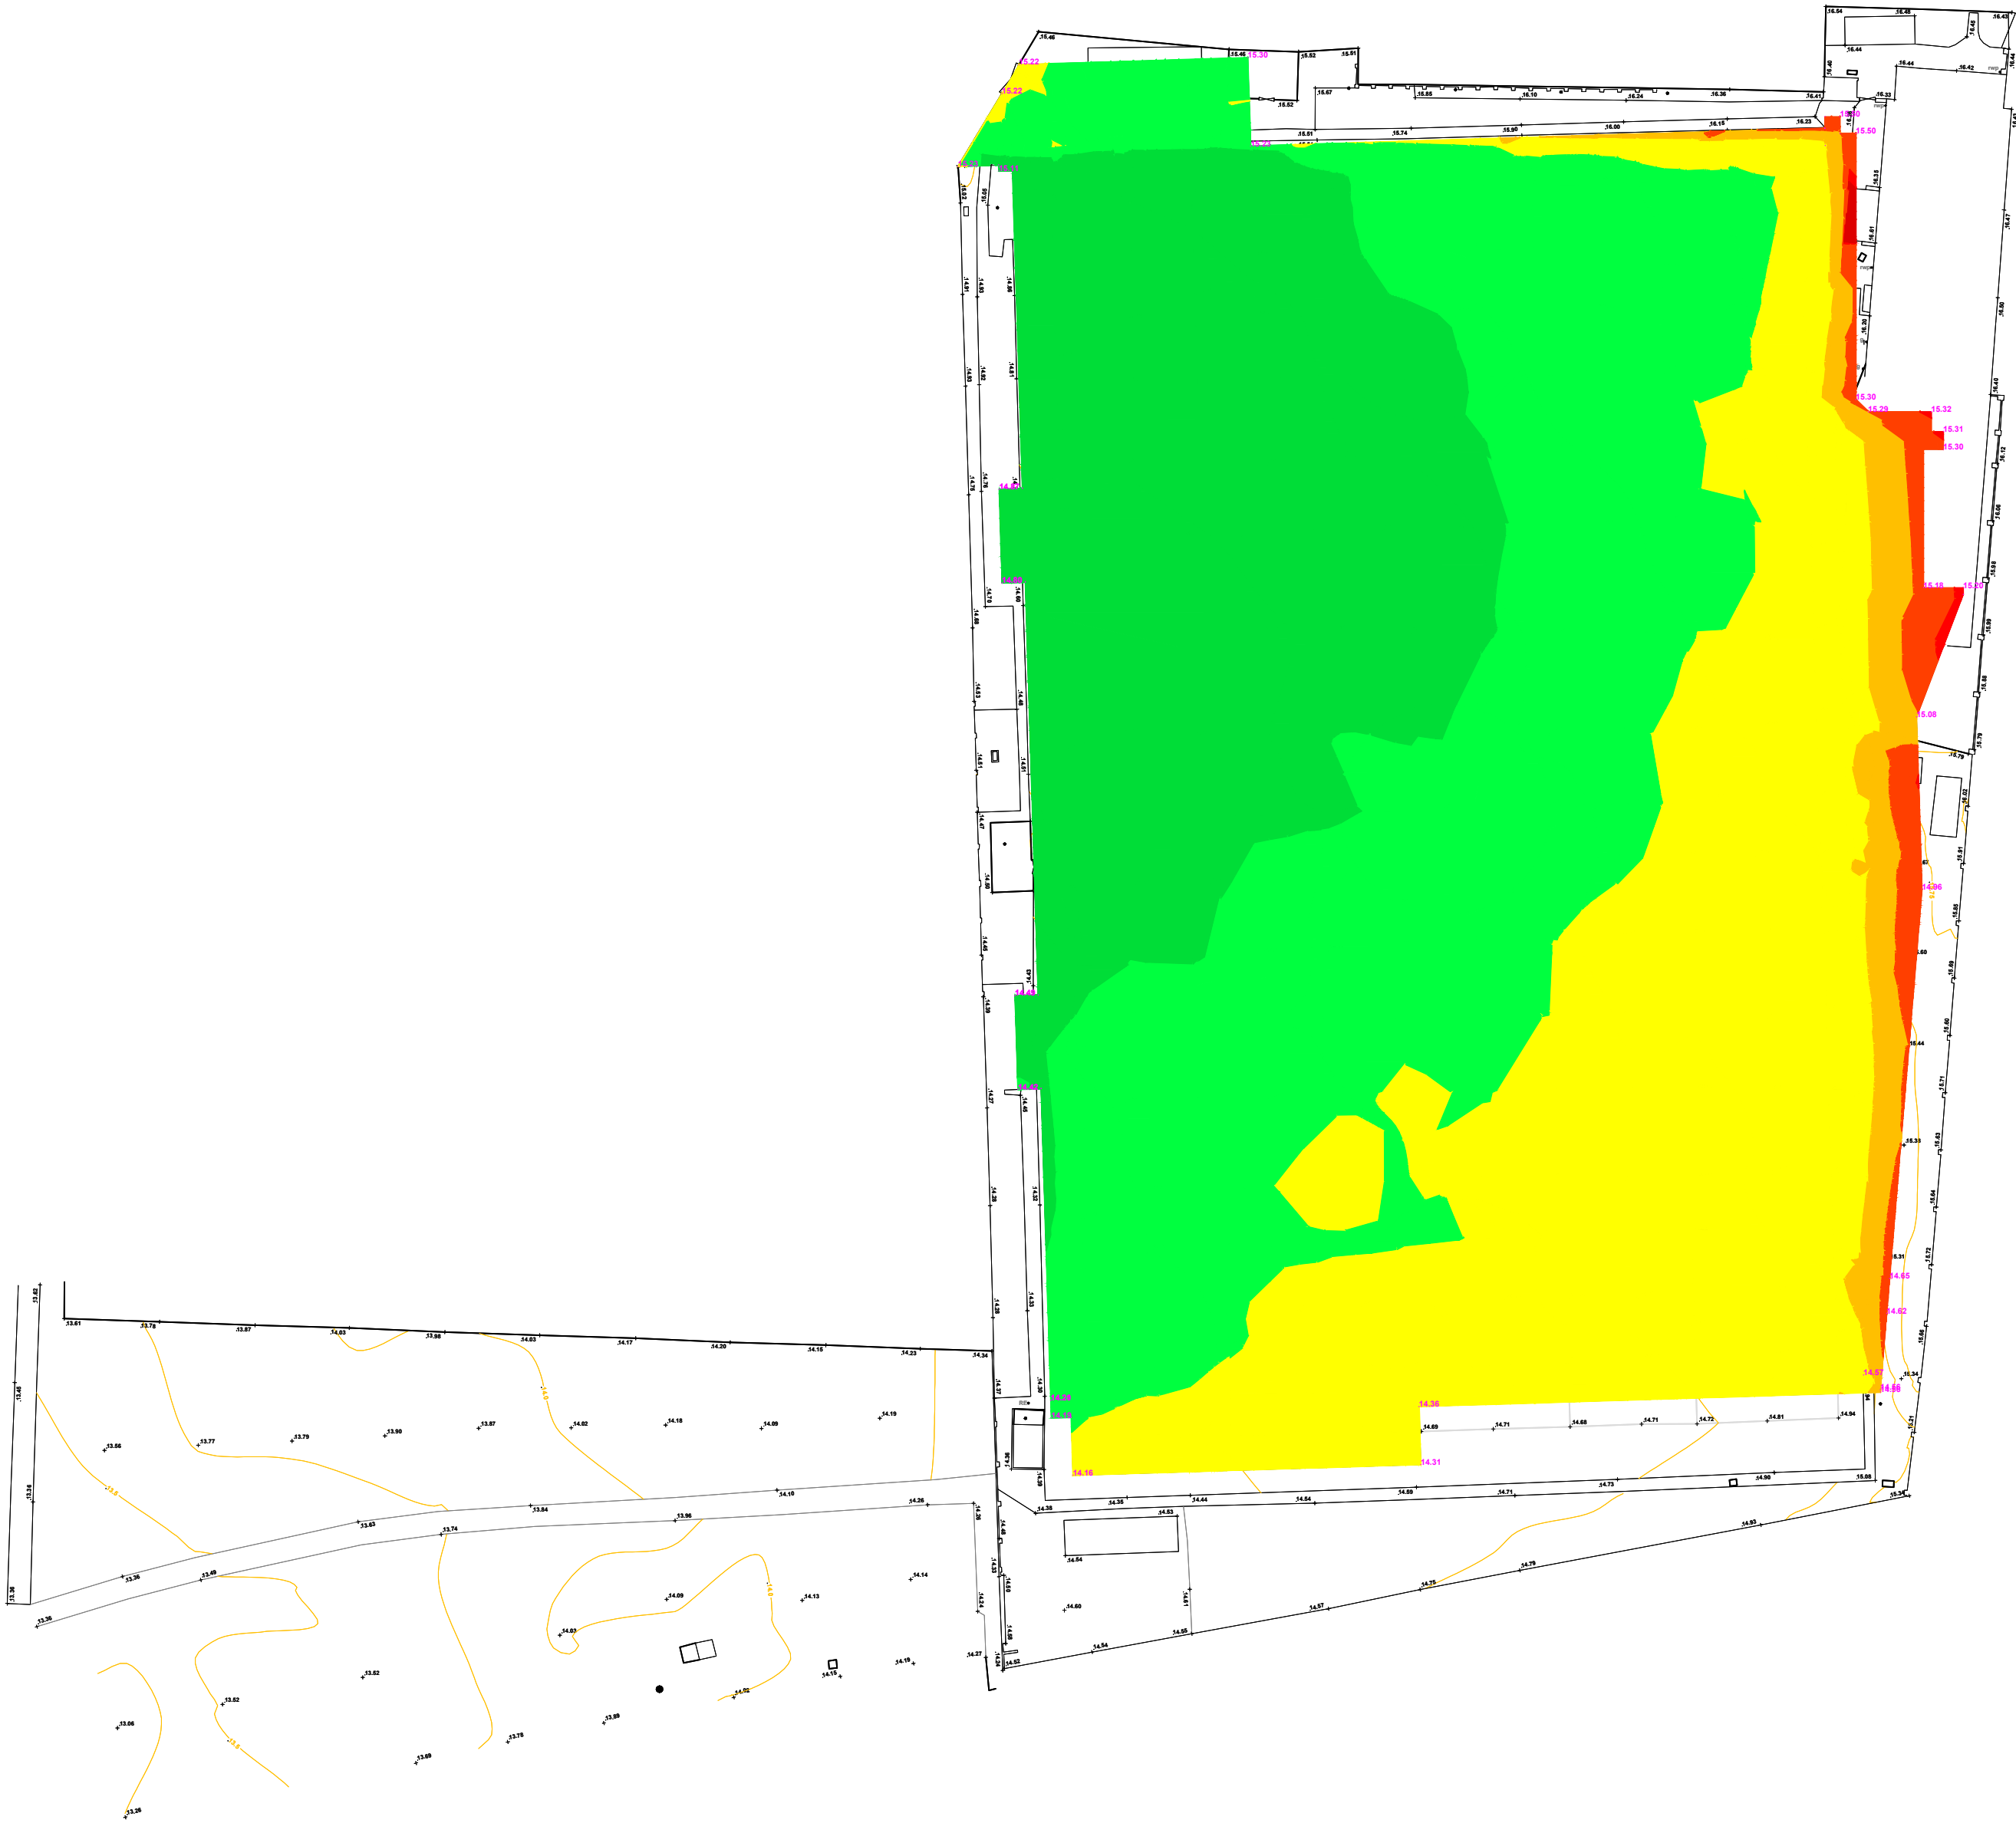

CUT Depth Bands

- Band 1 -0.00 - -0.20
- Band 2 -0.20 - -0.40
- Band 3 -0.40 - -0.60
- Band 4 -0.60 - -0.80
- Band 5 -0.80 - -1.00

FILL Depth Bands


- Band 1 0.00 - 0.20
- Band 2 0.20 - 0.40

Prismoidal Volume Calculations

Summary of Total Volumes of Cut/Fill:

TOPO-200MM.DGM
1.FORMATION.DGM

	PGM2 surface relative to PGM1 surface	
	Cut	Fill
Total Gross:	358.6	970.6
Nett:	612.0	

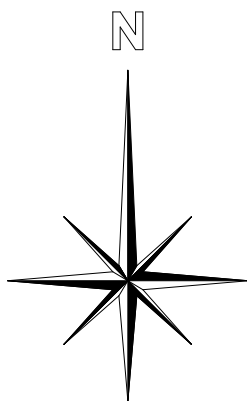

00

PLANNING ISSUE

WB

31/03/26

REV

DESCRIPTION

REV

CK

DATE



Surfacing Standards Limited
SPORTS PITCH CONSULTANTS



AUTHOR

WB

TITLE

Russell Martin Foundation
AGP
AGP Formation Levels

PROJECT

G-200878

SCALE

1:500

SIZE

A1

DRAWING No

01

REVISION

00