


# Russell Martin Foundation


AGP



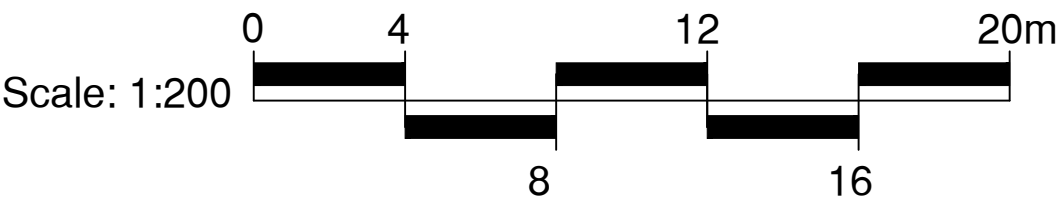


CONSULTANTS  
Surfacing Standards LTD  
Office: 2, Eppingham House,  
Ketter Road, Eppingham, LE15 9WY  
01530 400 012

1. DO NOT SCALE FROM DRAWING UNLESS FOR PLANNING PURPOSES ONLY. ALL DIMENSIONS TO BE CHECKED ON SITE PRIOR TO COMMENCEMENT OF WORKS.  
2. THIS DRAWING IS COPYRIGHT TO SURFACING STANDARDS LTD.  
3. ALL PERSONNEL SHOULD BE AWARE OF THE HEALTH AND SAFETY PLAN WHICH IS RETAINED IN THE SITE MANAGERS OFFICE.

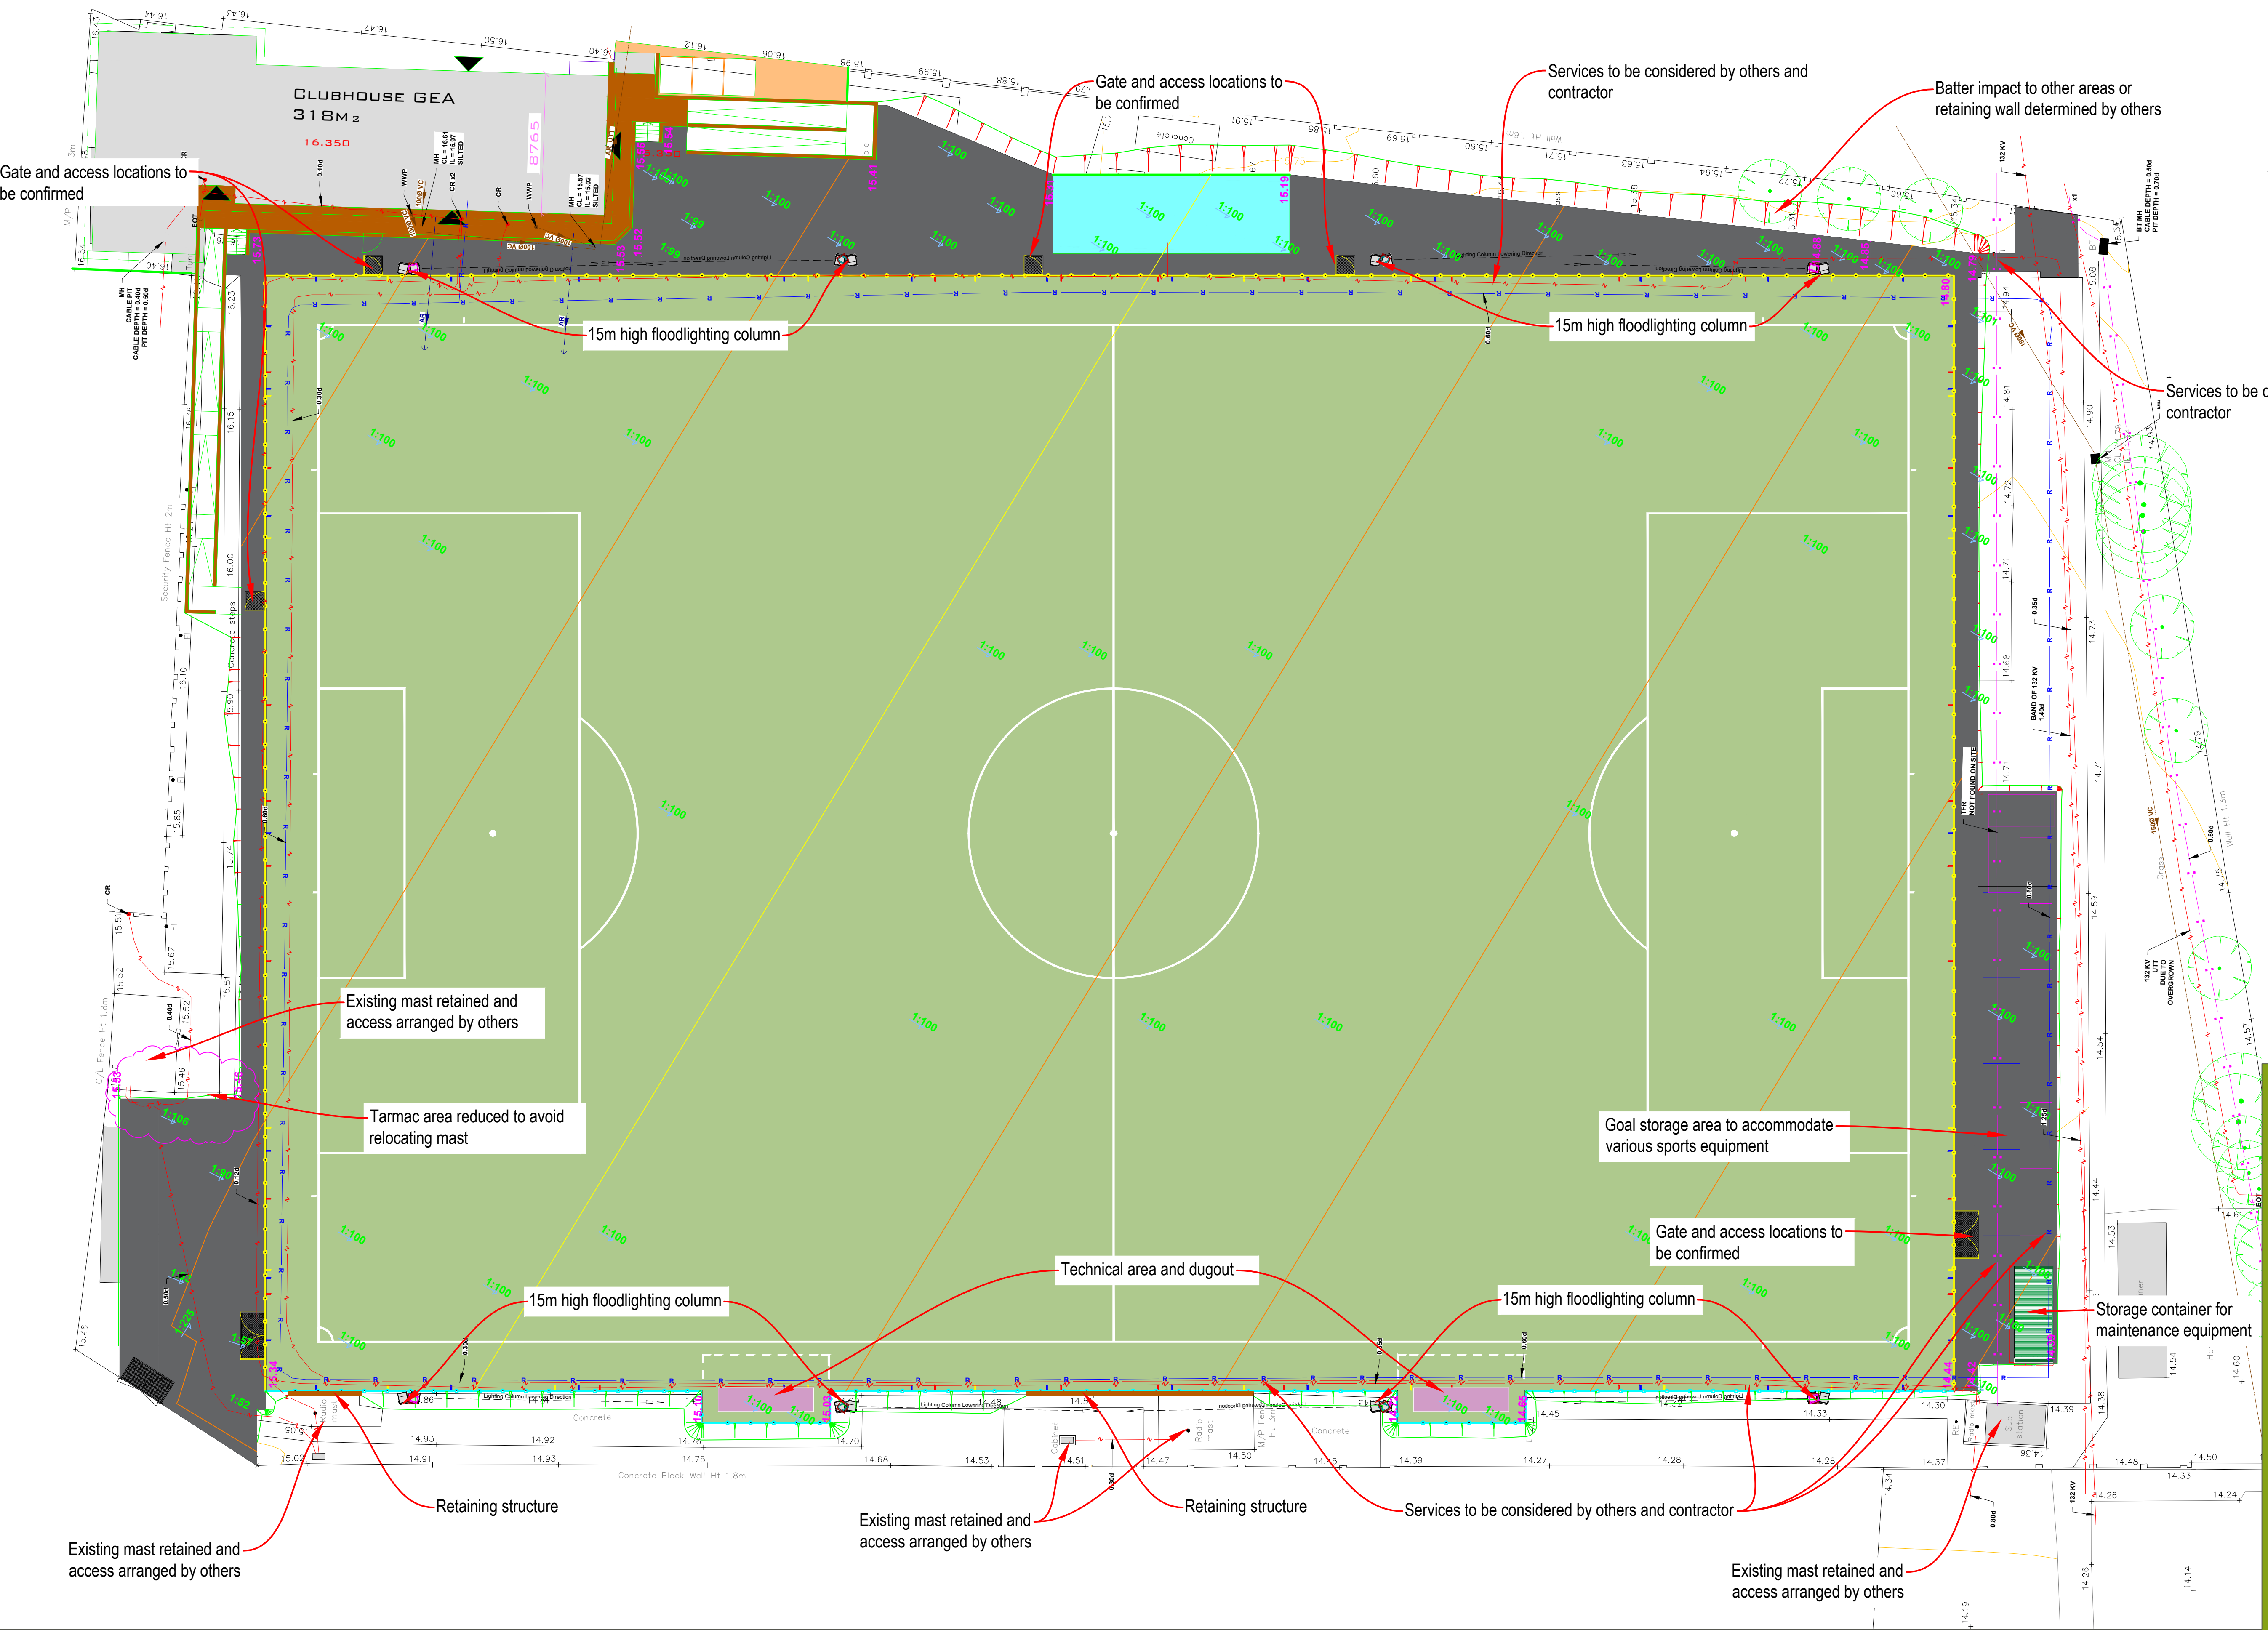


- Artificial Turf Playing Area
  - Footpaths & Hard Standing Areas
  - 4.5m High Fence Line
  - 1.1m High Fence Line
- Notes:  
Line markings to accommodate:  
1Nr. 11v11 100x64m (white)  
2Nr. 9v9 63.8x46m\* (blue)  
2Nr. 7v7 55x37m (yellow)  
4Nr. 5v5 37x27m (red)
- \*Smaller than recommended size but acceptable for FA match play

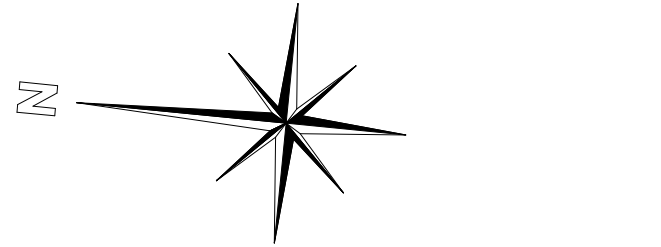

|     |                |     |          |
|-----|----------------|-----|----------|
| 00  | PLANNING ISSUE | WB  | 31/03/26 |
| REV | DESCRIPTION    | REV | CK       |



**Surfacing Standards Limited**  
SPORTS PITCH CONSULTANTS

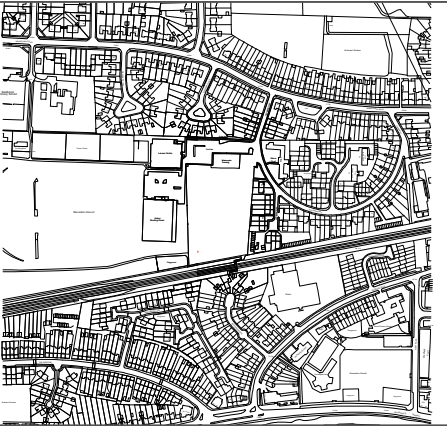

AUTHOR  
WB

TITLE  
Russell Martin Foundation  
AGP  
AGP Proposed Plan

|          |       |      |
|----------|-------|------|
| PROJECT  | SCALE | SIZE |
| G-200878 | 1:200 | A1   |

|            |          |
|------------|----------|
| DRAWING No | REVISION |
| 03         | 00       |