


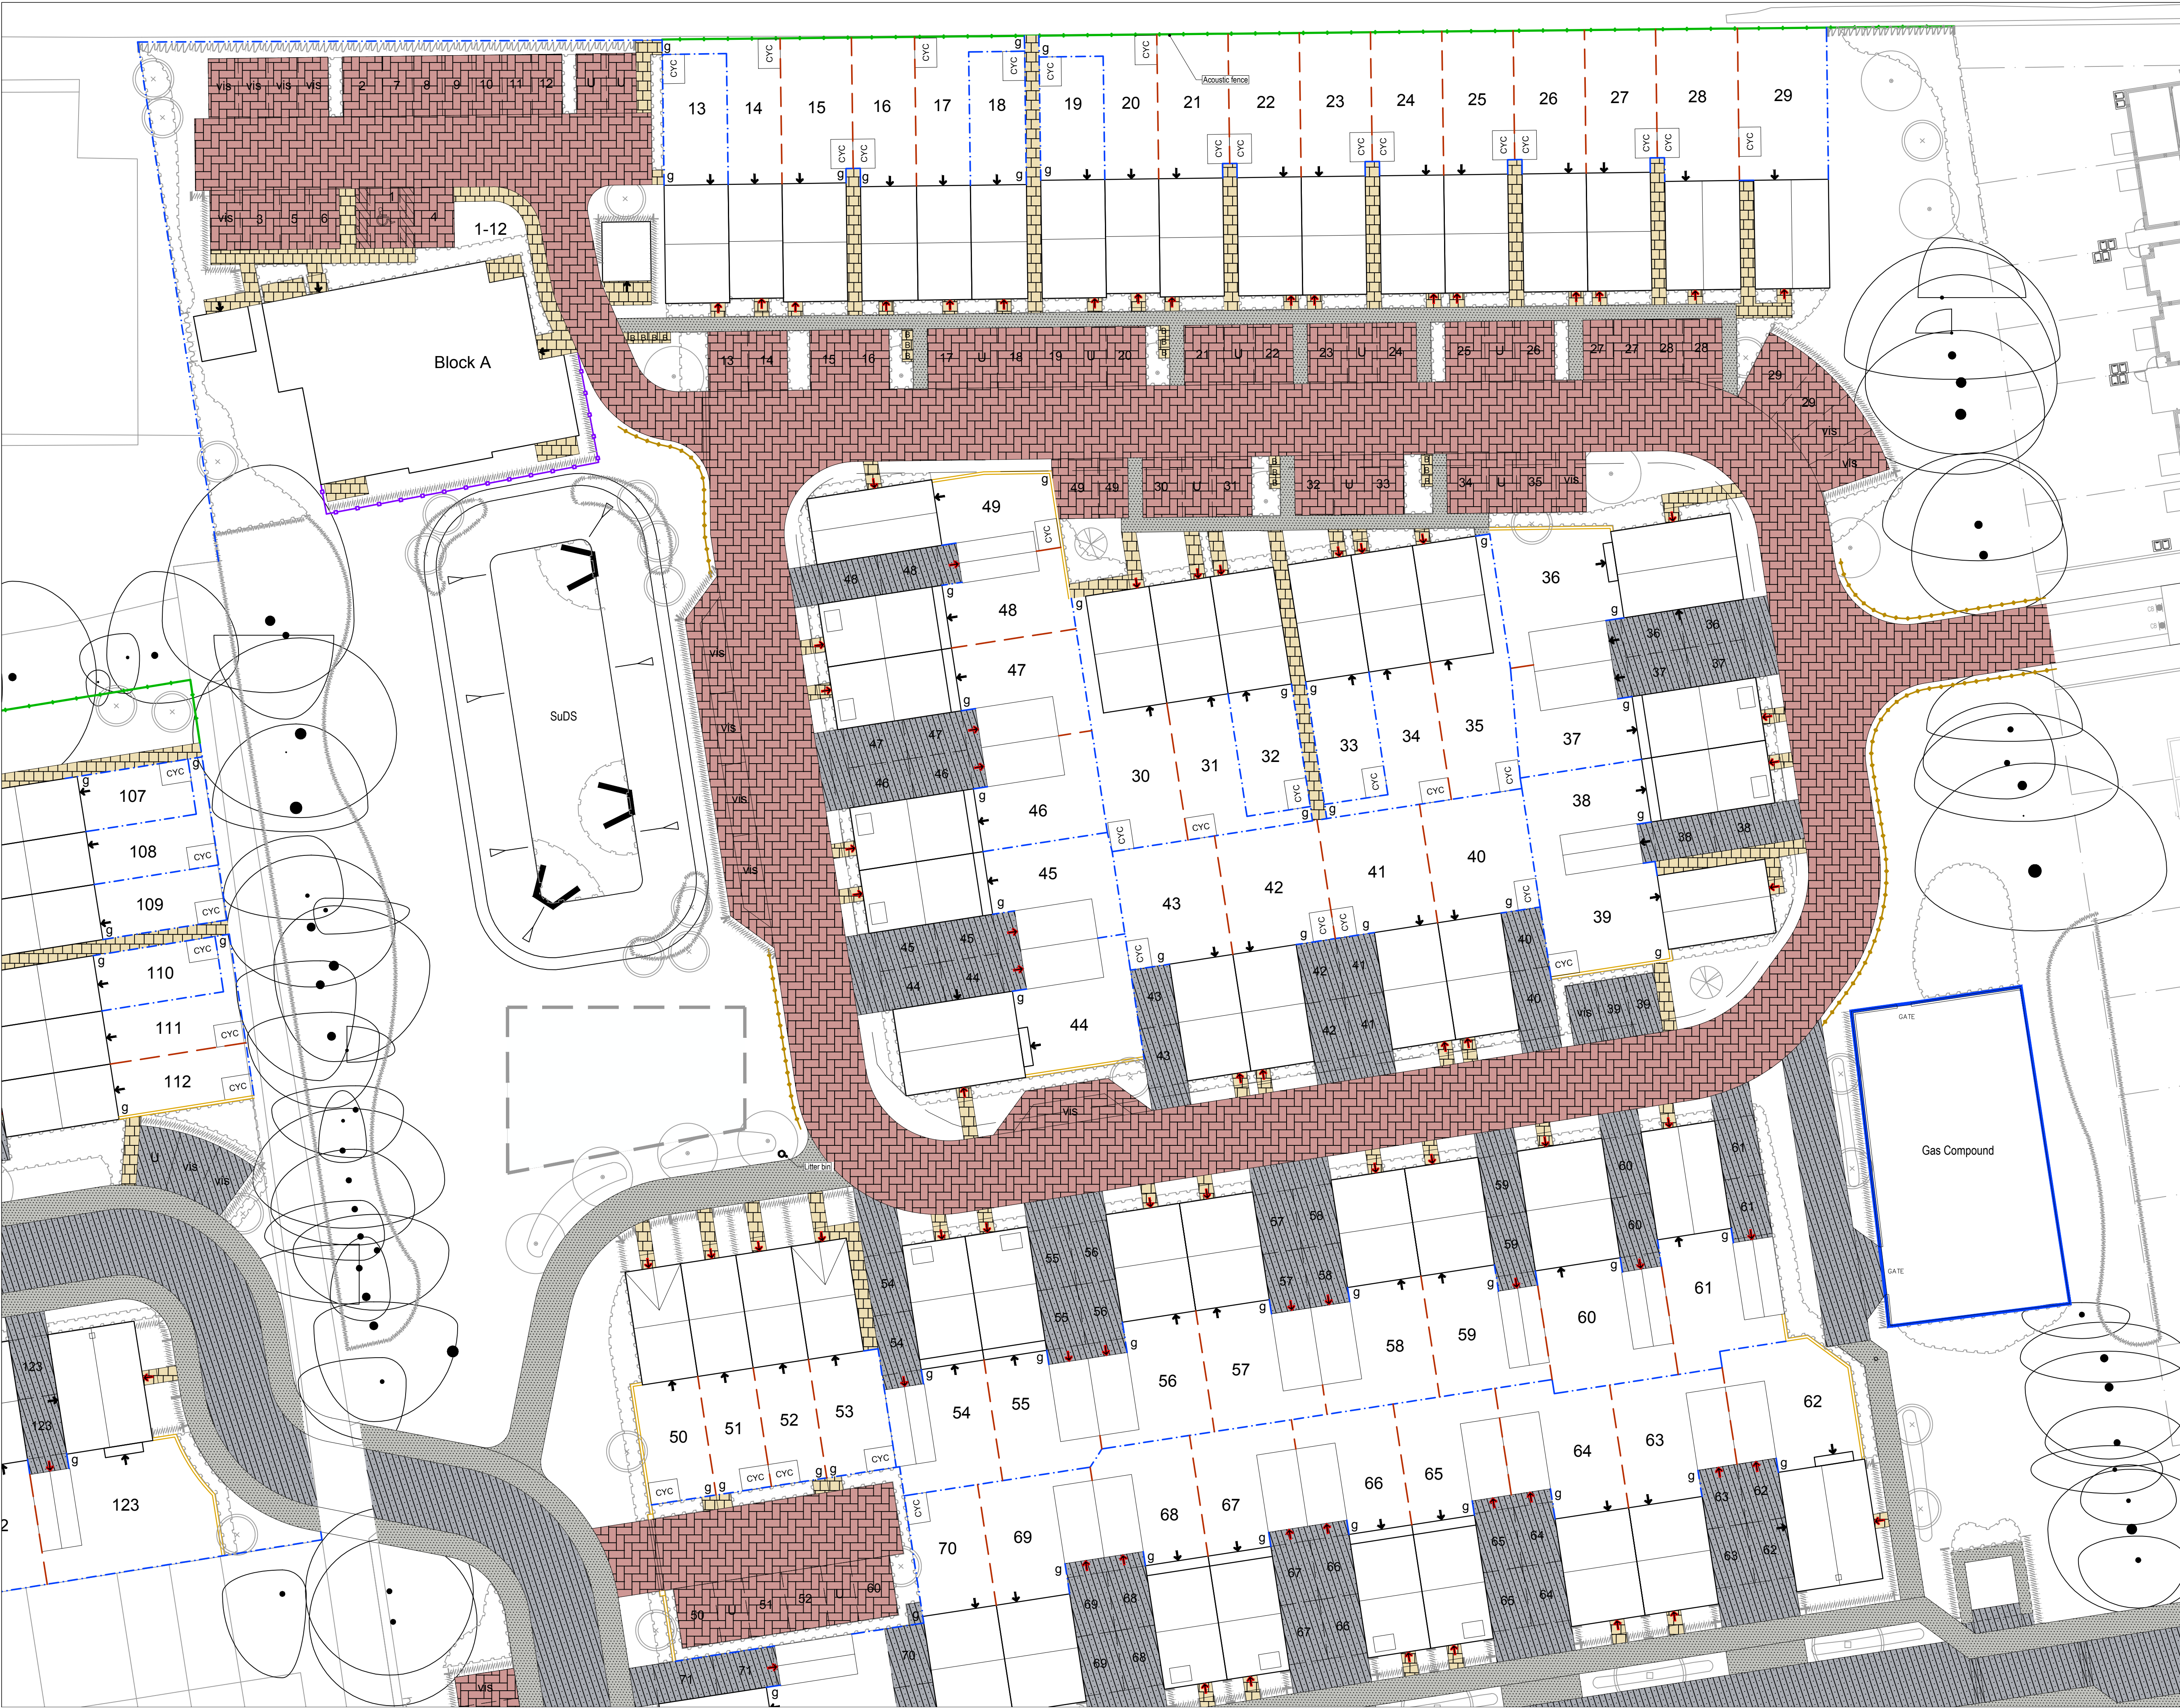

LEGEND

Hardworks

- BITUMINOUS MACADAM SURFACE** - to vehicular areas to engineers details.
- BITUMINOUS MACADAM SURFACE** - to footpath/cycleways to engineers specification.
- CONCRETE BLOCK PAVING**
Concrete block, 200 x 100 x 80mm, with smooth finish, chamfered, brindle colour, laid herringbone pattern, 200mm soldier course of Charcoal blocks to peripheral edge (where required)
e.g. "Koylak" block paving by Marshalls Ltd
- POROUS CONCRETE BLOCK PAVING**
Concrete block, 200 x 100 x 80mm, ribbed block, with smooth finish chamfered, brindle colour, laid herringbone pattern, 200mm soldier course of Charcoal blocks to peripheral edge (where required)
e.g. "Phora" porous block paving by Marshalls Ltd
- CONCRETE PAVING SLABS** - to front paths
450 x 450 x 32mm thick, buff colour, riven finish, laid stack bond.
e.g. "Pondle River Utility" concrete paving slabs by Marshalls Ltd

Boundary Treatment

- BRICK WALL** -
1800mm high, 215mm wide brick wall, brick on edge coping, incorporating creasing tiles, brick type to match adjacent dwellings.
- CLOSE-BOARD FENCING** -
1800mm high close-boarded timber fence, treated softwood (min.15yr life span)
- GARDEN SEPARATION FENCING** -
Garden separation in accordance with developers specification.
- REAR ACCESS GATE** -
Treated softwood timber gate (min.15yrs life span), incorporating steel hinges and hook latch and padlock bar.
- BALL TOP RAILING** -
1100mm high steel vertical bar ball-top railing, galvanised and painted black
- KNEERAIL FENCING** -
400mm high timber kneerail, treated softwood beams, tongue and groove construction
- ACOUSTIC FENCING** -
3m high timber acoustic fence to engineers details
- MESH SECURITY FENCING** -
1.8m high, painted green, mesh security fencing to engineers details

Street Furniture

- TIMBER PICNIC BENCH** -
"Clevedon" Hardwood timber picnic table by Woodscape Ltd. 800 x 1650mm table, 350mm wide integral bench.
- LITTER BIN** -
"Woodland" timber bin with lid by Streetmaster Ltd, 110L capacity, 25 x 90mm slats, treated softwood construction, galvanised liner, roof fixed into concrete footing, or equal and approved.

C	23/04/26	AC	Northern acoustic fence extended
B	14/04/26	AC	Amends inline with updated layout
A	20/02/26	AC	Amends inline with updated layout

Rev Date By Description

Drawing Status

FOR PLANNING

CSA
environmental

Dixies Barns, High Street,
Ashwell, Hertfordshire SG7 5NT

01462 743647
ashwell@csaenvironmental.co.uk
csaenvironmental.co.uk

Project NIB & SGN Land, Durrington

Title Hard Landscape Proposals
Sheet 2 of 3

Client Bellway Homes South London

Scale	1:250 @ A1	Drawn	AC
Date	December 2025	Checked	GC
Drawing No.	CSA/7785/102	Rev	C