
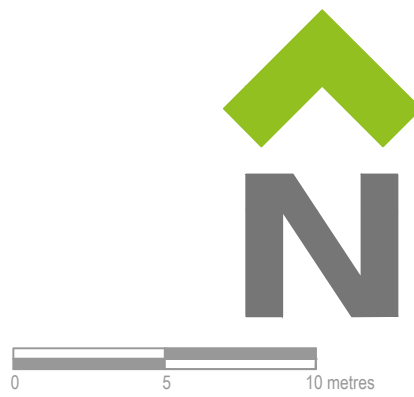


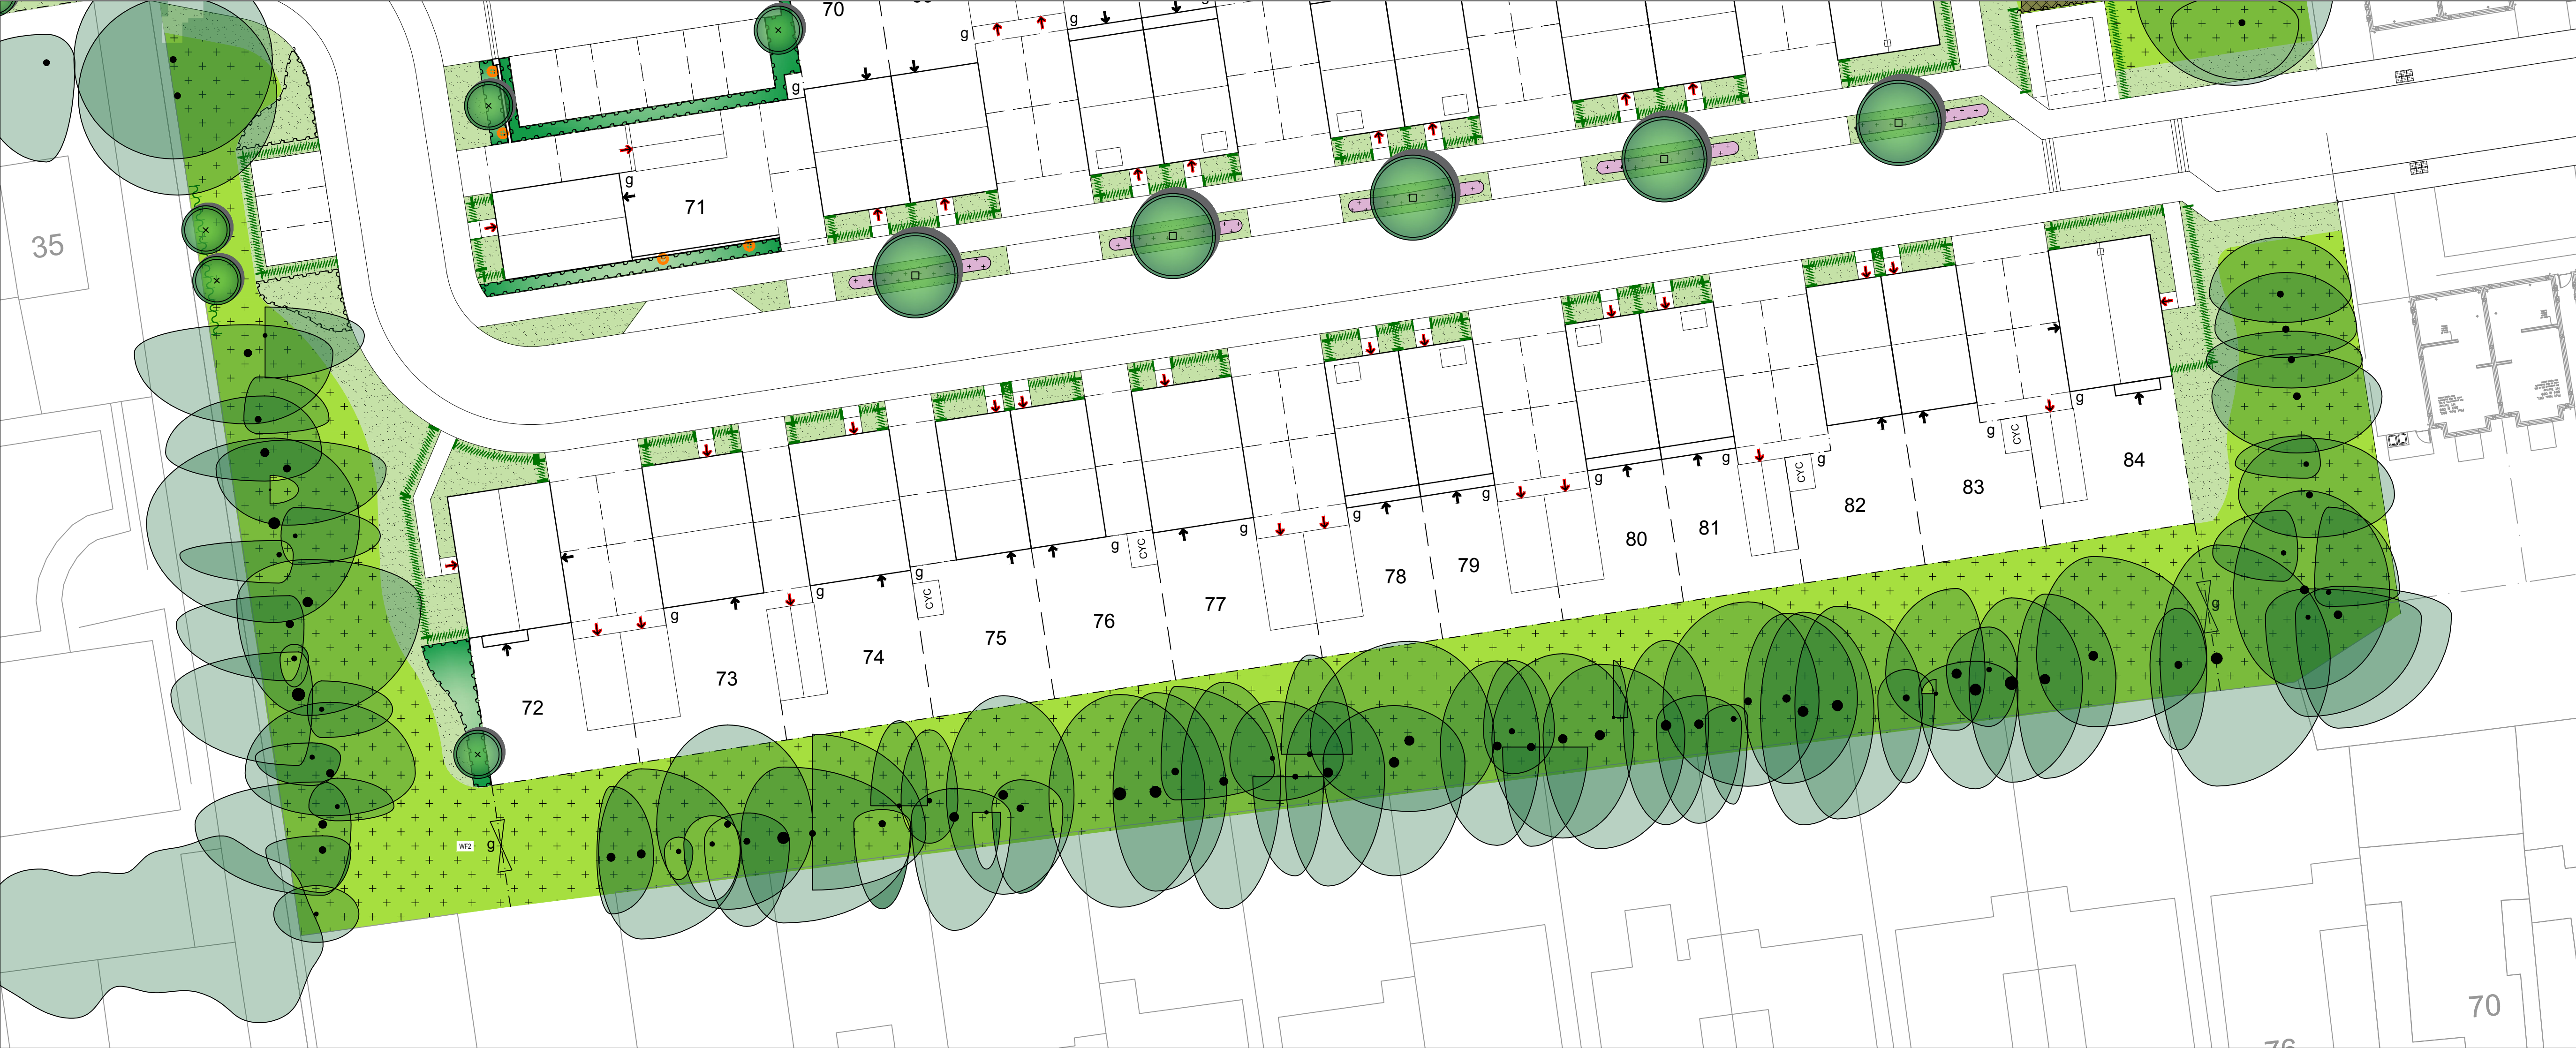

LEGEND

- EXISTING TREES / VEGETATION
- TREES / VEGETATION REMOVED
- Softworks**
 - TH1 THICKET MIX
 - TH2 WET THICKET MIX
 - NSM STRUCTURAL SCRUB MIX
 - SEMI-MATURE TREE -20-25cm girth -mixed species
 - EXTRA HEAVY STANDARD TREE -14-16cm / 16-18cm girth -mixed species
 - STANDARD TREE -10-12cm girth -mixed species
 - MULTI-STEM TREE -various heights/mixed species
 - ORNAMENTAL HEDGEROW PLANTING
 - NATIVE SINGLE SPECIES HEDGEROW PLANTING
 - NATIVE MIXED SPECIES HEDGEROW PLANTING
 - ORNAMENTAL SHRUBS
 - CLIMBING SHRUB PLANTING
 - AQUATIC MARGINAL PLANTING
 - BULB PLANTING
 - AMENITY GRASS SEEDING - 'A22 (Low Maintenance)' seed mix by Germinal Seeds Ltd or equal and approved. 50g / m², overseed rate; 20g / m².
 - WILDFLOWER MEADOW MIX - 'EM2 Standard General Purpose Mix' by Emorsgate Seeds Ltd or equal and approved. 5g / m²
 - WILDFLOWER MEADOW MIX - 'EH1 Hedgerows and Shaded Areas Mix' by Emorsgate Seeds Ltd or equal and approved. 5g / m²
 - MEADOW MEADOW MIX - 'A3 Embankment Mix' by Germinal Seeds Ltd or equal and approved. 50g / m²
 - WET WILDFLOWER MIX - 'EM8 Meadow Mix for Wetlands' by Emorsgate Seeds Ltd or equal and approved. 5g / m²

C	23/04/26	AC	Northern acoustic fence extended
B	16/04/26	AC	Amends inline with updated layout
A	20/02/26	AC	Amends inline with updated layout
Rev	Date	By	Description

Drawing Status

FOR PLANNING

CSA
environmental

Dixies Barns, High Street,
Ashwell, Hertfordshire SG7 5NT

† 01462 743647
e ashwell@csaenvironmental.co.uk
w csaenvironmental.co.uk

Project NIB & SGN Land, Durrington

Title Soft Landscape Proposals
Sheet 3 of 3

Client Bellway Homes South London

Scale	1:250 @ A1	Drawn	AC
Date	December 2025	Checked	GC
Drawing No.	CSA/7785/106	Rev	C