



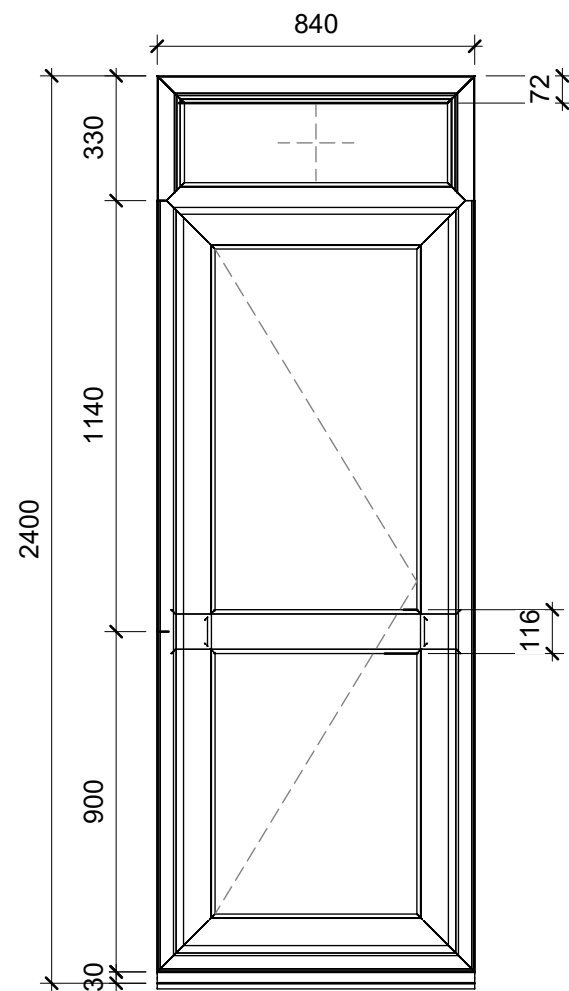

1 Proposed Door Detail
1 : 20

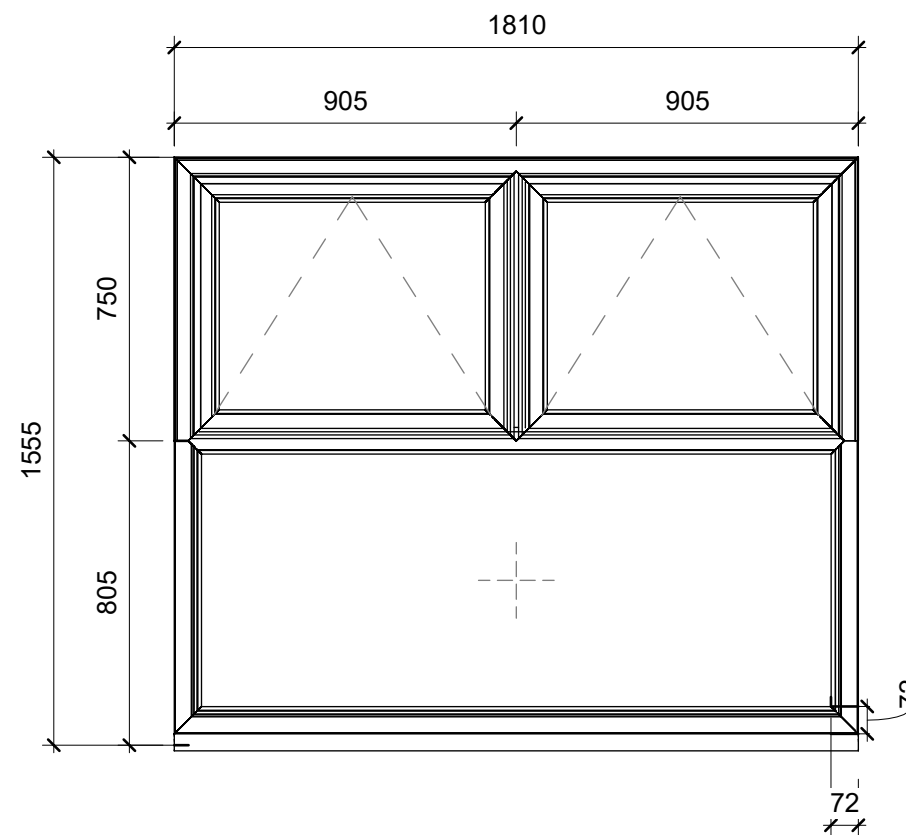

2 Proposed Window Detail
1 : 20

Scale 1:100

Scale 1:50

Contract No.

FHI 137923

Site Address -

5 The Acre Close,
Worthing,
West Sussex,
BN11 4LW

Drawing No.

4 of 4

Proposed Detail Items

All Dimensions in mm

Scale: 1 : 20

@A3

Signed Off on - 17/02/2026

Review on -

FIRST

First Home Improvements
Station Road Industrial
Estate Lenwade Norfolk
NR9 5LY

© Drawings, associated documentation and intellectual property is protected under copyright law.
All documentation by First Home Improvements prohibits unauthorised actions such as (but not limited to) the re-issuing and re-production thereof without prior consent.