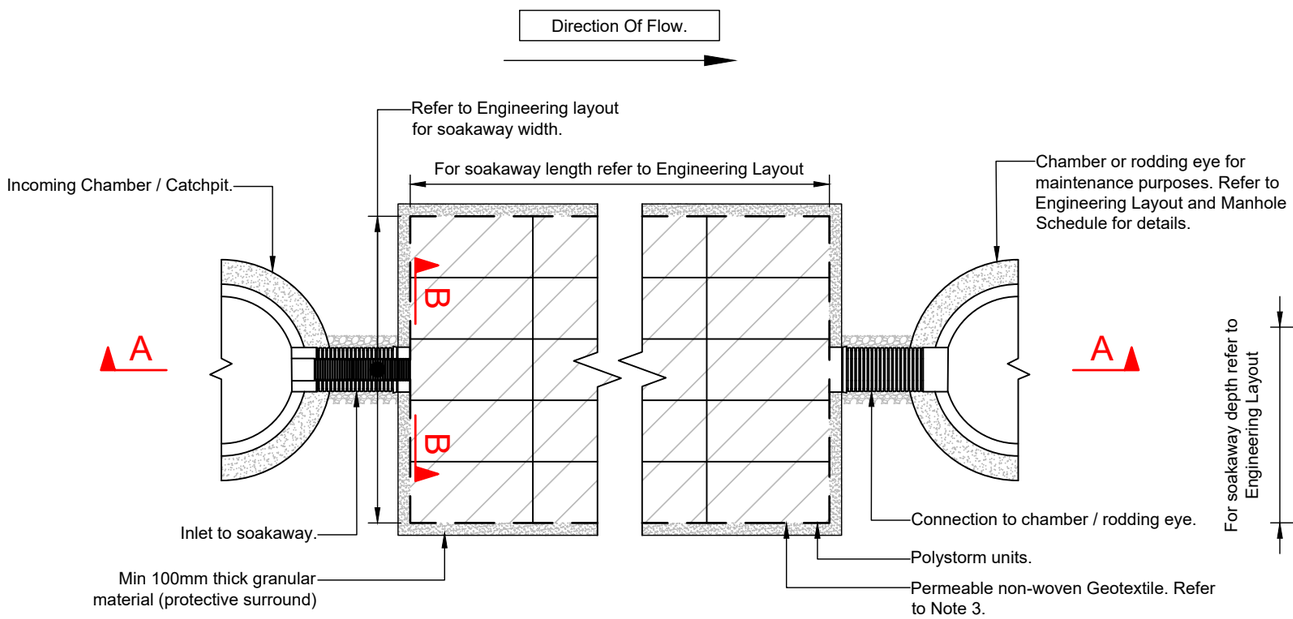

Polystorm Construction Detail Typical Plan

Scale 1:50

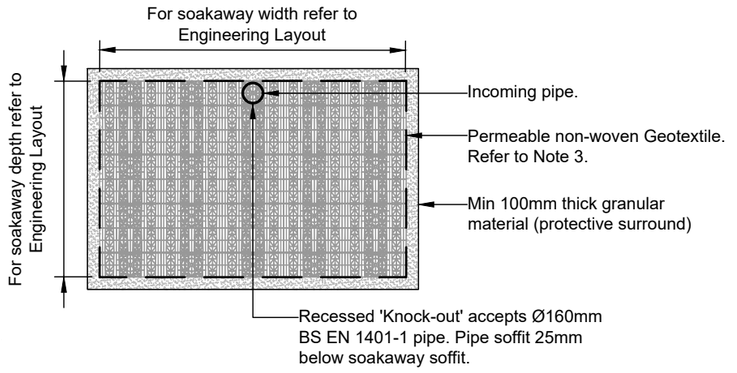

Section B-B

Scale 1:50

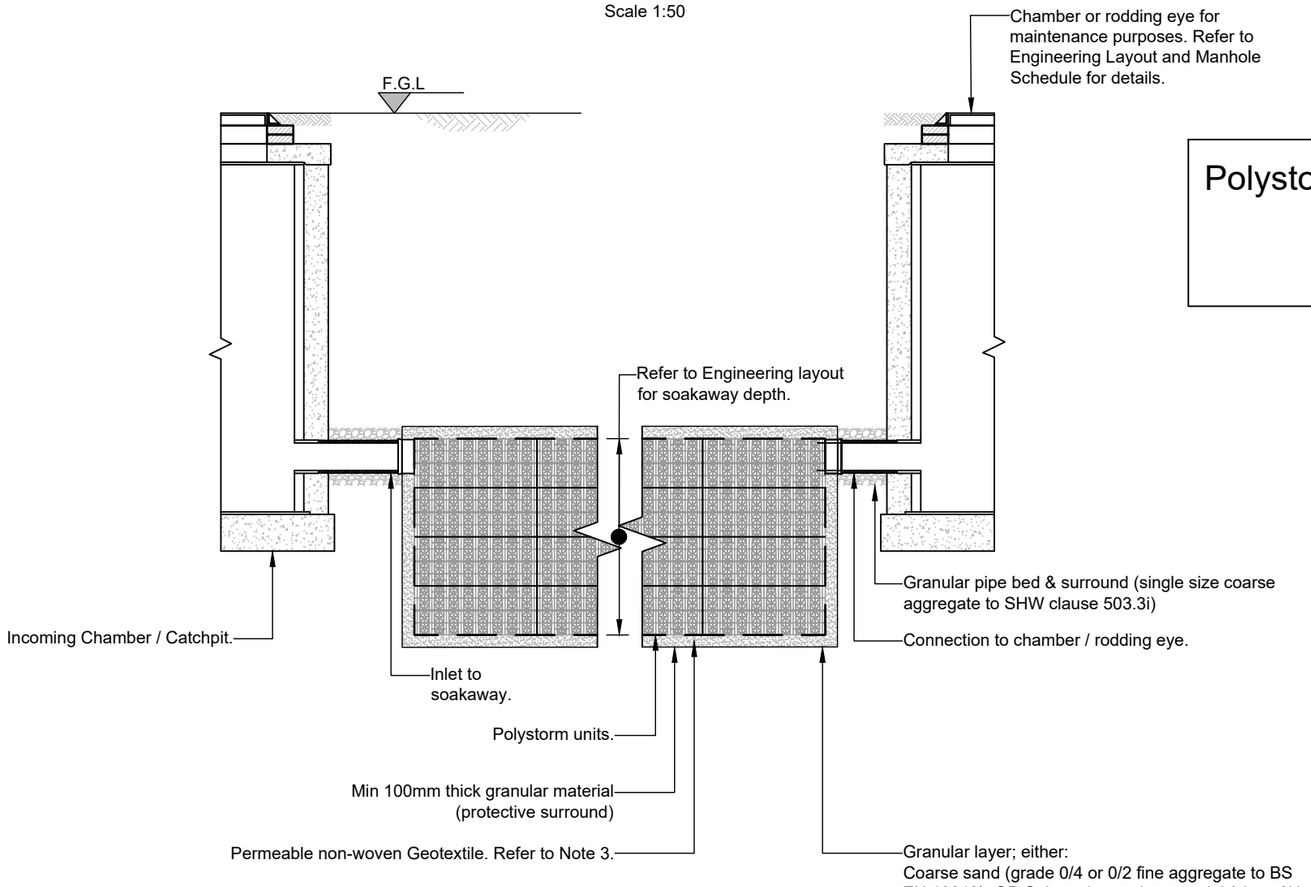

Section A-A

Scale 1:50

Polystorm to be installed fully in accordance with manufacturer's specifications and recommendations.

1:50 0m 0.5m 1.0m 1.5m 2.0m 2.5m 3.0m 3.5m 4.0m 4.5m 5.0m

NOTES

1. Do not scale this drawing.
2. This drawing to be read in conjunction with all other relevant Engineer's and Architect's drawings and specifications.
3. Non-woven geotextile by Verdant Solutions, +44 1892 770470.

Rev	Date	By	Chkd.	Revision notes
-	21/10/22		JRH	Preliminary Issue.

Job Title

10 Grinstead Lane, Lancing

Drawing Title

Typical Geocellular Soakaway by Polystorm.

Client

John & Emmanuel Blankson

HODEL CONSULTING ENGINEERS
01732 617555
mail@hodel.uk

Scale at A3:	Status:	
1:50	PRELIMINARY	
Drawn:	Checked:	Approved:
Date: Oct'22	Date: Oct'22	Date: -
Drawing No.: 22-199_C01		Revision: -