





Item 1 Existing
Elevation & Section Drawings
Scale 1:20 @ A3

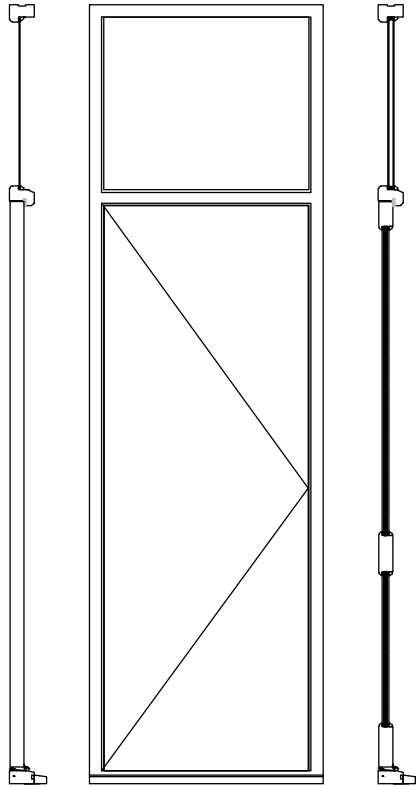




Item 1 Proposed
Elevation & Section Drawings
Scale 1:20 @ A3

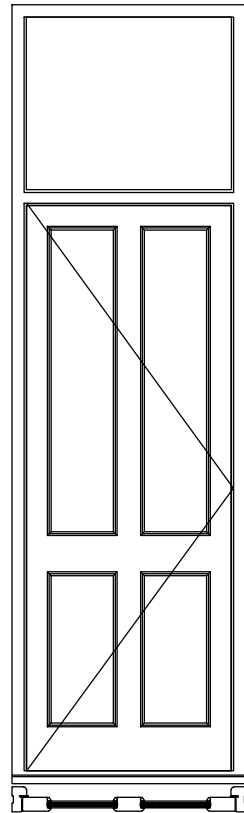

Item 1 Proposed
Vertical Section
Scale 1:5 @ A3

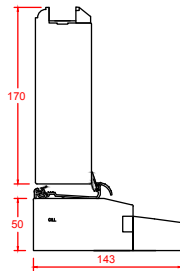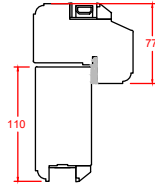

Item 1 Proposed
Horizontal Section
Scale 1:5 @ A3

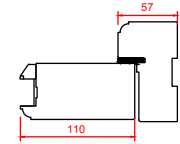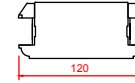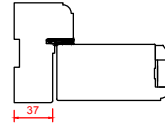

THIS DRAWING AND THE SPECIFICATIONS ARE THE PROPERTY OF BRANFORD GROUP LIMITED. THESE DRAWINGS OUTLINE THE STANDARD SECTION PROFILES AND DIMENSIONS OF PRODUCTS MANUFACTURED AND SUPPLIED BY SANFORD GROUP LIMITED. IF DIMENSIONS ARE CRITICAL FOR OTHER TRADES, PLEASE CONTACT OUR TECHNICAL TEAM BEFORE WORKING FROM THESE DRAWINGS.

ALL MEASUREMENTS ARE IN MM

Drawing Number: L31330-I1		
Drawing Name: Proposed entrance door to Unit A and B		
Drawing Date: 07.11.2025		
Drawn by: NATHAN SMITH		
Unit 2, Kangley Bridge Road Kangley Business Centre Lower Sydenham, London SE26 5AQ T: 020 3576 7500 E: sales@wandsworthsashwindows.com		
	REV: C	SCALE: N/A