
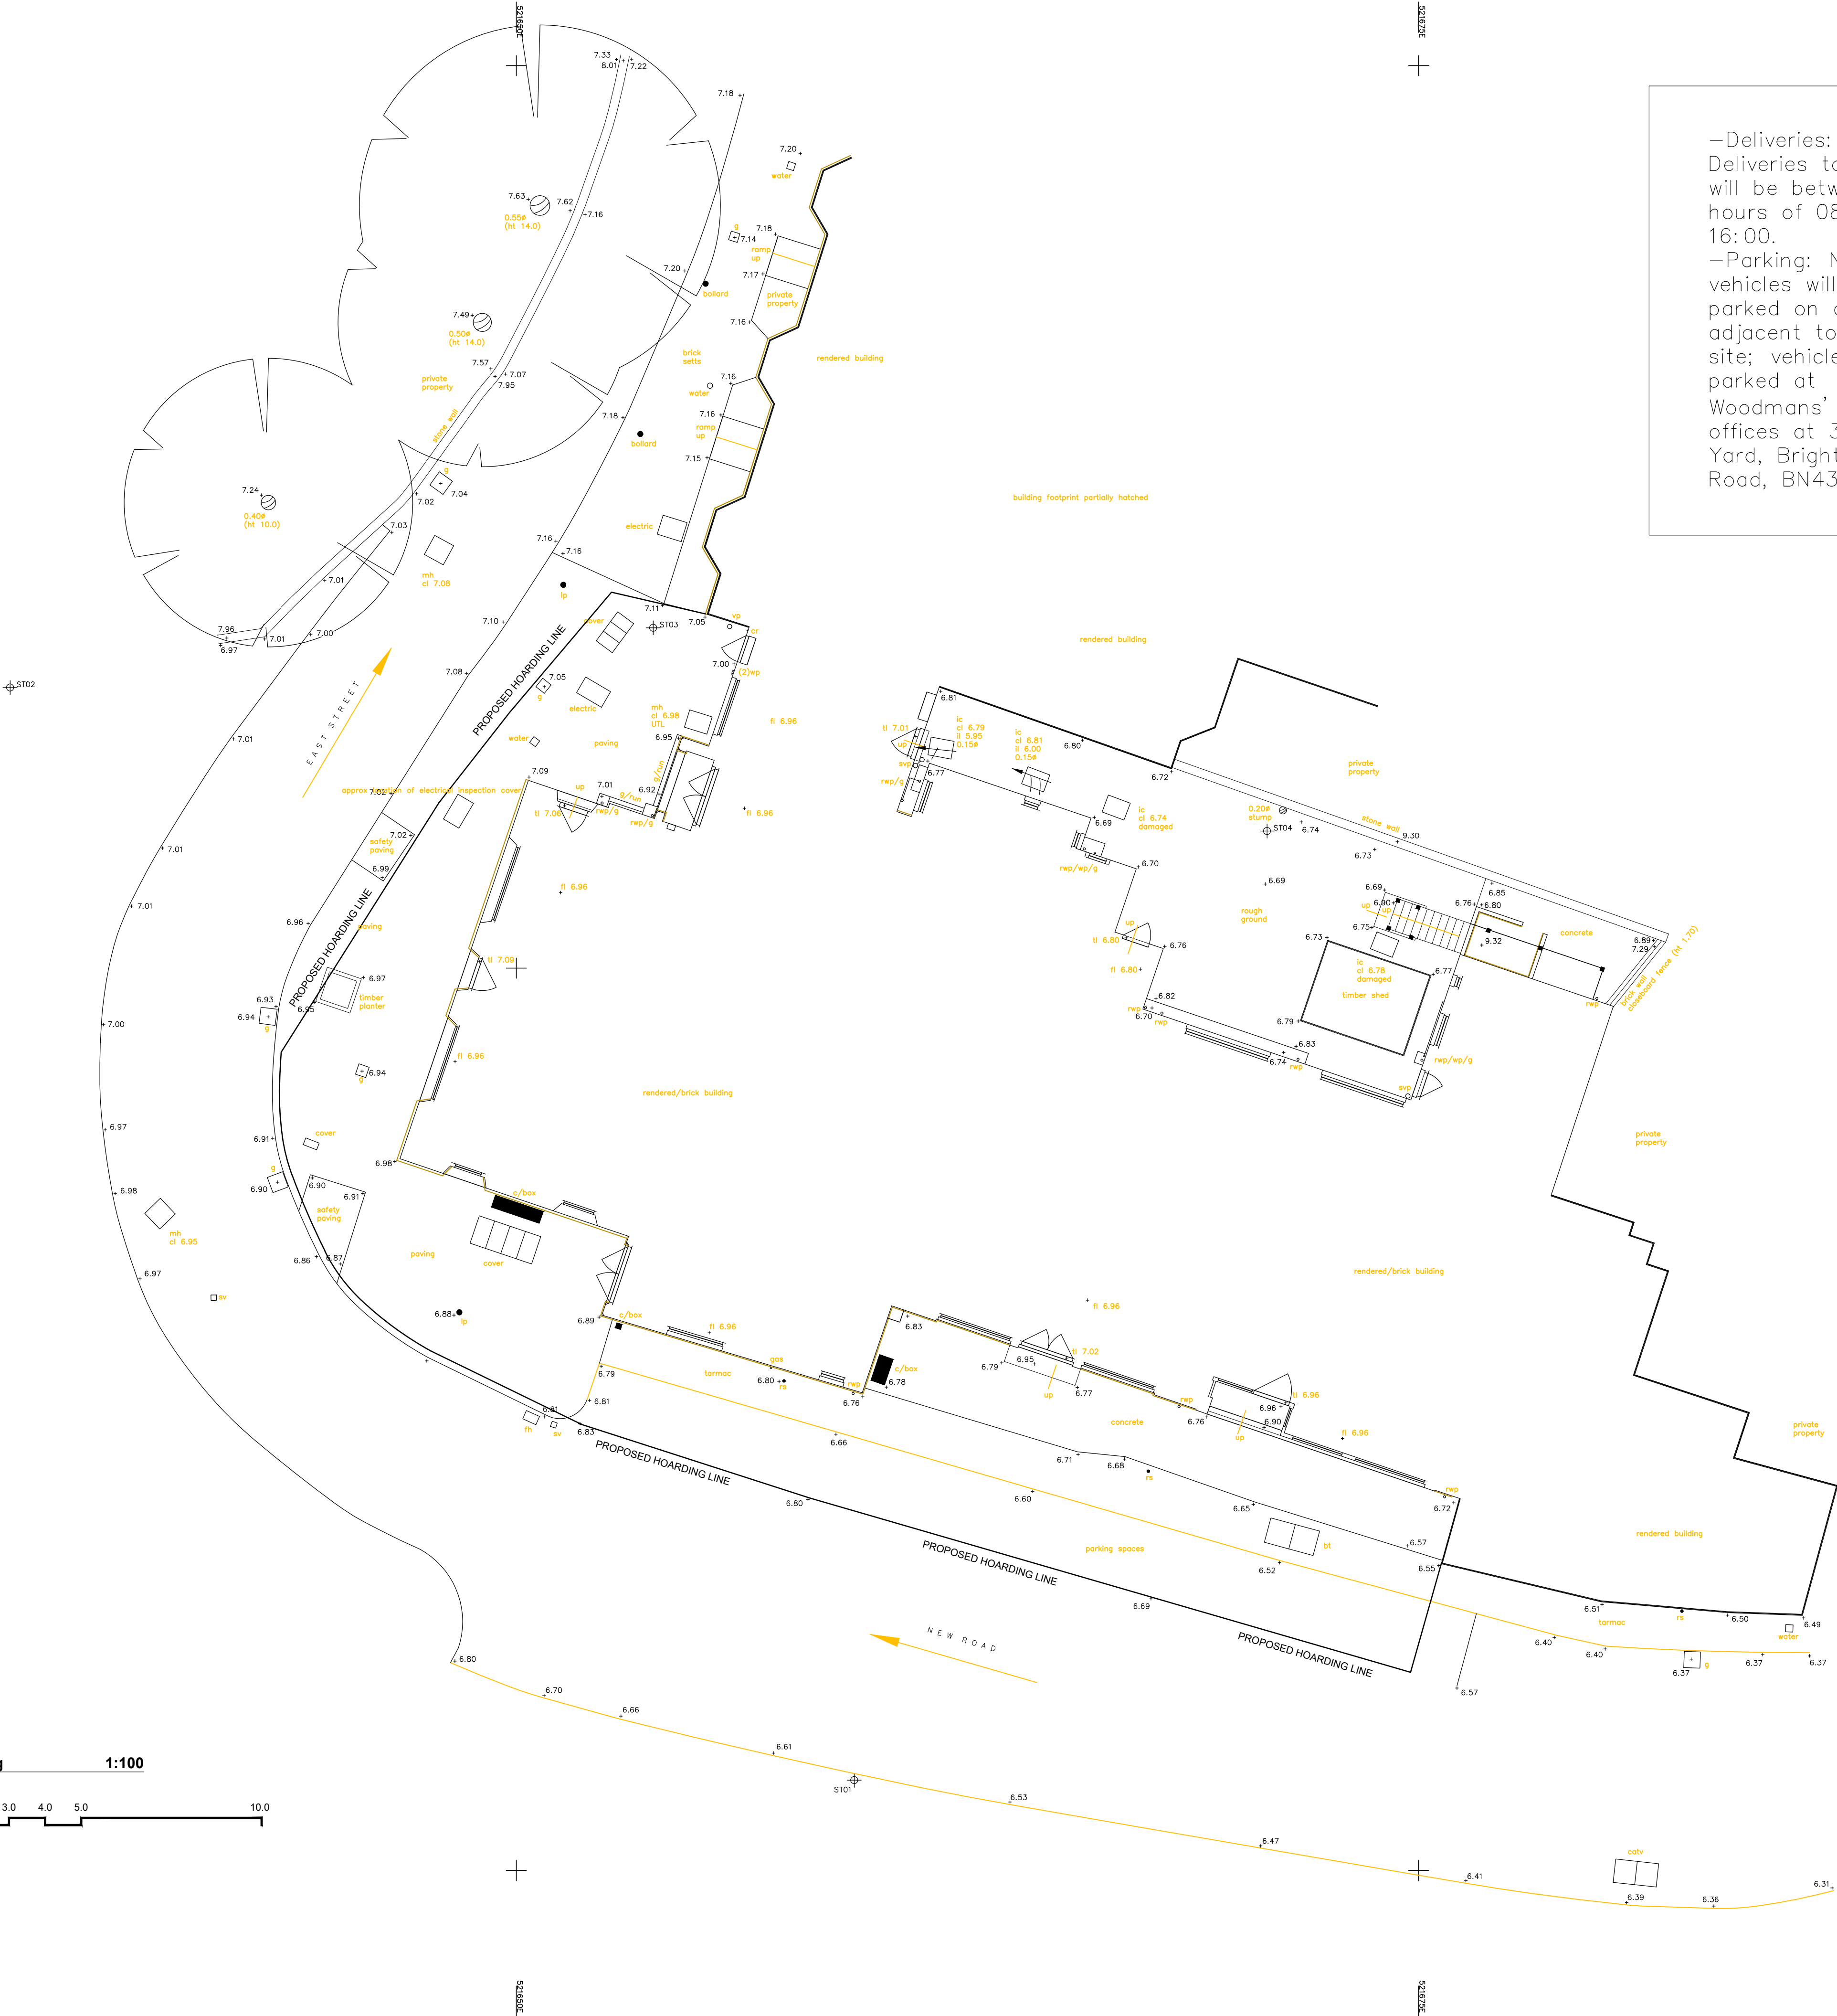


3529185

22256

3529185

3529185

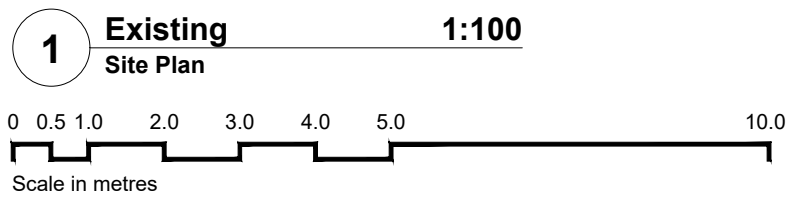

–Deliveries:
Deliveries to site
will be between the
hours of 08:00 and
16:00.
–Parking: No
vehicles will be
parked on or
adjacent to the
site; vehicles will be
parked at
Woodmans' nearby
offices at 370 The
Yard, Brighton
Road, BN43 6RE



1094 | St Mary's (SITE)
24-25 East Street, Shoreham

key:

rev.	date	notes	drawn	checked
------	------	-------	-------	---------

This drawing is the property of Willow Design & Planning Ltd. © and protected by the Copyright, Designs and Patents Act, 1988. Do Not Scale. All dimensions and conditions are to be checked on site prior to preparing drawings or commencing any work.

client:
Empire/Woodmans

architect:
WILLOW
DESIGN PLANNING DELIVERY
370 The Yard Brighton Road,
Shoreham by Sea,
West Sussex, BN43 6RE
tel. 01273 456519
info@willowarchitects.net

issued for:
Planning Condition Discharge

drawn by: PT	checked by: XX
-----------------	-------------------

project north:

drawing title:
Proposed
Hoarding Line/Site Arrangement
scale @ A1:
1:100

1094(10)011 /

drawing no.	revision
-------------	----------