UK Planning Maps

VEHICULAR CROSSING & HARDSTANDING
FOR 129 MANOR HALL ROAD
(2ND REVISION 30/09/2024)

129 Manor Hall Road, Southwick, Brighton, BN42 4NQ

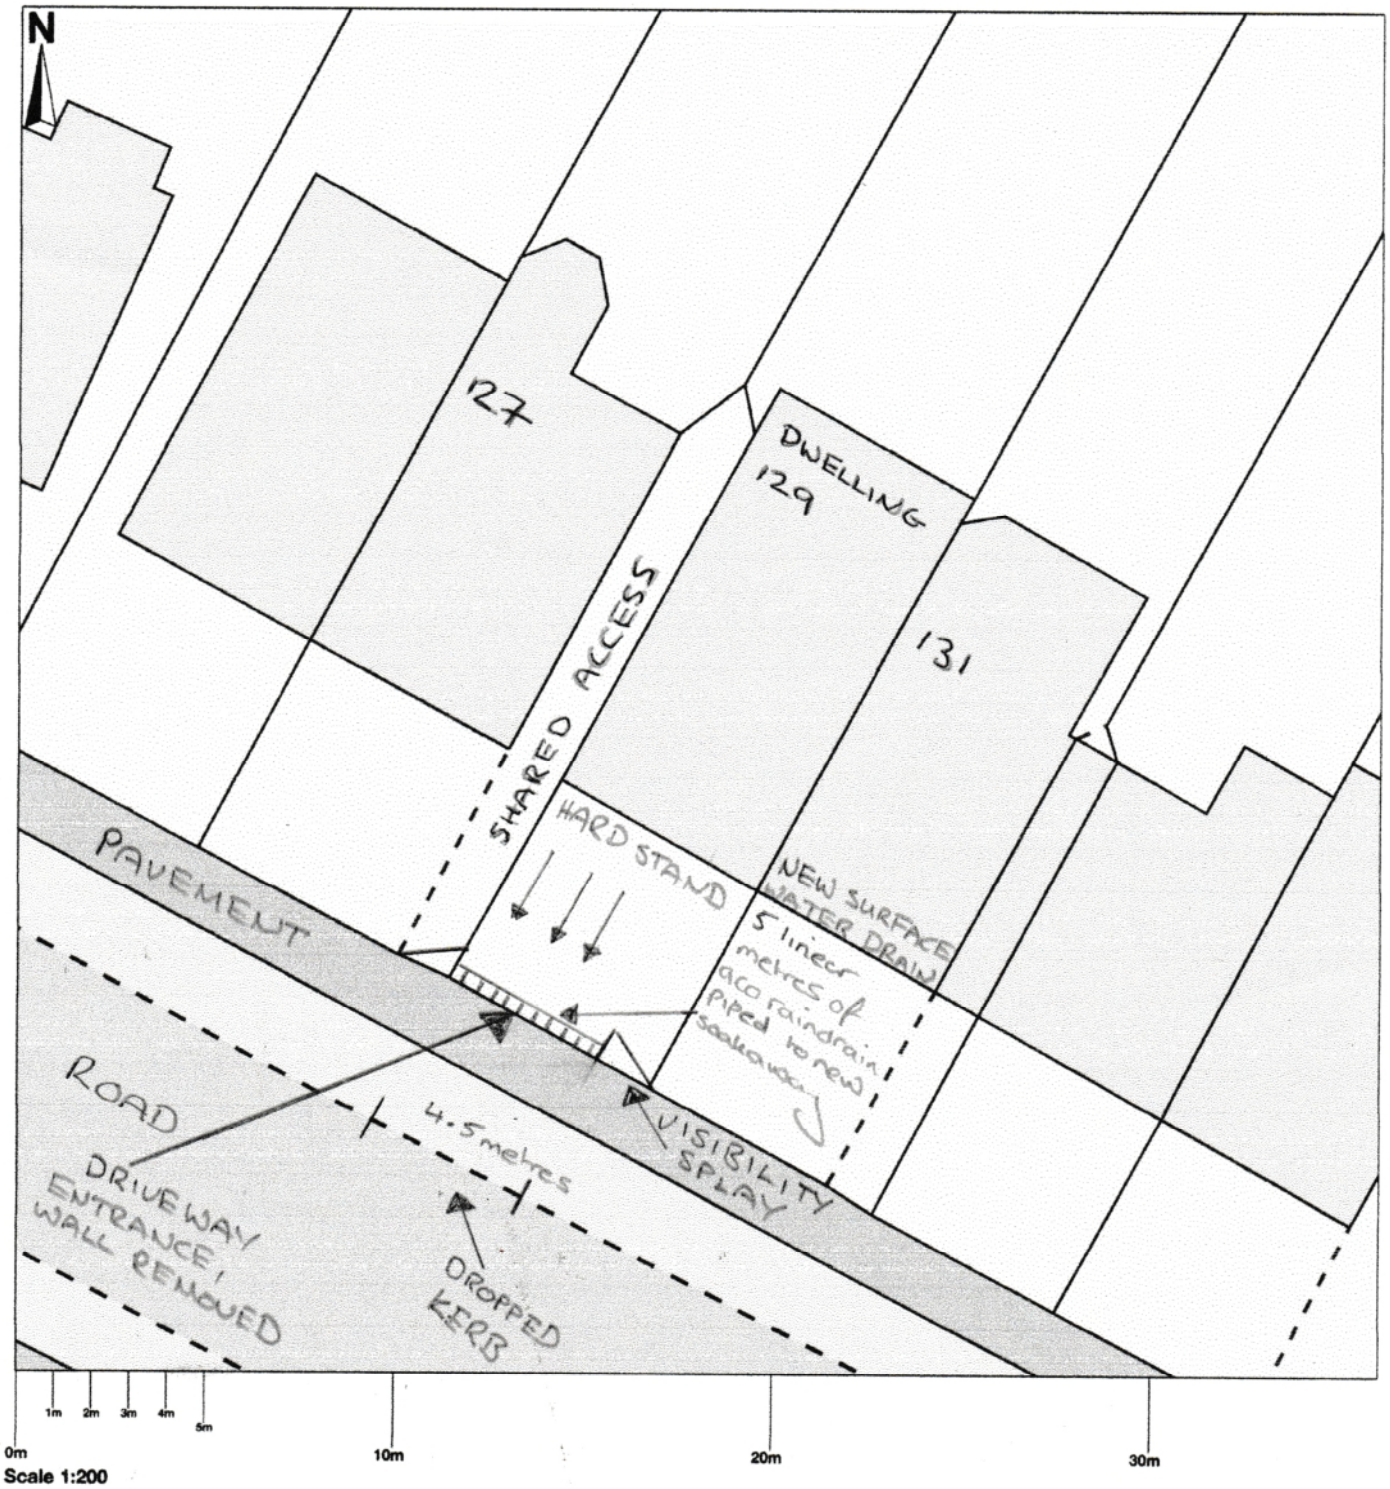

© Crown copyright and database rights 2024 OS 100054135. Map area bounded by: 525043,105561 525079,105597. Produced on 30 September 2024 from the OS National Geographic Database. Supplied by UKPlanningMaps.com. Unique plan reference: b36f/uk/1156002/1554309

Ordnance Survey Licensed Mapping