CHAMFERED WINDOW SPECIFICATION

Sash	:	Casement 2500
Cill	:	150mm Cill
Add on Left / Right Jamb	:	Large Joiner 15mm
Colour	:	Anthracite / White
Sash Colour	:	Anthracite / White
Flashing Colour	:	To Match Frame
Bead Colour	:	White
Drainage	:	Concealed
Handle	:	White Espaq Handle
Casement Locking	:	Mushroom Locking
Friction Stay	:	Standard
Open In / Out	:	Open Out
Glazed In / Out	:	Glazed In
Glazing Thickness	:	28mm

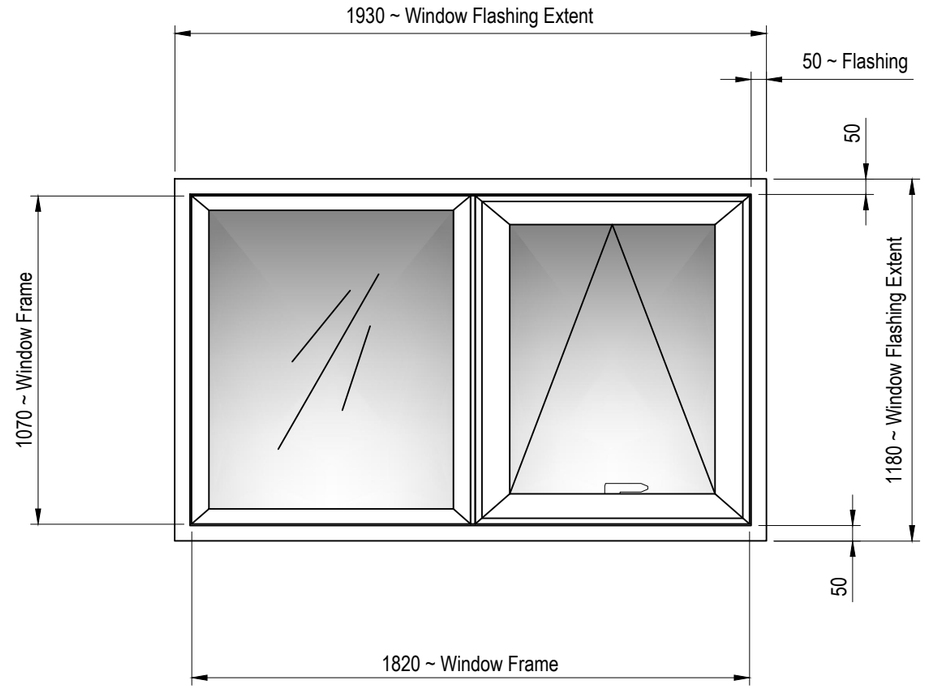

01 WINDOW TYPE W03
Scale: 1:20

SCALE 1:20

0 100 200 400 800 1600 3200

DO NOT SCALE - IF IN DOUBT ASK

IMPORTANT NOTICE

Oakley Food Projects Ltd claims proprietary rights to the information disclosed hereon. This drawing is furnished in confidence on the express understanding that neither it or any reproduction thereof will be disclosed to others or use for the purpose of manufacture or procurement of the article or part shown hereon without the express consent in writing of Oakley Food Projects Ltd. It should be understood that any article or part either made in accordance with the attached drawing or copied from an article or part made in accordance with said drawing, without the express permission in writing of Oakley Food Projects Ltd will be an infringement of the copyright which subsists in said drawing and therefore actionable at law.

REV NO.	DRWN BY	DRWN DATE	CHKD BY	CHKD DATE	DESCRIPTION
A	WWS	21.02.24			First Issue.

RACHAEL'S KITCHEN

WORTHING

UPVC

CHAMFERED WINDOW D03

OAKLEY
THE FOOD INDUSTRY'S FIT OUT PARTNER
Unit 1
Ufton Lane
Ufton Nervet
Reading
RG7 4HG
Phone 0118 228 0888
Email sales@oakleyfoodprojects.com

SCALE 1:20	DATE 21.02.24	DRAWN BY	WWS
DRG No. DE-RK001-OAK-XX-13		CHECKED	-
FILE NAME: DE-RK001-OAK-XX-13		REVISION	A
ISSUED FOR PLANNING APPLICATION		ORIGINAL SIZE A3	