

Section AA
Pent Roofed - 7'8" x 24ft
with 6ft person inside

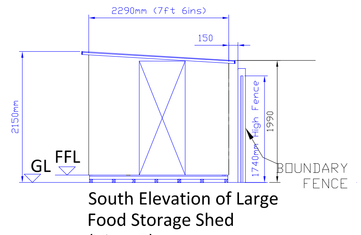

South Elevation of Large
Food Storage Shed
(View D)

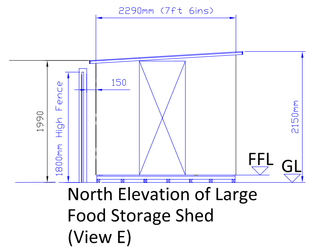

North Elevation of Large
Food Storage Shed
(View E)

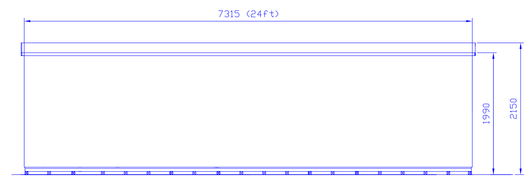

East Elevation of Large Food Storage Shed (View B)

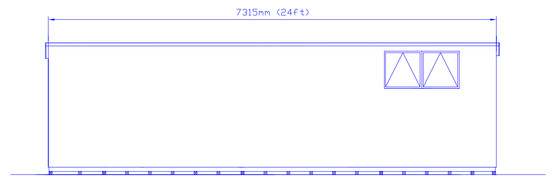

West Elevation of Large Food Storage Shed (View C)

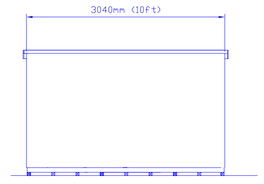

West Elevation of
SCF's New Shed
(ViewF)

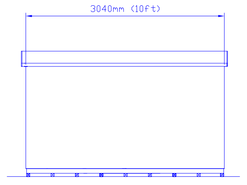

East Elevation of
SCF's New Shed
(View G)

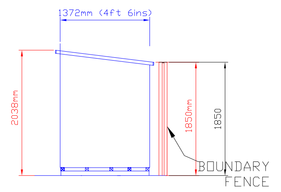

South Elevation of
SCF's New Shed
(View H)

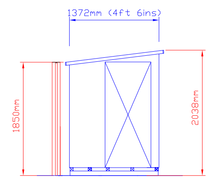

North Elevation of
SCF's New Shed
(View I)

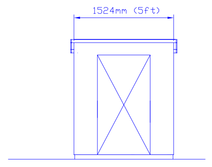

West Elevation of
SCF's Bike Store
(View J)

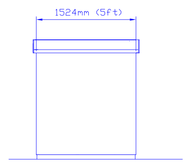

East Elevation of
SCF's Bike Store
(View K)

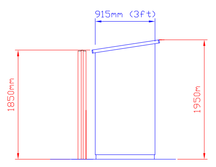

North Elevation of
SCF's Bike Store
(View M)

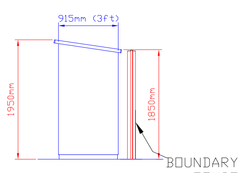

South Elevation of
SCF's Bike Store
(View L)

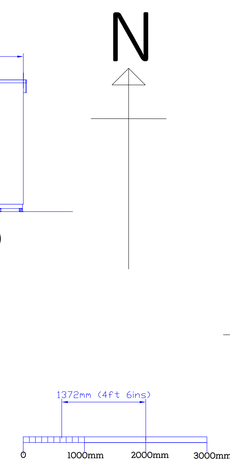

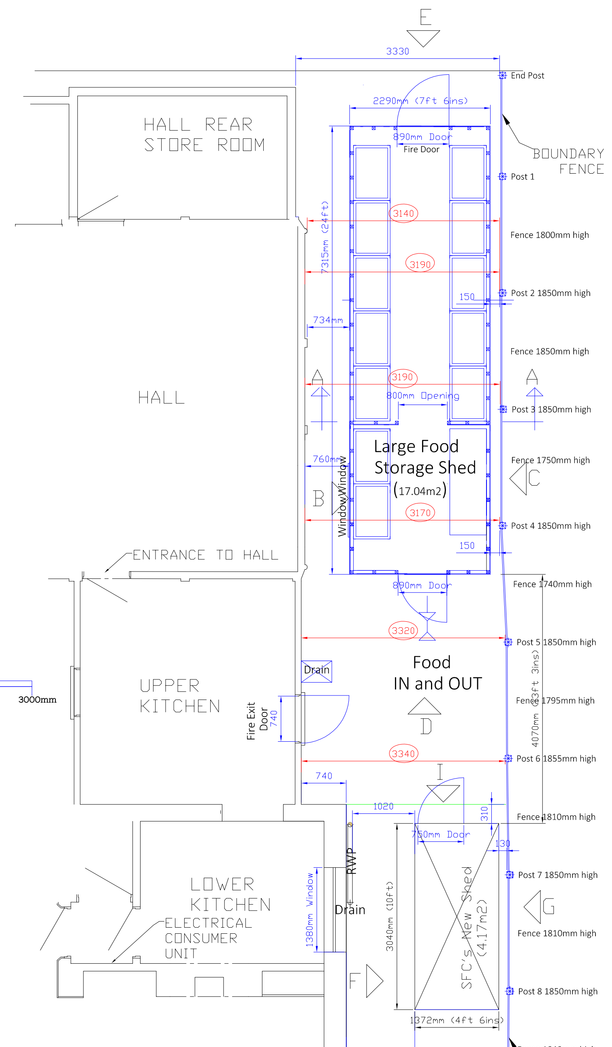

Security Gate 787mm Wide
x 1895mm High clear dim's

Food Store Building at Shoreham Free Church,
Buckingham Rd, Shoreham-by-Sea, BN43 6WF
Drg Ref: FS 003N, 22nd October 2018

Gnd Level; FFL = Finished Floor Level

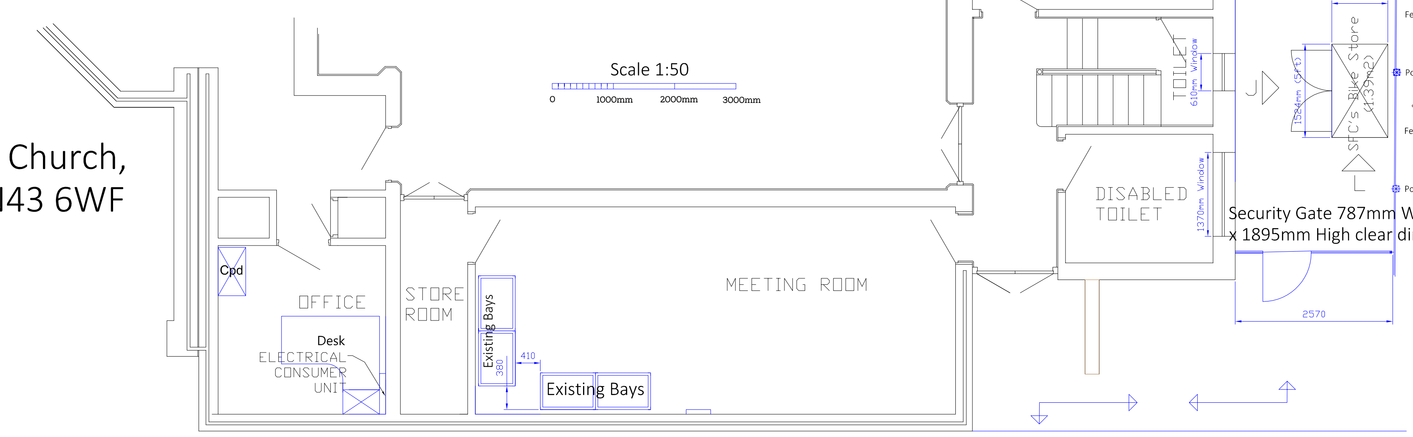

Food IN and OUT from
Gordon Road