

Soil Cell Specification


-Product Code:GBURAC600A
-Name: RootSpace 600 Upright
-Dimensions:H(600mm)X W (500mm)X B (90mm)
-Product to be installed according to the instructions provided by GreenBlue Urban.

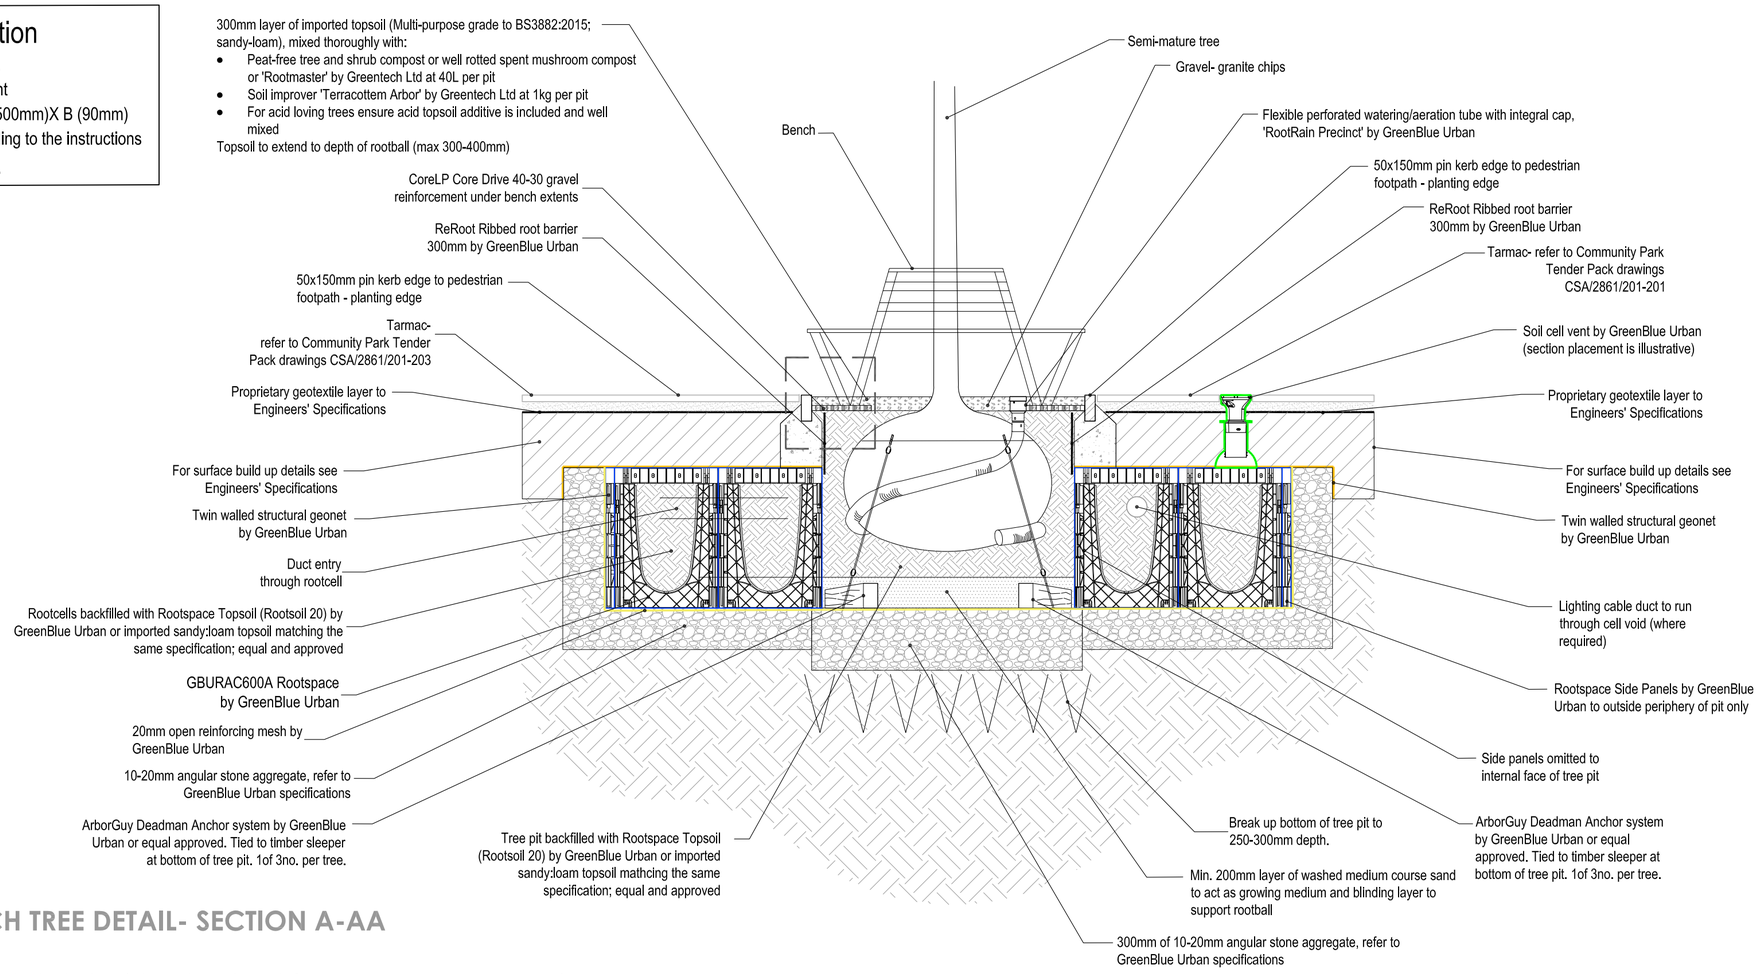


CENTRAL BENCH TREE DETAIL- SECTION A-AA
1:25 @ A2

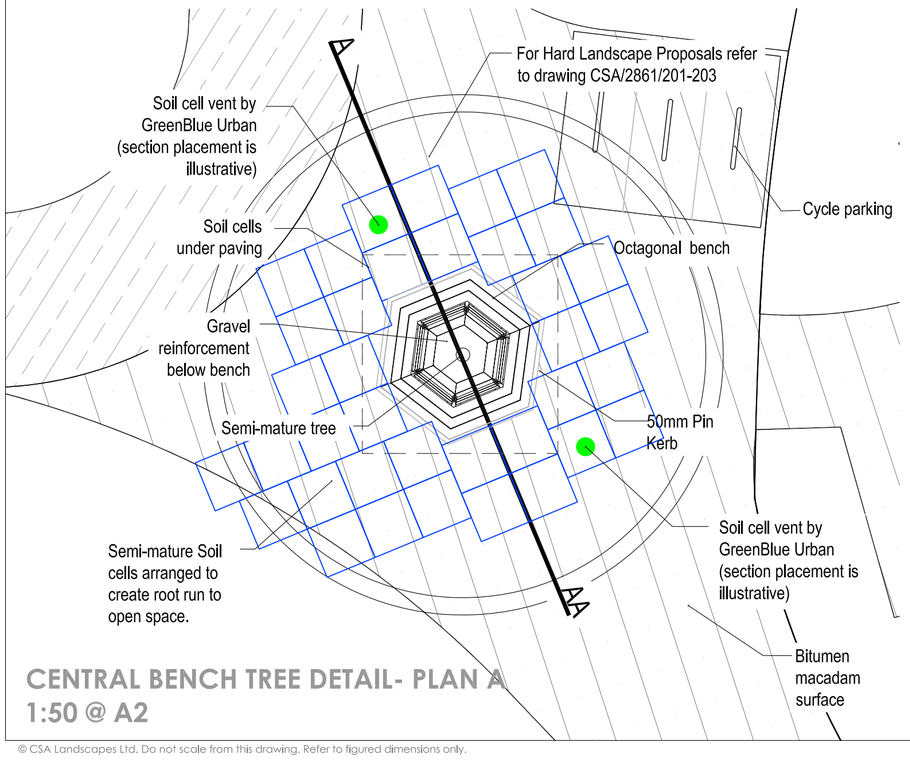

CENTRAL BENCH TREE DETAIL- PLAN A
1:50 @ A2

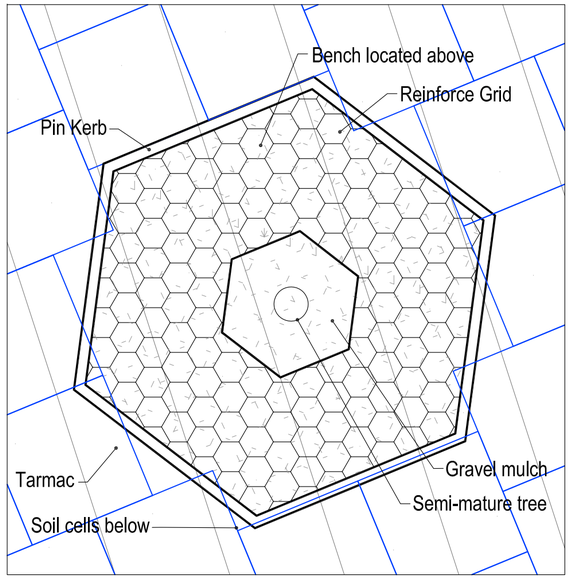

DETAIL- PLAN 1:200 @ A2

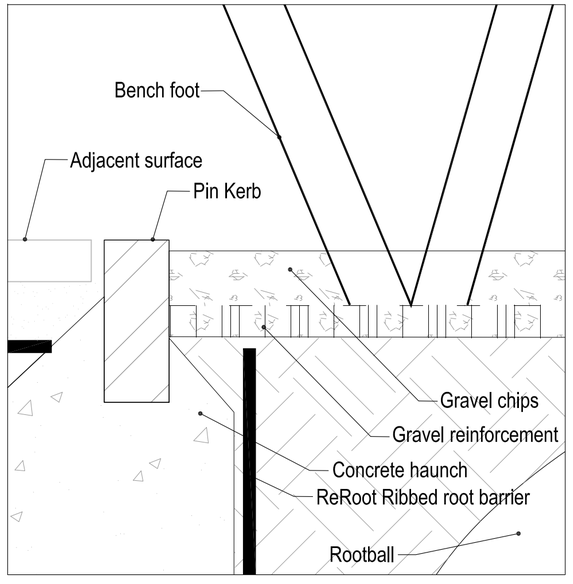

DETAIL- SECTION 1:4 @ A2

NOTES:
1. Refer to CSA/2861/203 for Planting Specification
2. Refer to CSA/2861/203 for Planting Schedule for sheets 201-203
3. Refer to CSA/2861/206-207 for details of Play Area
4. Refer to CSA/2861/207 for details of MUGA
5. Refer to CSA/2861/204 for details of Allotments and Community Garden
6. For Soil Specification refer to our standard planting specification.

Rev	Date	By	Description
A	08/01/25	SS	Minor amendments to the drawing

Drawing Status
FOR TENDER

CSA environmental
Dixies Barns, High Street,
Ashwell, Hertfordshire SG7 5NT
t 01462 743647
e ashwell@csaenvironmental.co.uk
w csaenvironmental.co.uk

Project	West Durrington, Worthing Phase 1B
Title	Central Bench Tree Detail
Client	Persimmon Homes Ltd, Taylor Wimpey UK Ltd, Bovis Homes Ltd

Scale	Varies	Drawn	SS
Date	December 2024	Checked	JG
Drawing No.	CSA/2861/208	Rev	A

© CSA Landscapes Ltd. Do not scale from this drawing. Refer to figured dimensions only.