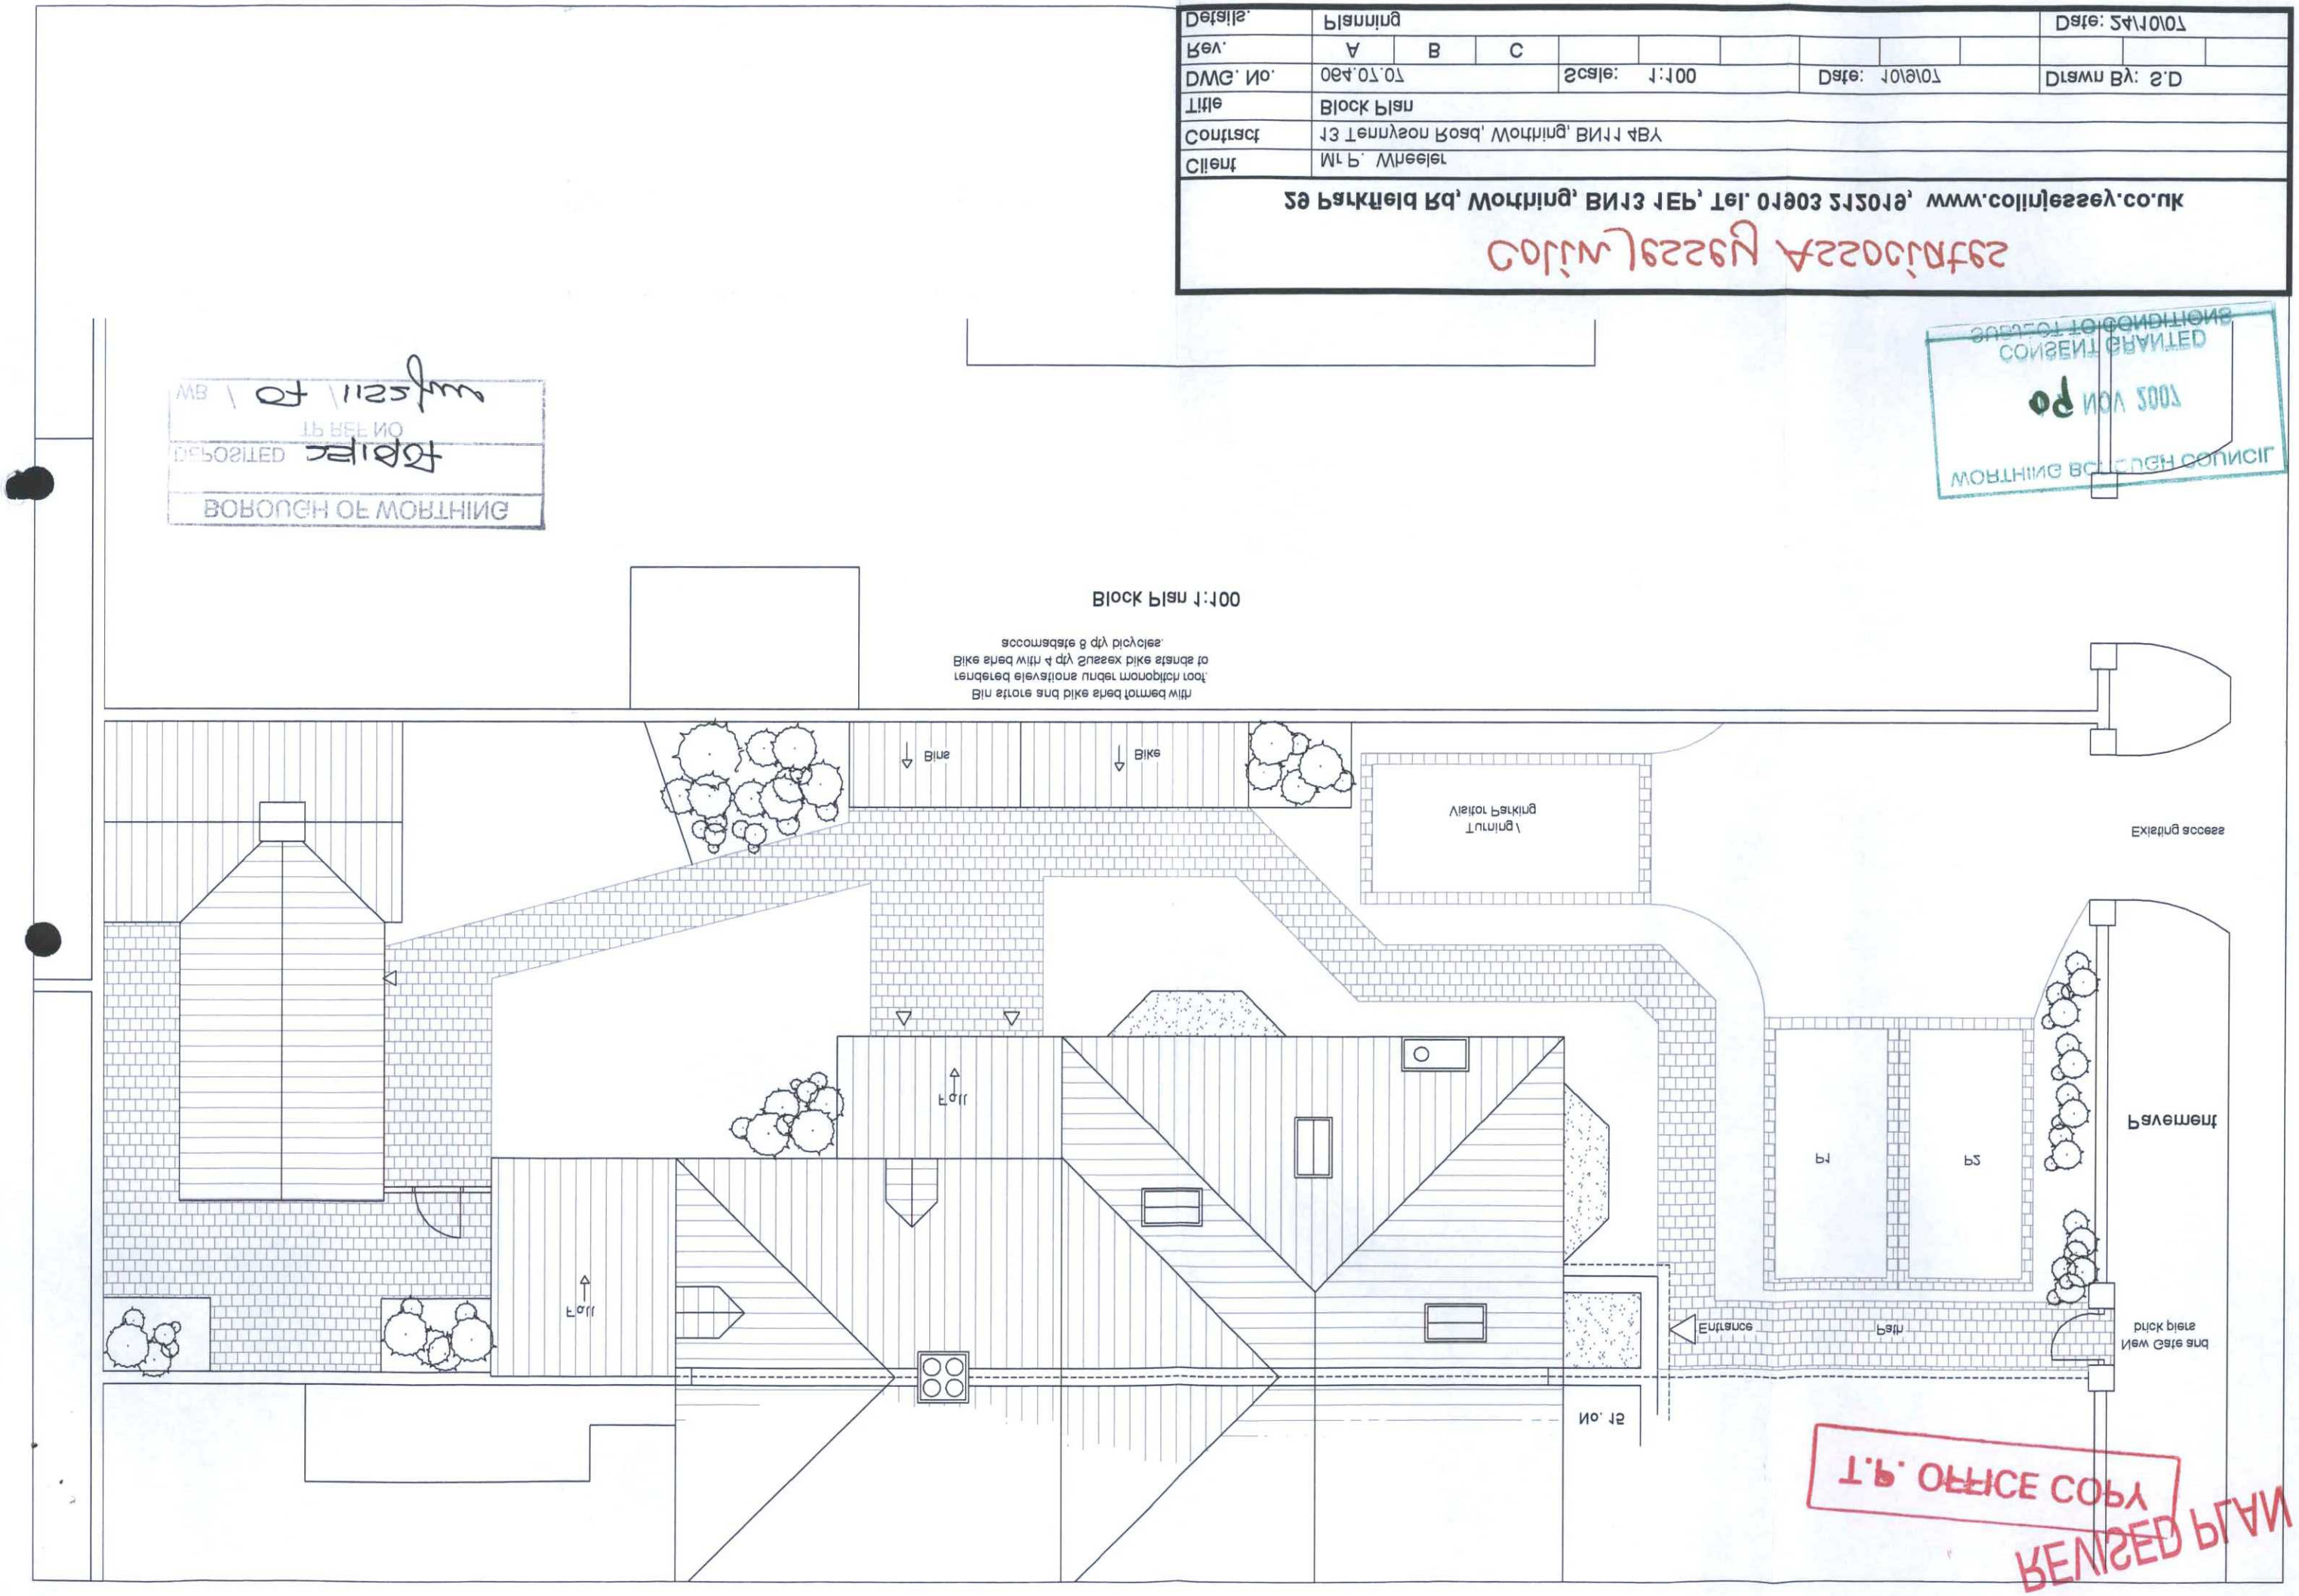

Colin Jessey Associates
29 Parkfield Rd, Worthing, BN13 1EP, Tel. 01903 212019, www.colinjessey.co.uk
Client
Mr P. Wheeler
Contract
13 Tennyson Road, Worthing, BN11 4BY
Title
Block Plan
DWG. No.
064.07.07
Scale: 1:100
Date: 10/9/07
Drawn By: S.D
Rev.
A
B
C
Details.
Planning
Date: 24/10/07
Block Plan 1:100
Bin store and bike shed formed with rendered elevations under monopitch roof. Bike shed with 4 ply Sussex bike stands to accomodate 8 ply bicycles.
Bins
Bike
Turning
Visitor Parking
Existing access
Pavement
New Gate and brick piers
Path
Entrance
P1
P2
Fall
Fall
No. 15
BOROUGH OF WORTHING
DEPOSITED
TP REF NO
WB
CONSENT GRANTED
SUBJECT TO CONDITIONS
WORTHING BOROUGH COUNCIL
T.P. OFFICE COPY
REVISED PLAN