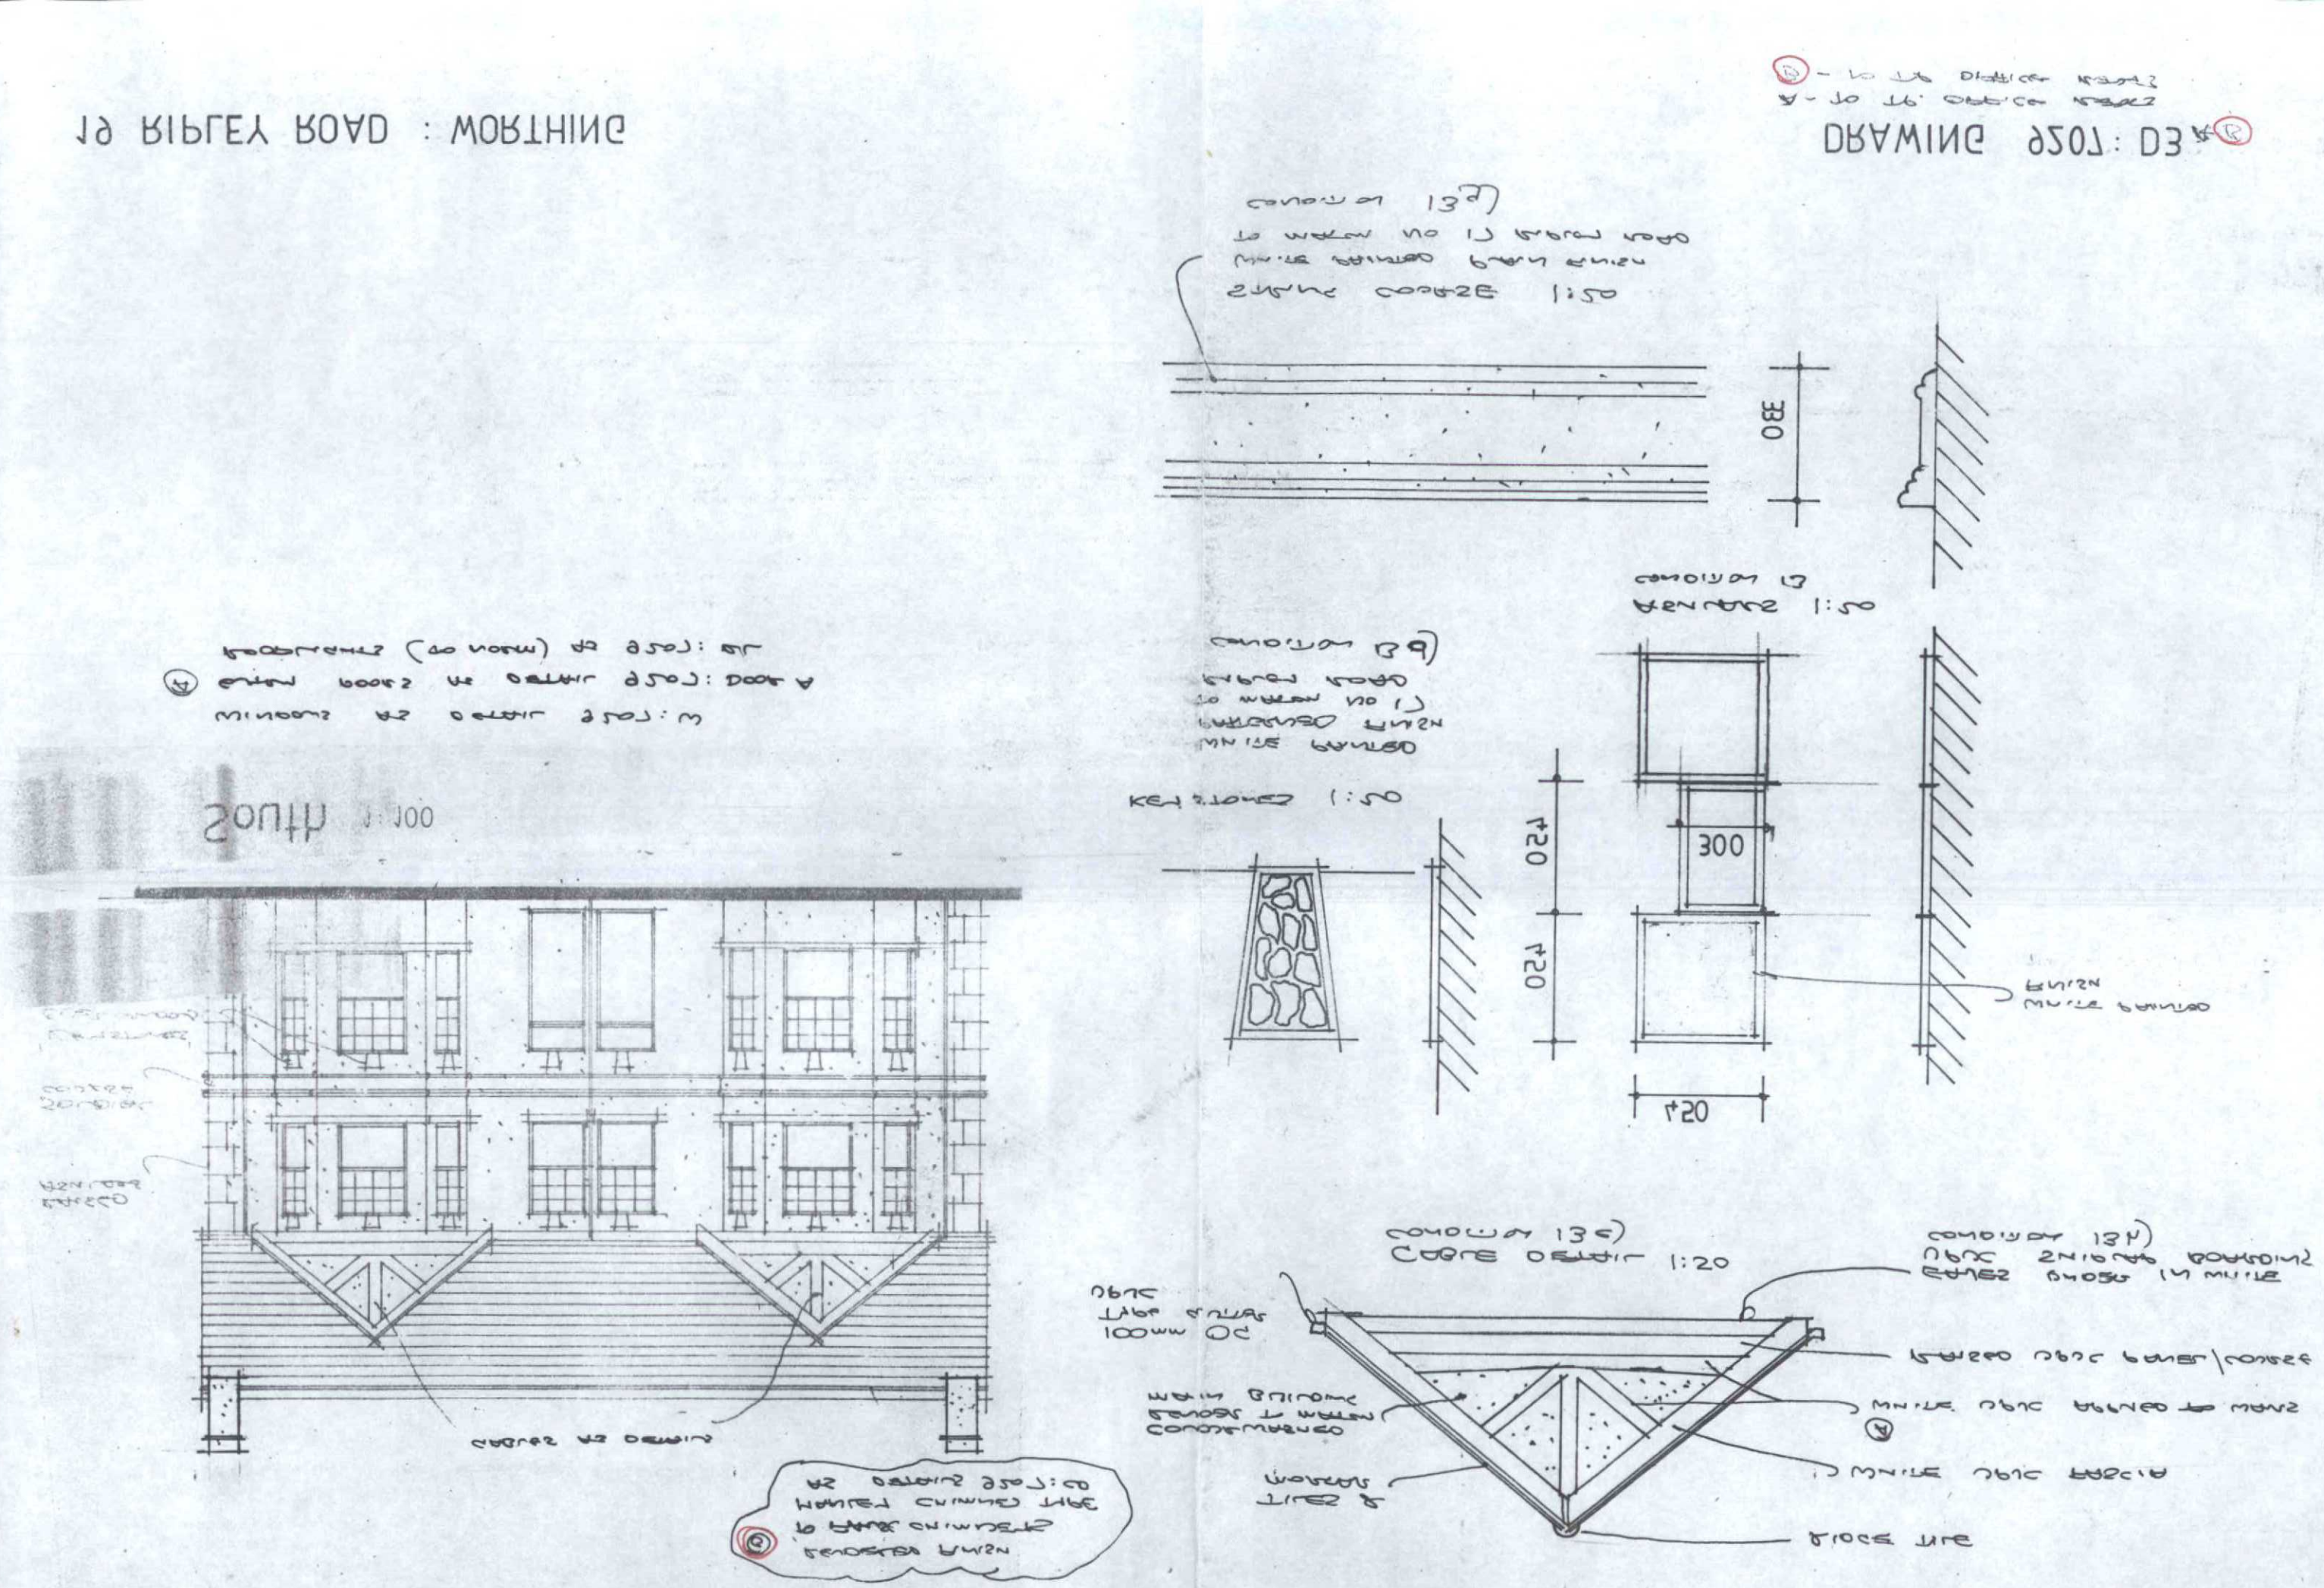

DRAWING 9207: D3
A - TO BE DEFINED BELOW
B - TO BE DEFINED BELOW
CONDITION 13d)
WHITE PAINTED PLAIN FINISH
TO MATCH NO 17 RIPLEY ROAD
STRUCK COURSE 1:50
330
CONDITION 13
ARCHAVES 1:50
CONDITION 13b)
WHITE PAINTED PLAIN FINISH
TO MATCH NO 17 RIPLEY ROAD
KEYSTONES 1:50
300
120
120
120
CONDITION 13c)
CABLE DETAIL 1:20
CONDITION 13f)
UPVC ZINCOLAD BOARDING
EAVES BRIDGE IN WHITE
UPVC
TYPE SUITES
100mm OD
MAIN BUILDING
CONDUCTIVE
MATCH
WHITE UPVC APPLIED TO MATCH
WHITE UPVC FASCIA
RIDGE TILE
SOUTH