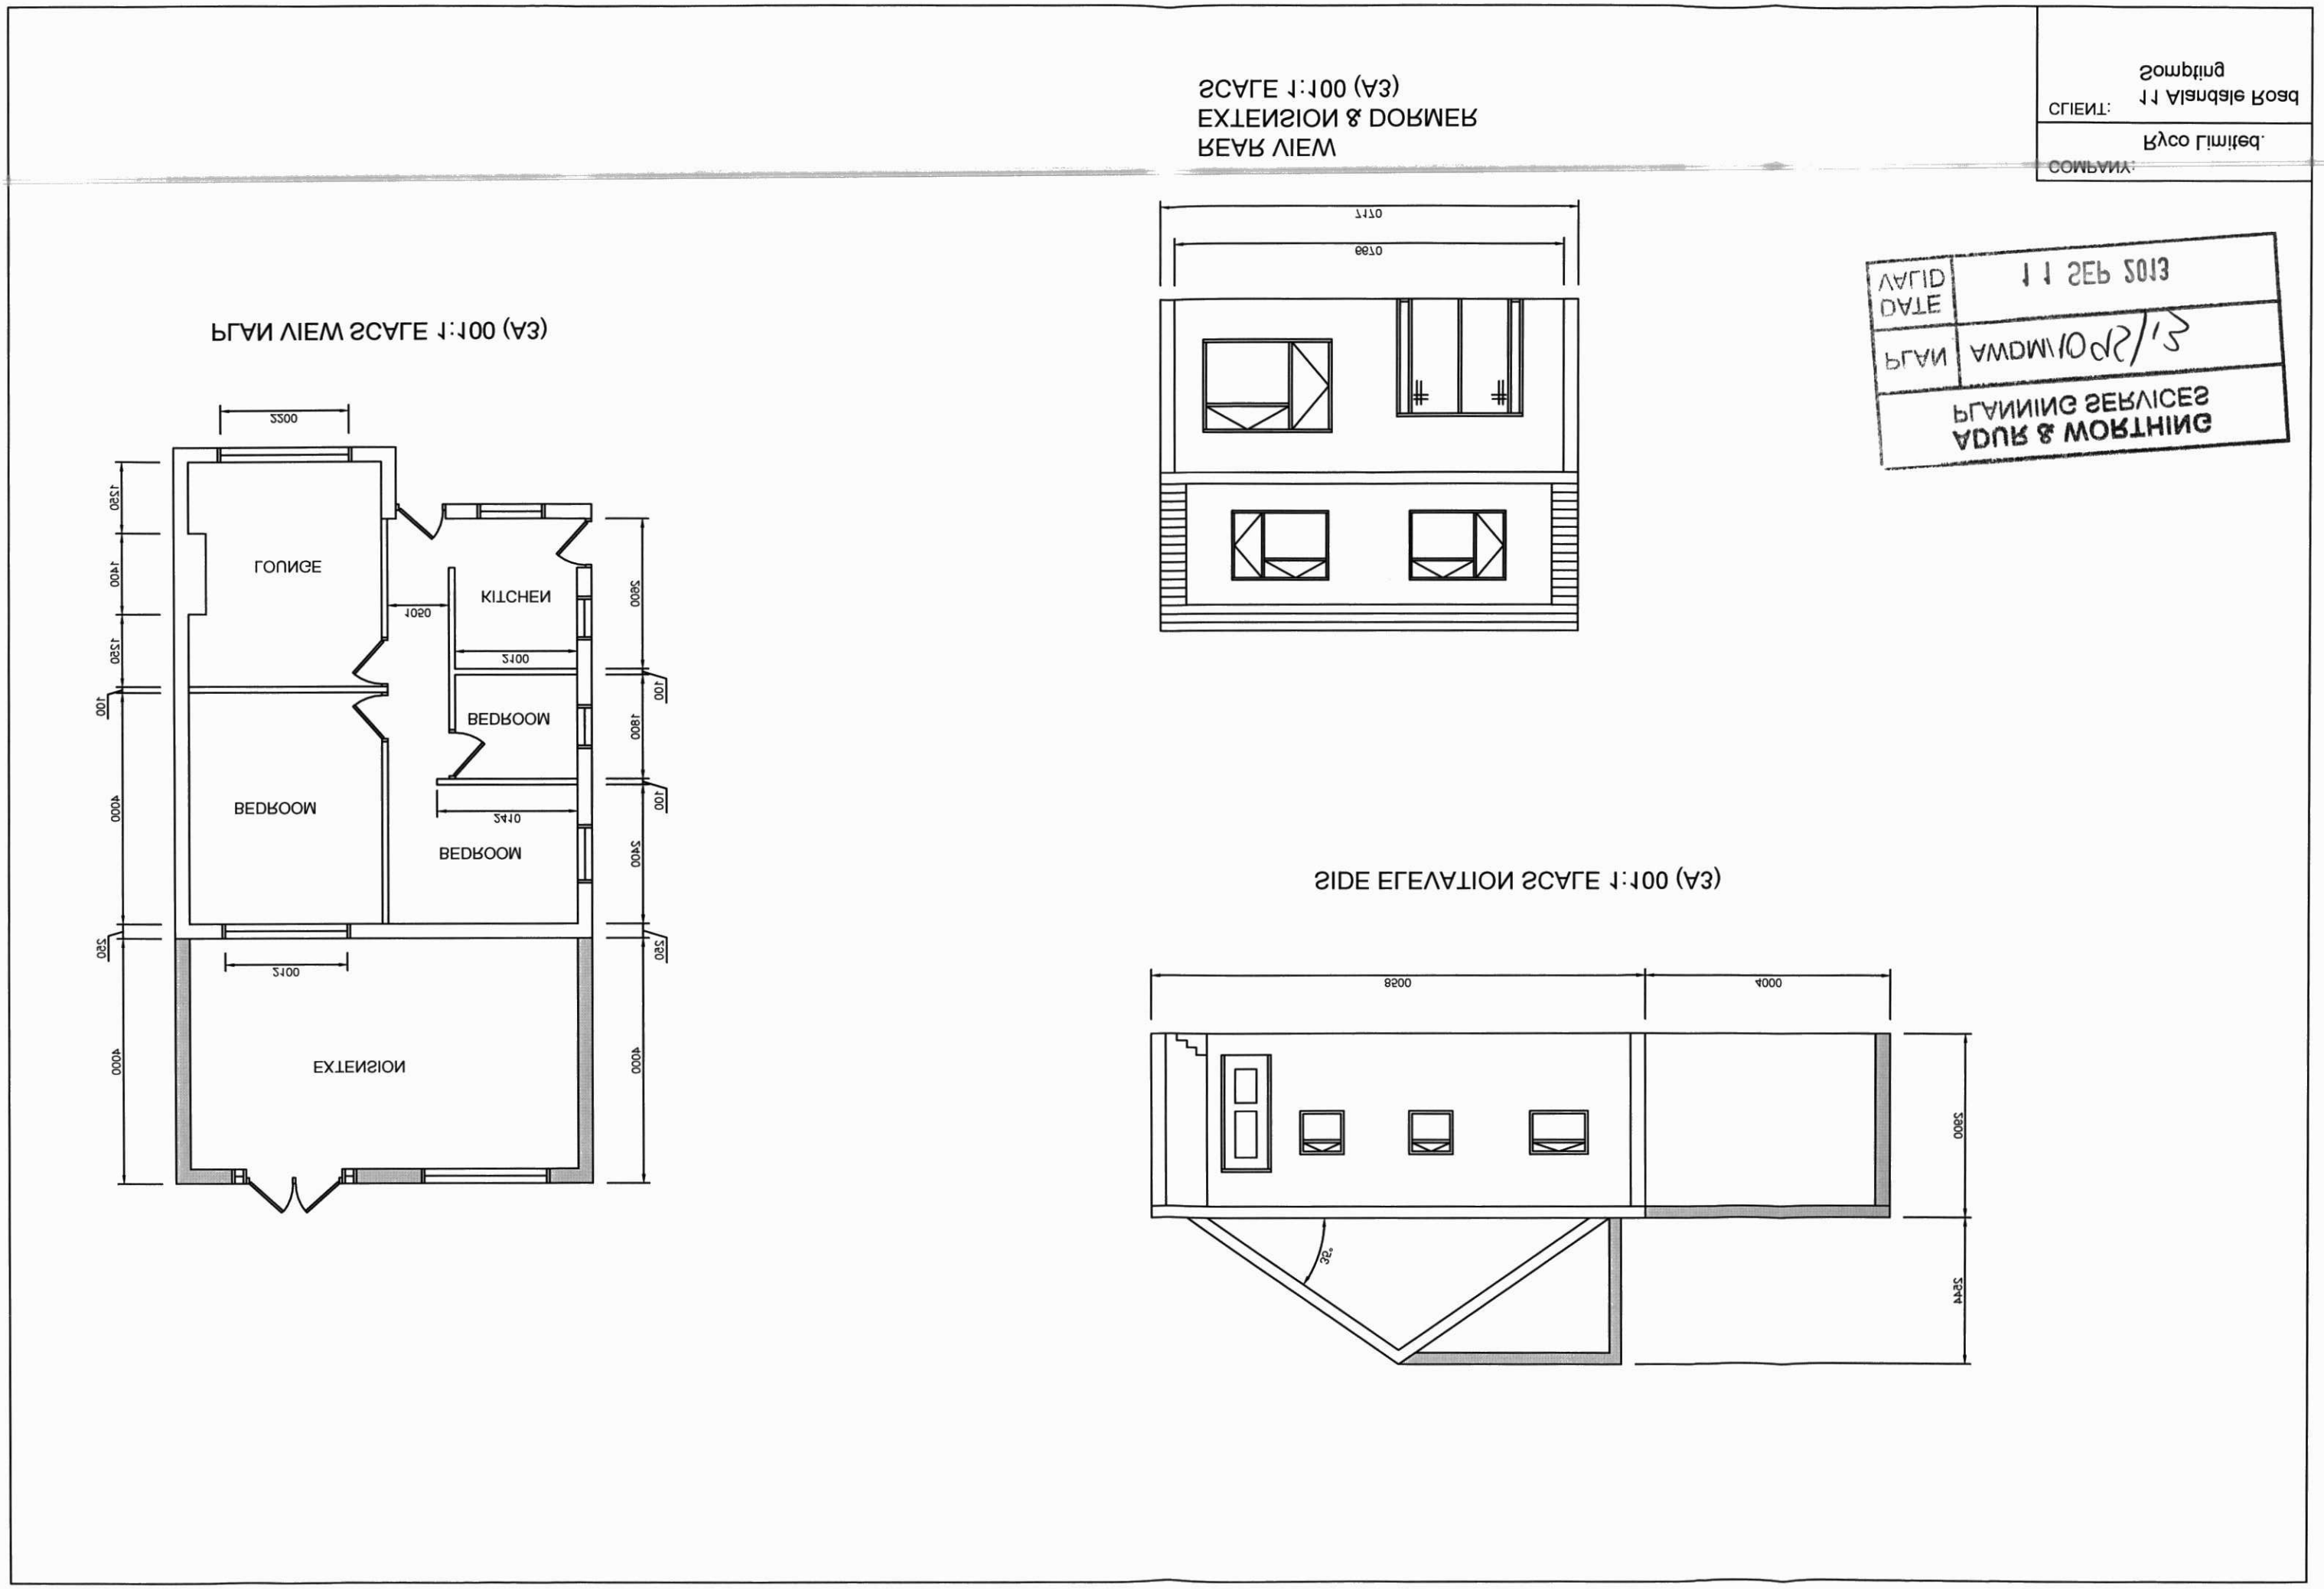
PLAN VIEW SCALE 1:100 (A3)
LOUNGE
KITCHEN
BEDROOM
BEDROOM
BEDROOM
EXTENSION
SCALE 1:100 (A3)
REAR VIEW
EXTENSION & DORMER
SIDE ELEVATION SCALE 1:100 (A3)
PLANNING SERVICES
ADUR & WORTHING
PLAN
DATE
VALID
11 SEP 2013
COMPANY:
Ryco Limited.
CLIENT:
11 Alandale Road
Sompting