




SCHEDULE OF AREAS

Application Boundary (Red Line)

0.18 H / 0.45 A

GENERAL NOTES

1. This plan has been prepared for the submission and approval under Town and Country Planning only.
2. All advertisements outlined are subject to a separate Advertisement Application.

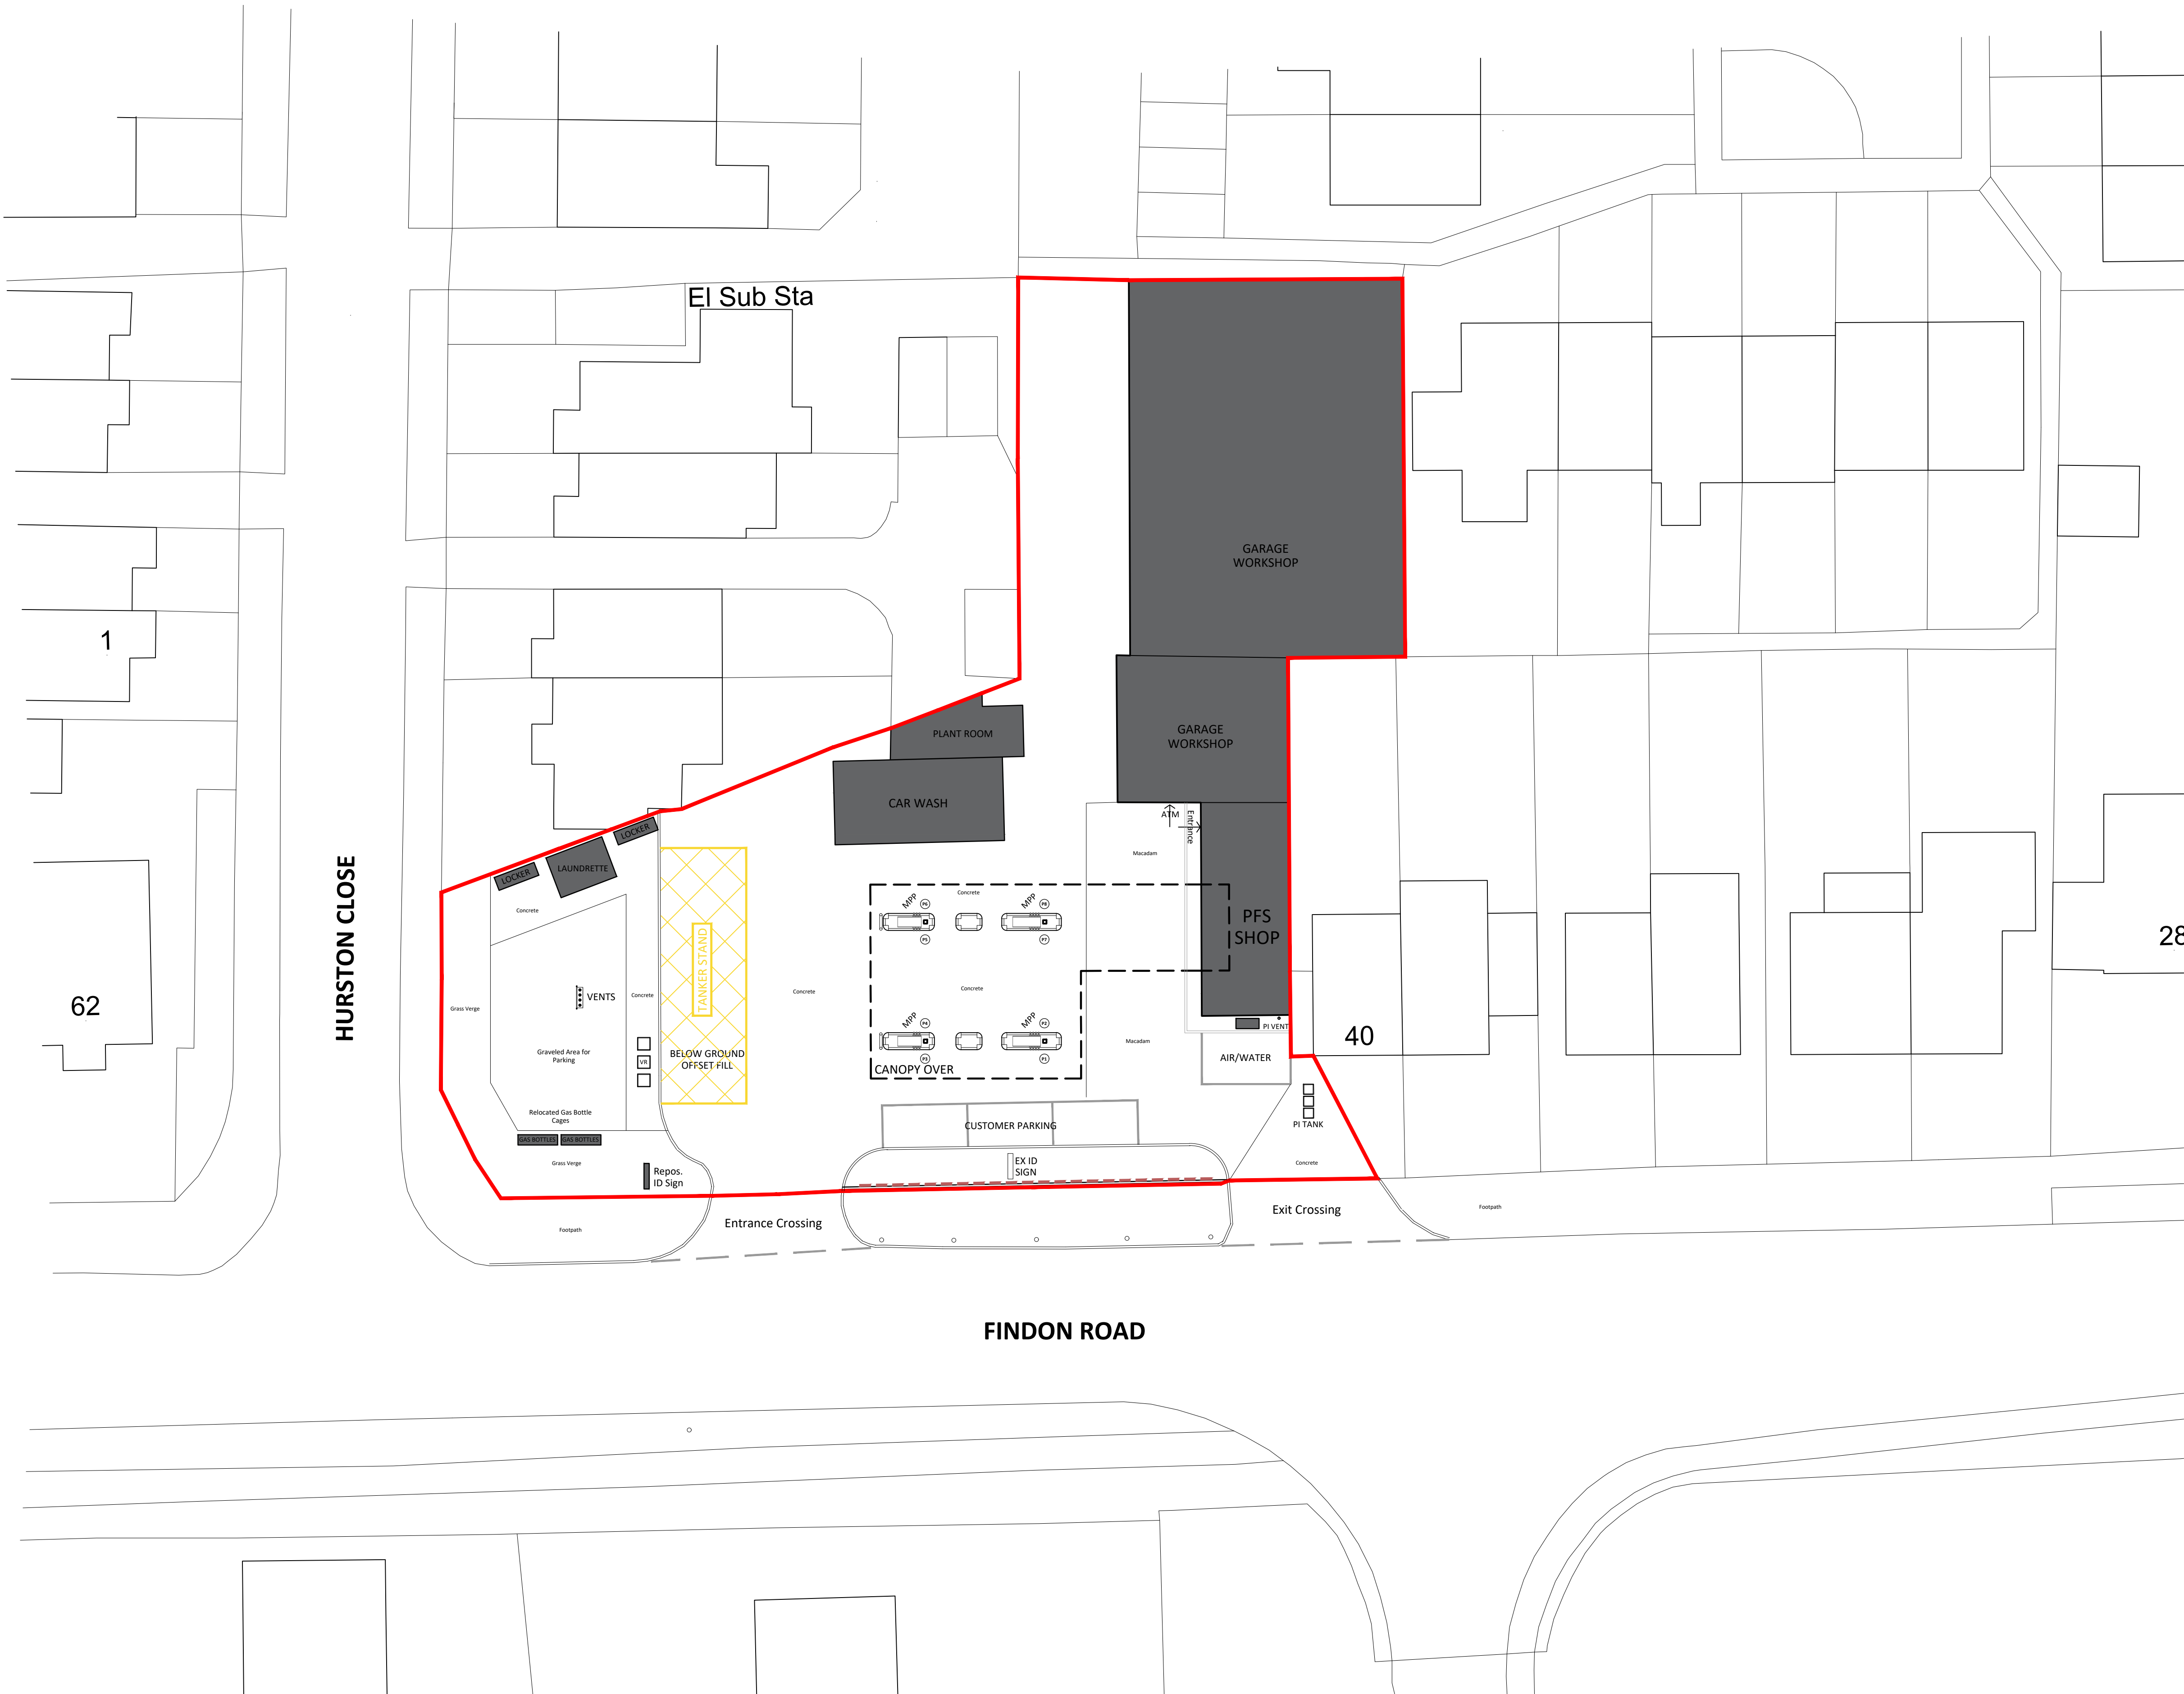


PLANNING

PROJECT
FINDON SERVICE STATION
FINDON ROAD, WORTHING
BN 14 0AB

TITLE
EXISTING SITE LAYOUT

CLIENT
JET RETAIL UK LTD

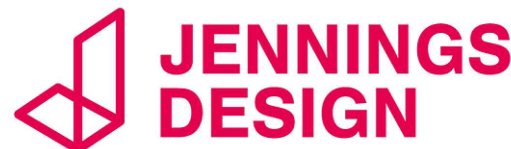

8 Feast Field, Horsforth, Leeds, West Yorkshire, LS18 4TJ
www.jennings-design.com 01274 395422 office@jennings-design.com

Drawn: CW Check: WW Scale: 1:200 @ A1 Date: NOV 2025

Plan Number: 250642 - 101

