
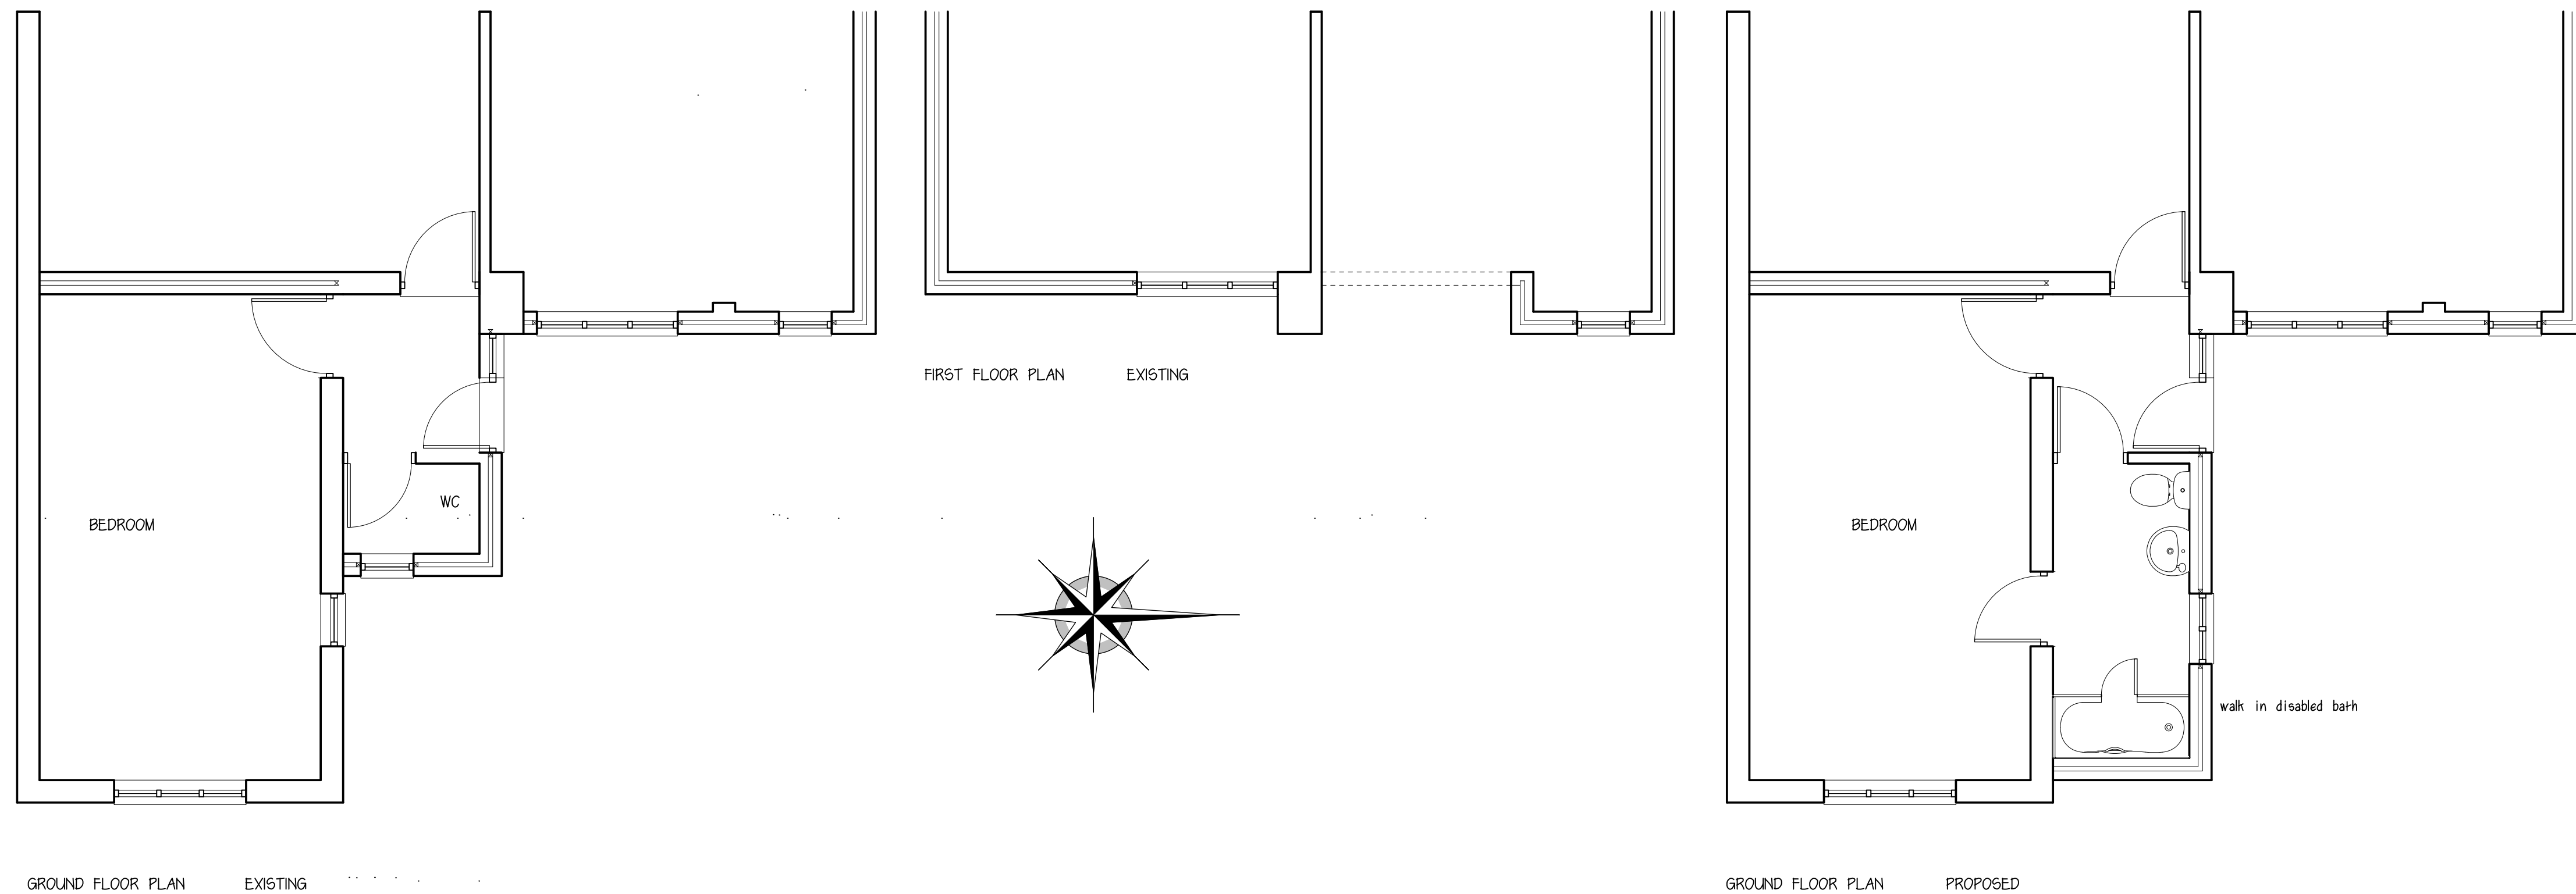


THIS DRAWING IS THE PROPERTY OF STEPHEN BROMLEY ASSOCIATES AND MUST NOT BE REPRODUCED IN PART OR IN WHOLE OR USED FOR THE EXECUTION OF WORKS WITHOUT THEIR PERMISSION. DO NOT SCALE. EXCEPT FOR PLANNING PURPOSES. ALL MEASUREMENTS TO BE CHECKED ON SITE PRIOR TO COMMENCEMENT OF ANY CONSTRUCTION WORKS AND STEPHEN BROMLEY ASSOCIATES ACCEPTS NO RESPONSIBILITY FOR ANY WORKS DONE THERE AND CHECKED AND CONTROLLED BY THE RELEVANT BUILDING CONTROL.

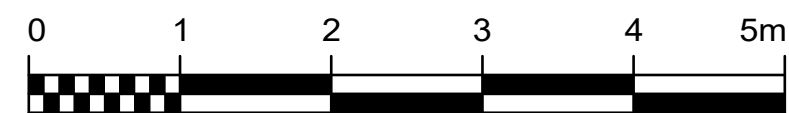

STEPHEN BROMLEY ASSOCIATES
5 WEST ST SHOREHAM BY SEA
WEST SUSSEX

PROPOSED FRONT EXTENSION
TO PROVIDE ROOM FOR A WALK
IN BATH FOR DISABLED OWNER

AT SCALE 1:50

3 UPPER KINGSTON LANE

Drawing no 122-A