Visoglide Plus

Detail 2A

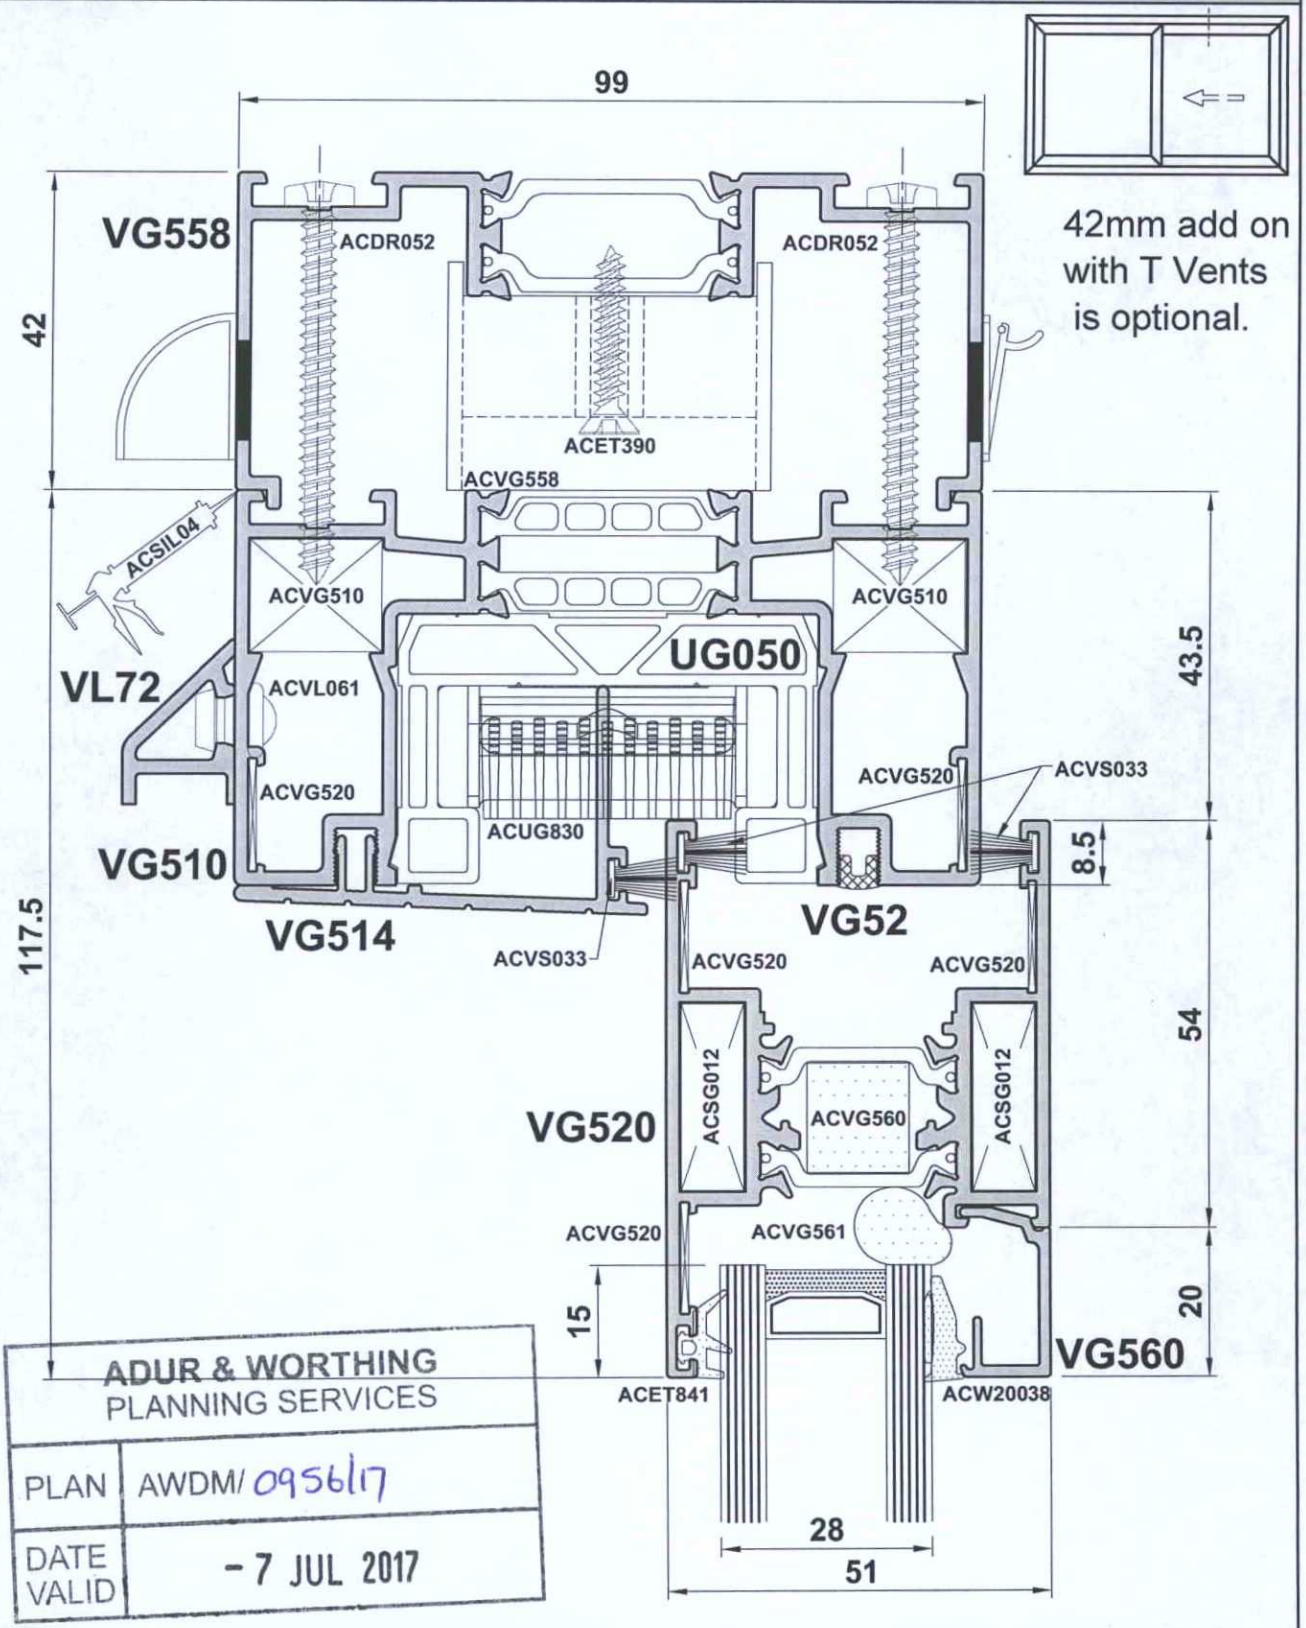

ADUR & WORTHING
PLANNING SERVICES
PLAN AWDM/0956/17
DATE VALID - 7 JUL 2017

Do Not Scale From This Drawing