Visoglide Plus

Detail 4B

ADUR & WORTHING
PLANNING SERVICES
PLAN AWDM/0956/17
DATE VALID - 7 JUL 2017

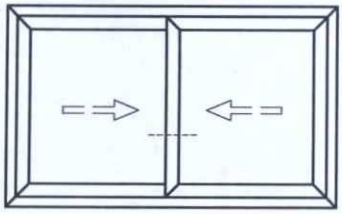

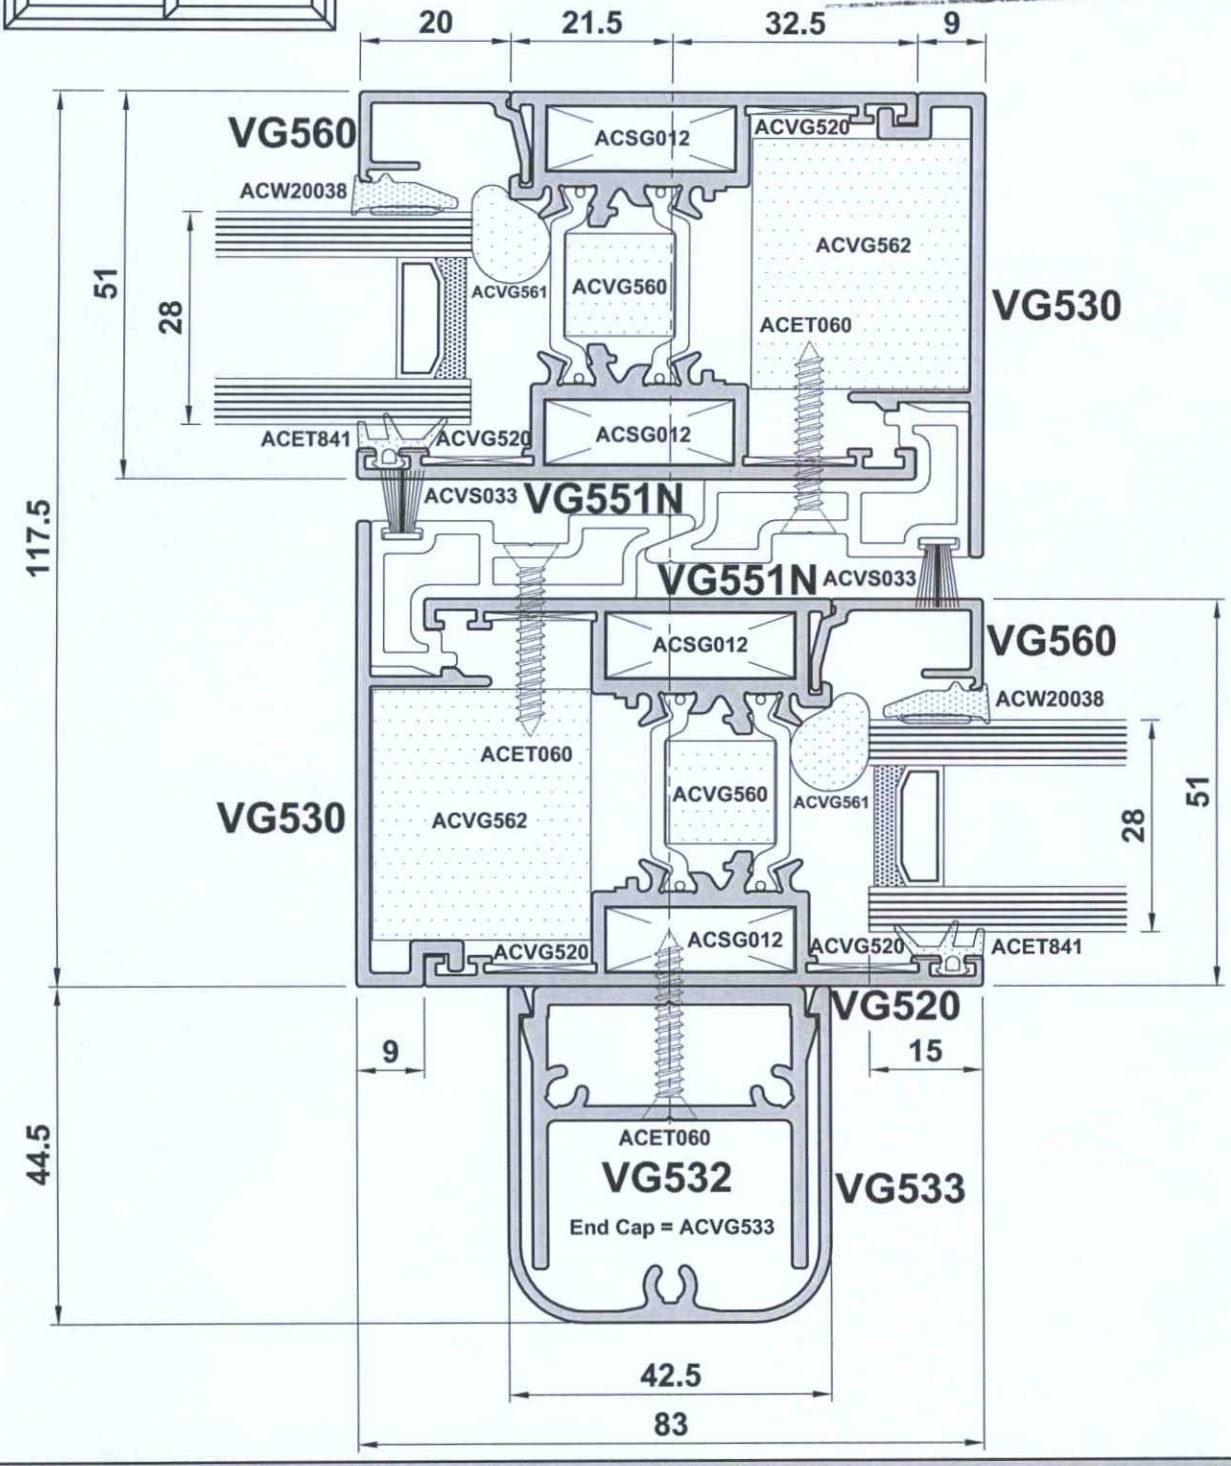

Do Not Scale From This Drawing