Visoglide Plus

Detail 5C

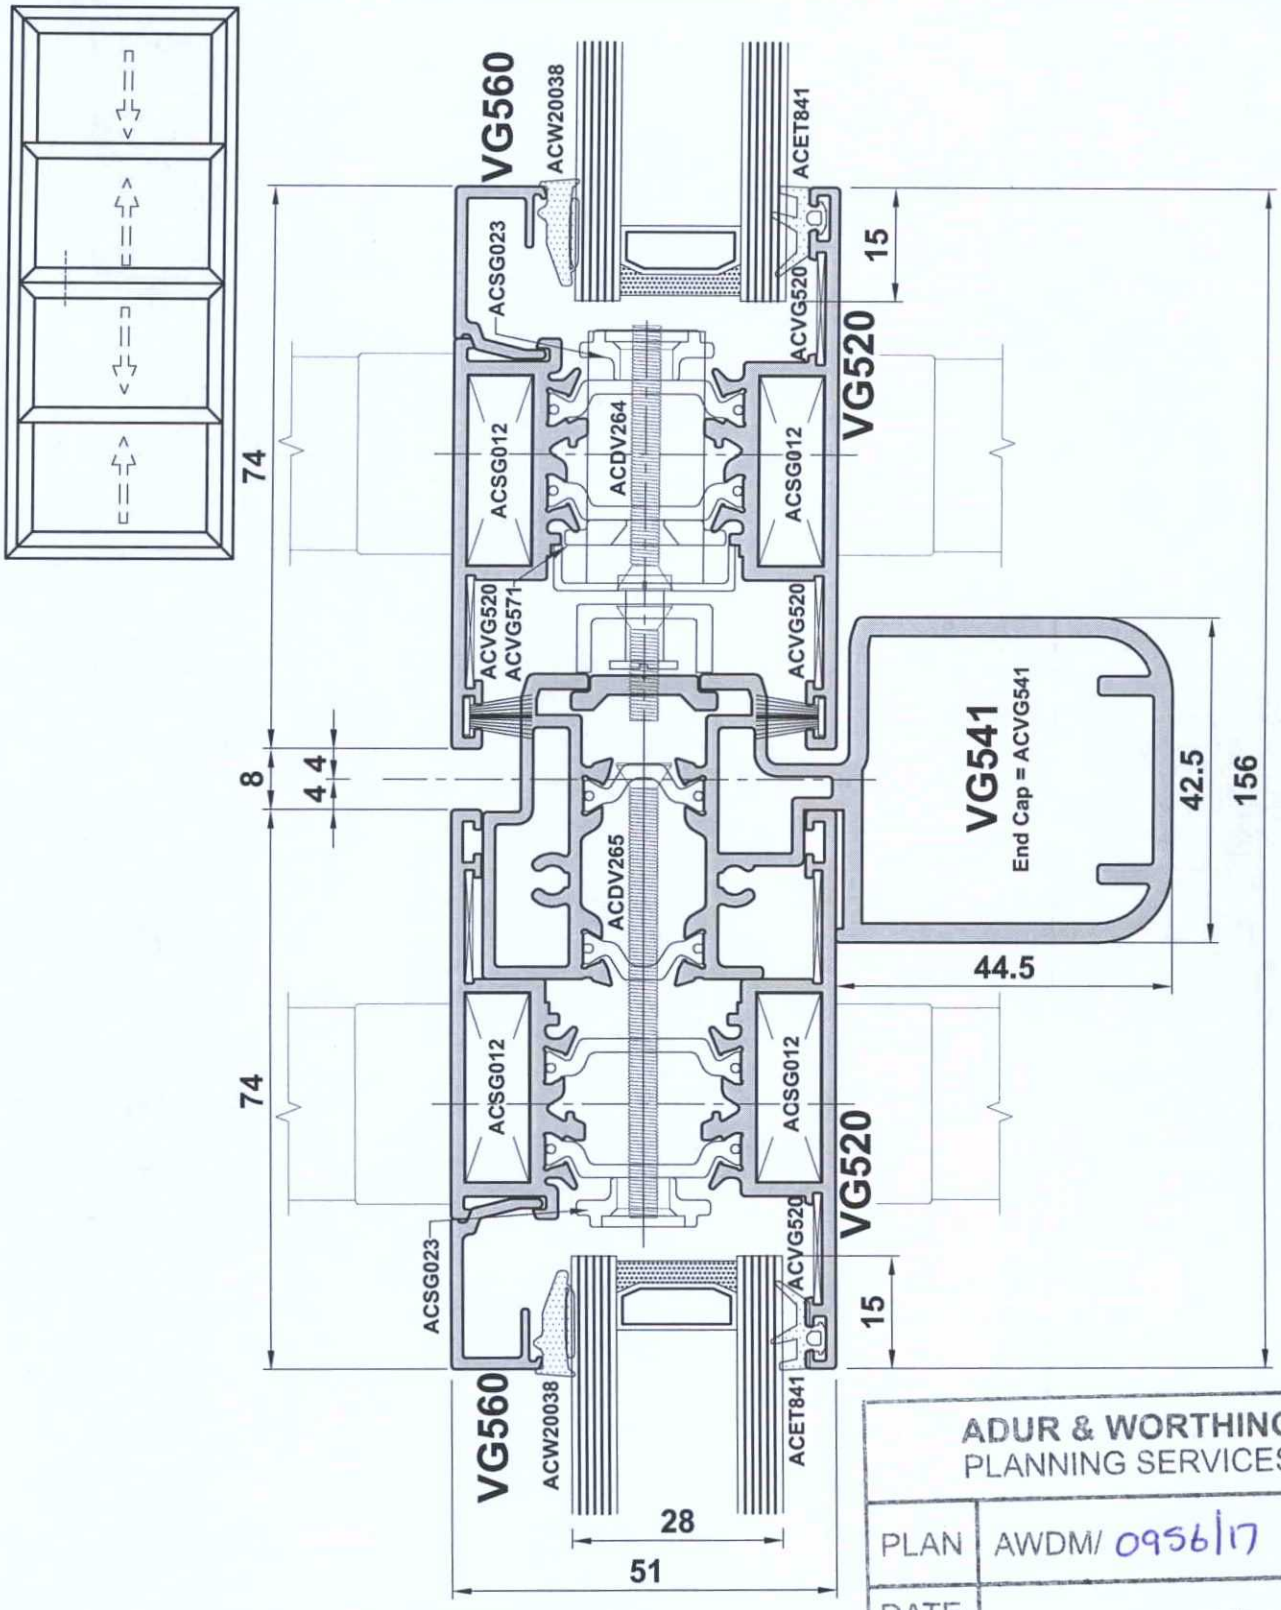

ADUR & WORTHING
PLANNING SERVICES

PLAN AWDM/ 0956/17

DATE VALID - 7 JUL 2017

Do Not Scale From This Drawing