


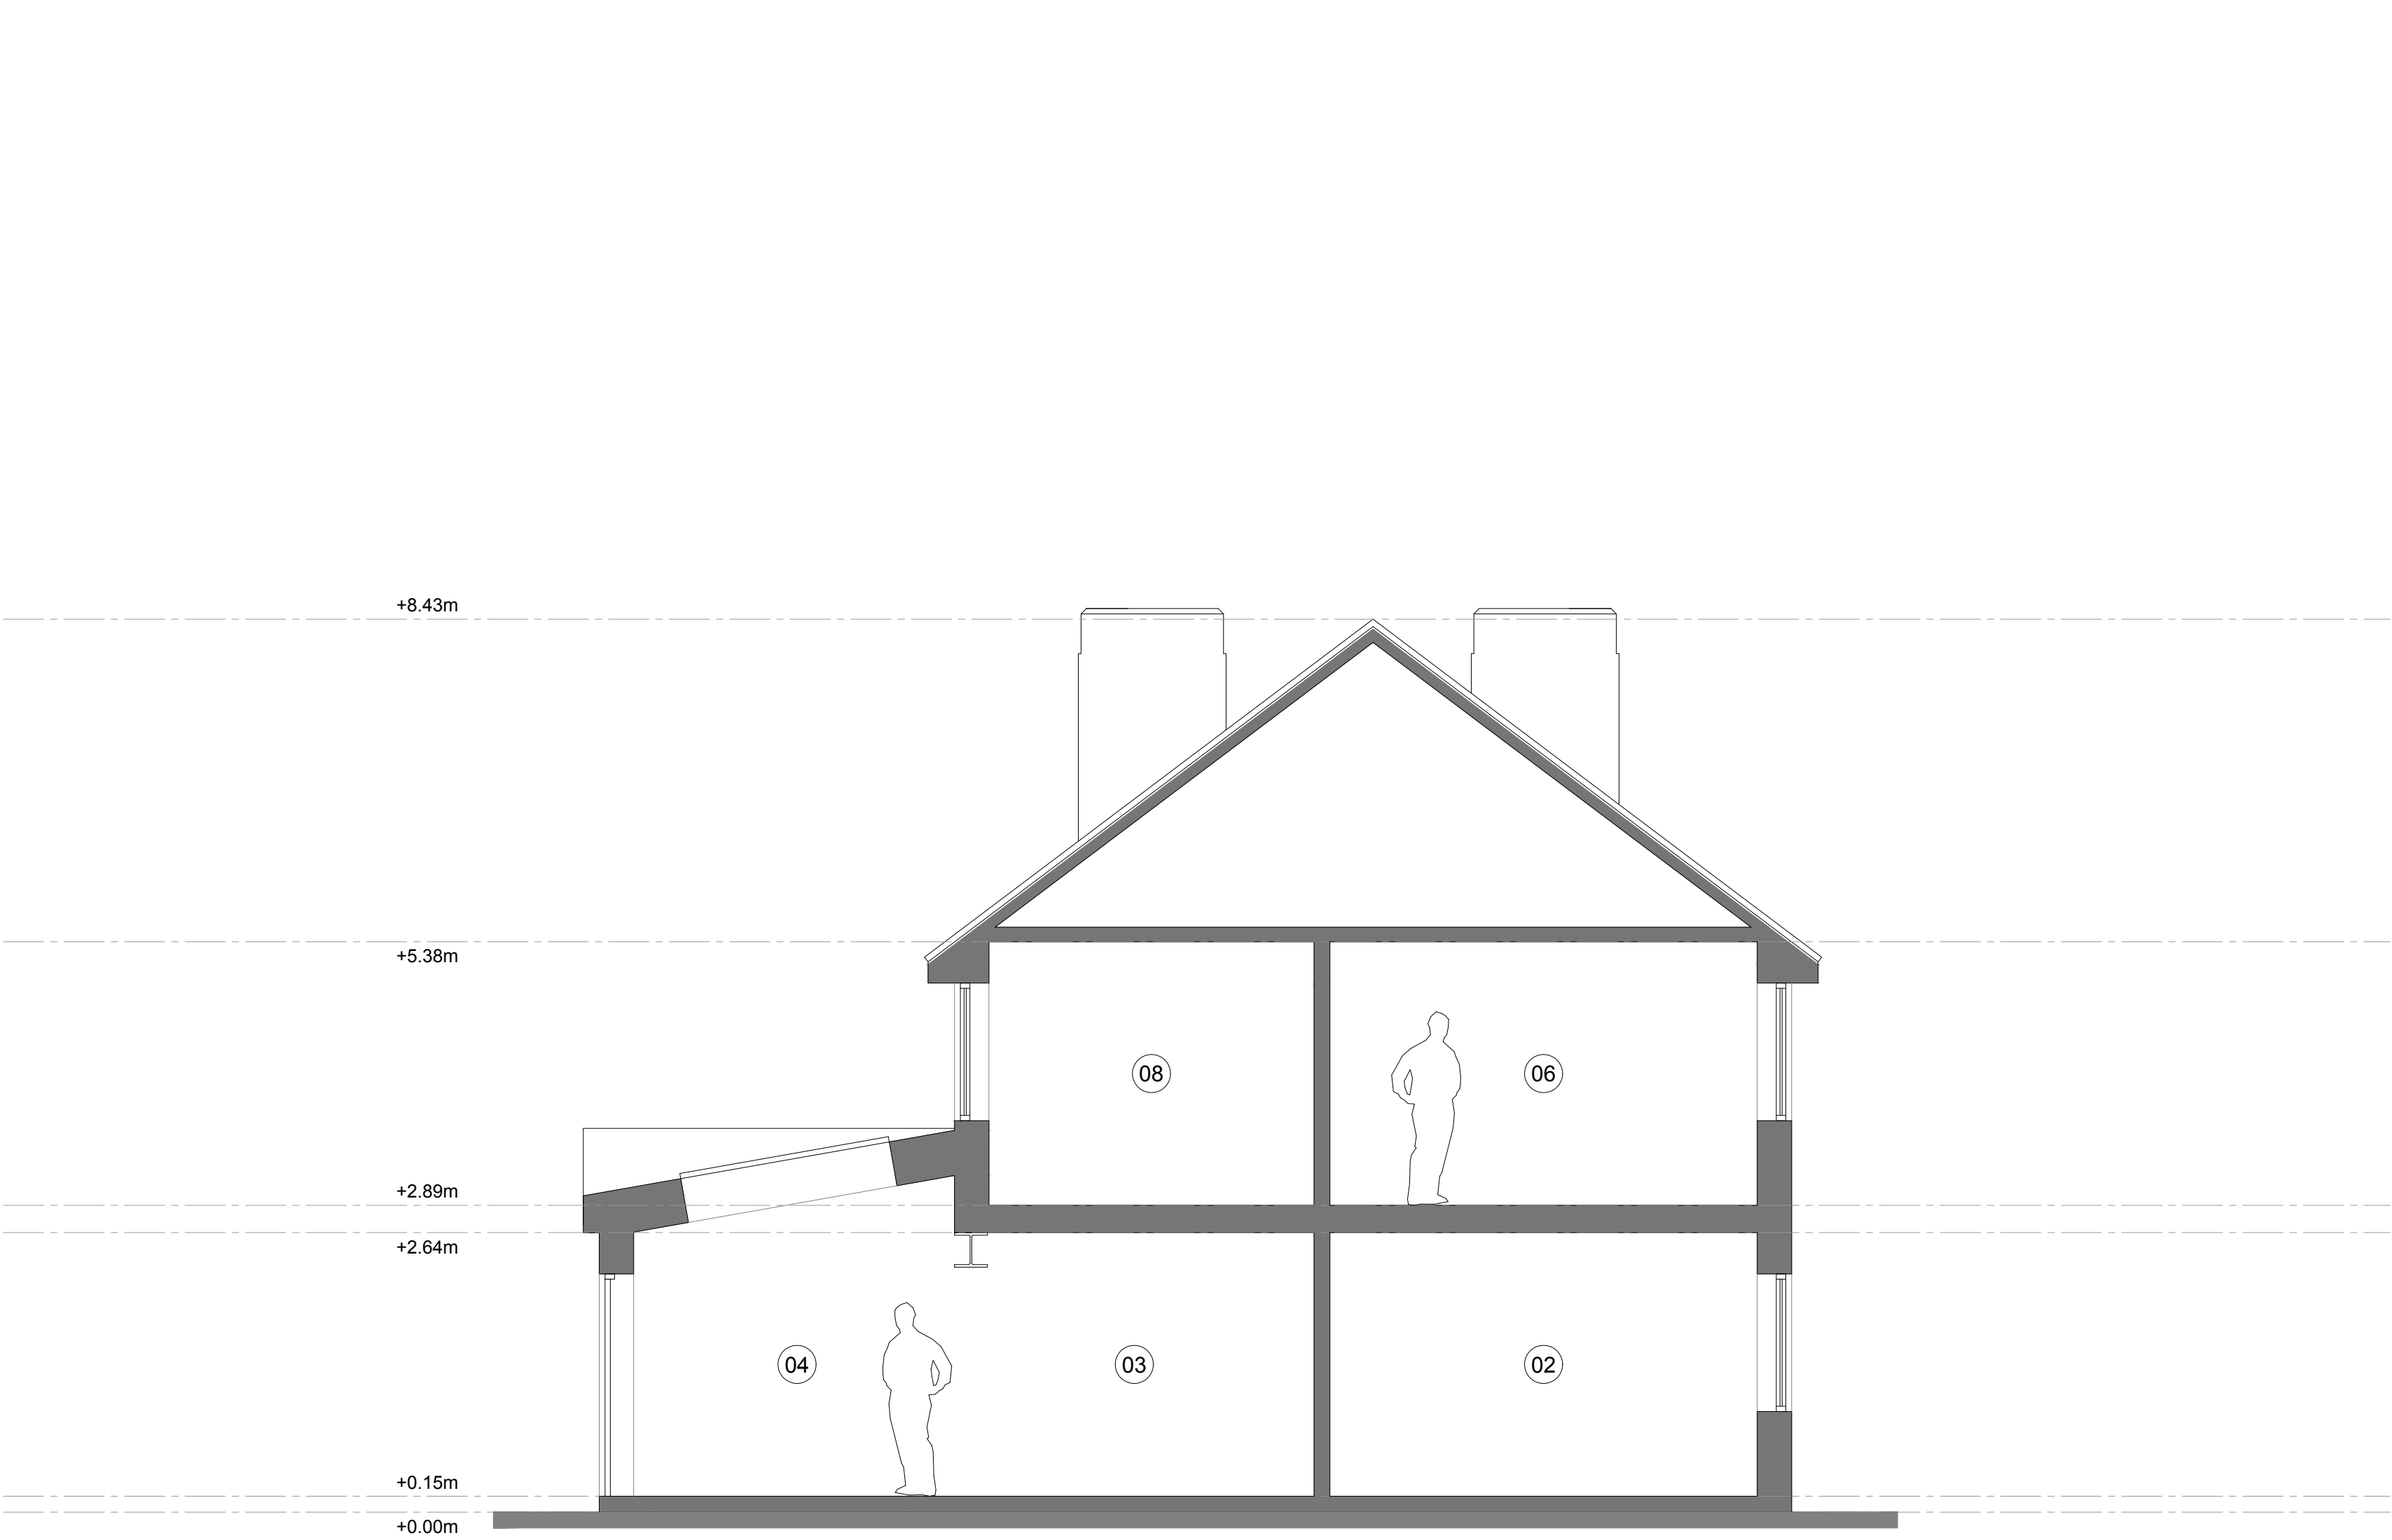

SECTION A - A



Proposed Notes:

- 01. Entrance Hall
- 02. Living Room
- 03. Kitchen
- 04. Dining / Family Area
- 05. Landing
- 06. Bedroom 1
- 07. Bedroom 2
- 08. Bedroom 3
- 09. Family Bathroom

Proposed Materials:

- 10. Concrete Tile
- 11. White Render
- 12. Facing Brick
- 13. White Windows & Doors
- 14. Grey Windows & Doors

Rev.	Date	Detail
B	01.04.26	- Parapets Added
A	27.02.26	- Rooflights Moved

Status: **PLANNING**

AT | ATELIER
T & B

CIAT affiliate

Tel: 01403 458915 mail: info@atelierb.co.uk
www.atelierb.co.uk

Client: **MR & MRS CRAIG**

Project Title: **17 ARDINGLY DRIVE,
GORING-BY-SEA,
WORTHING, BN12 4TN**

Drawing Title: **PROPOSED SECTION**

Scale:	1:50 A2	Date:	Feb 2026	Drawn:	TMA
--------	---------	-------	----------	--------	-----

Drawing No.	AT - 088 - P13	Rev.	B
-------------	----------------	------	---

The copyright in this document and design is confidential to and the property of Atelier T&B Limited