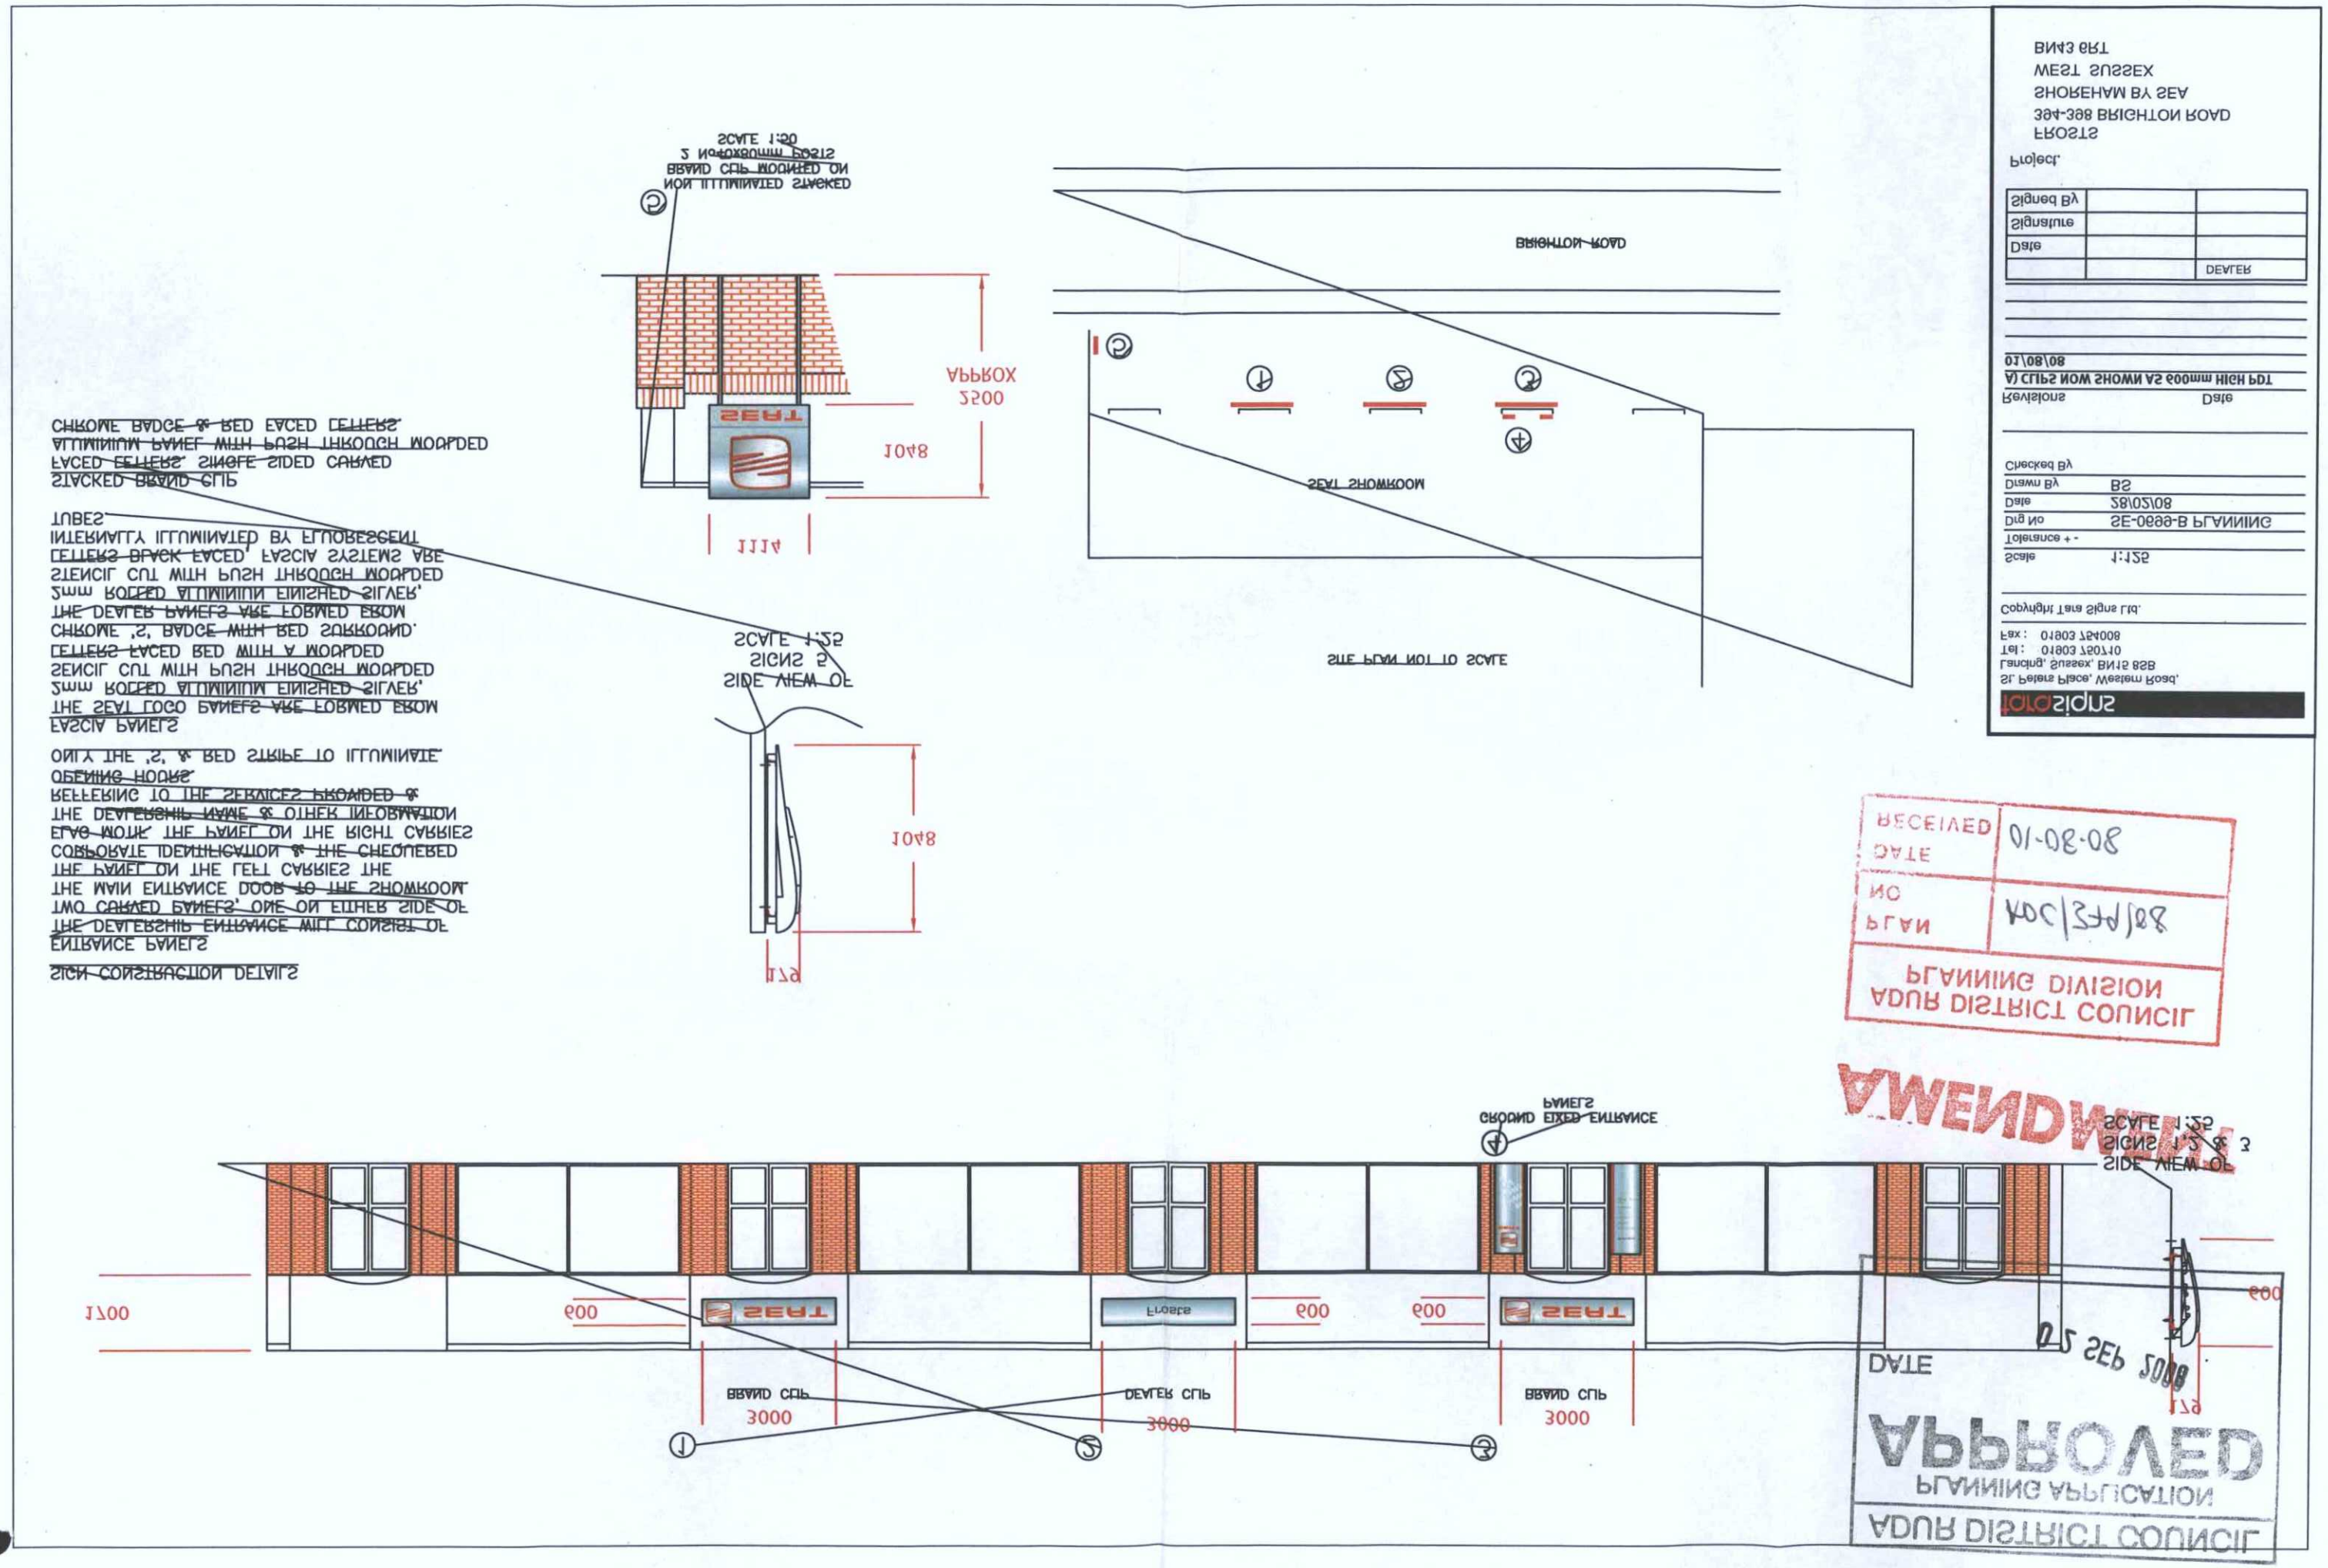

Project.
FROSTS
394-398 BRIGHTON ROAD
SHOREHAM BY SEA
WEST SUSSEX
BN43 6RT

Signed By		
Signature		
Date		
		DEALER

Revisions Date
A) CLIPS NOW SHOWN AS 600mm HIGH PDT 01/08/08

Checked By
Drawn By BS
Date 28/02/08
Drg No SE-0699-B PLANNING
Tolerance + -
Scale 1:125

Copyright Tara Signs Ltd.

Fax: 01903 754008
Tel: 01903 750710
Lancing, Sussex, BN15 8SB
St. Peters Place, Western Road,
Tara Signs

RECEIVED DATE	01-08-08
NO PLAN	KDC/3Ap/08

ADUR DISTRICT COUNCIL
PLANNING DIVISION

AMENDMENT

DATE 02 SEP 2008

APPROVED
PLANNING APPLICATION
ADUR DISTRICT COUNCIL