A3 PAPER SIZE

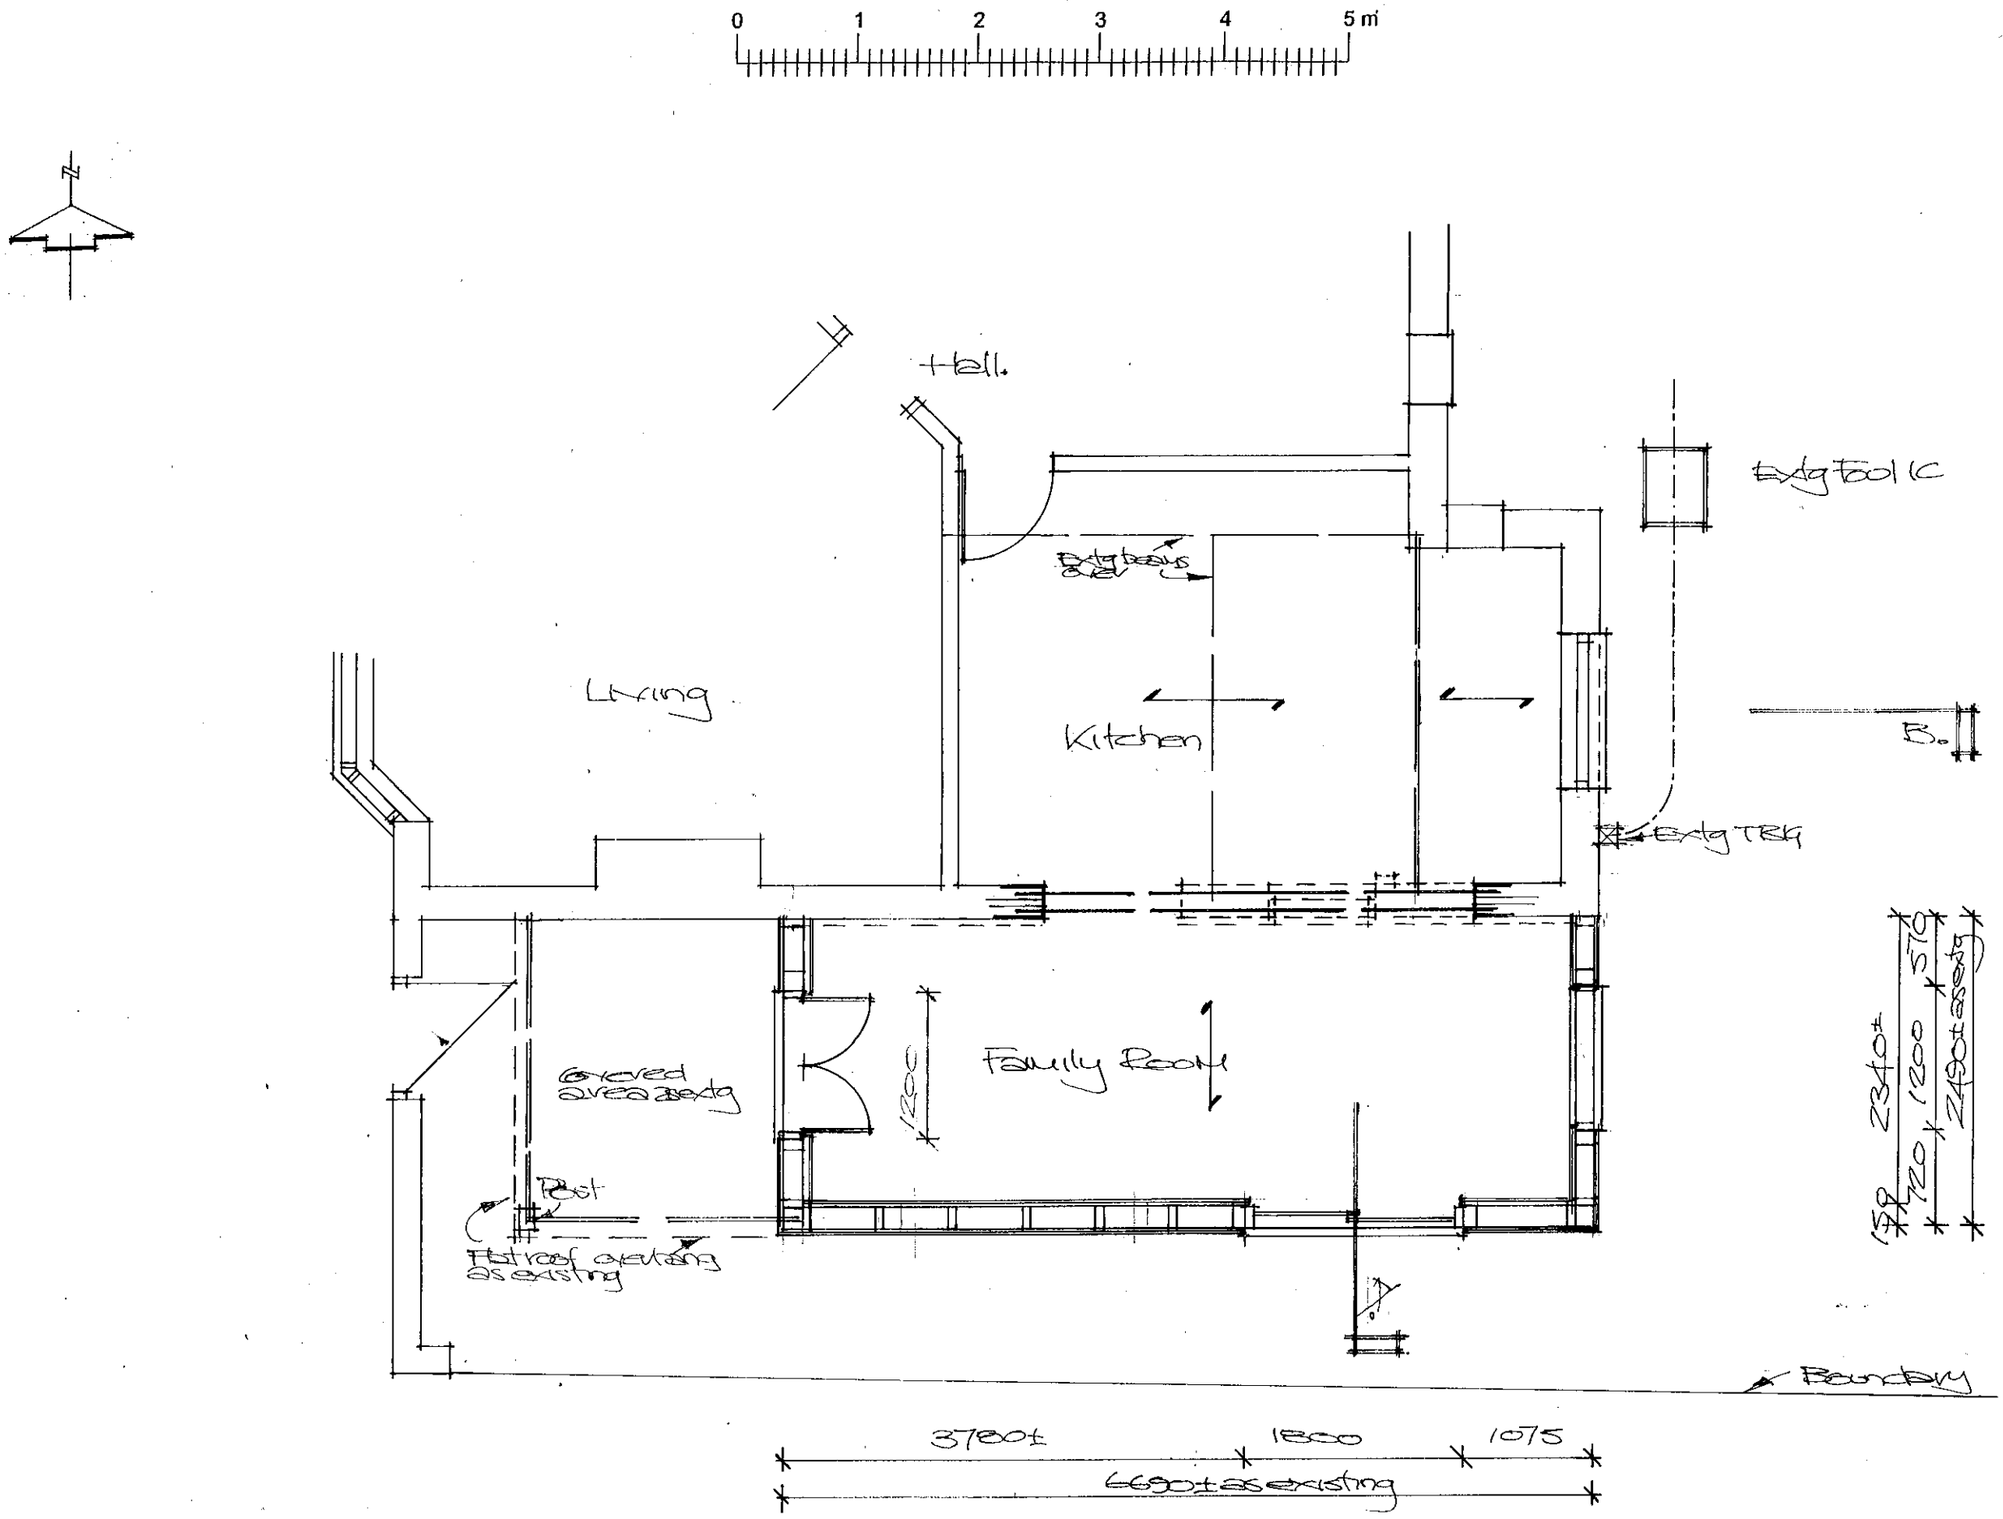

Paul Trussler
44 Firle Road
Lancing
West Sussex
BN15 0NZ

13 UPPER BOUNDSTONE LANE
LANCING
WEST SUSSEX BN15 9QX

Drawing No. 22/13/4