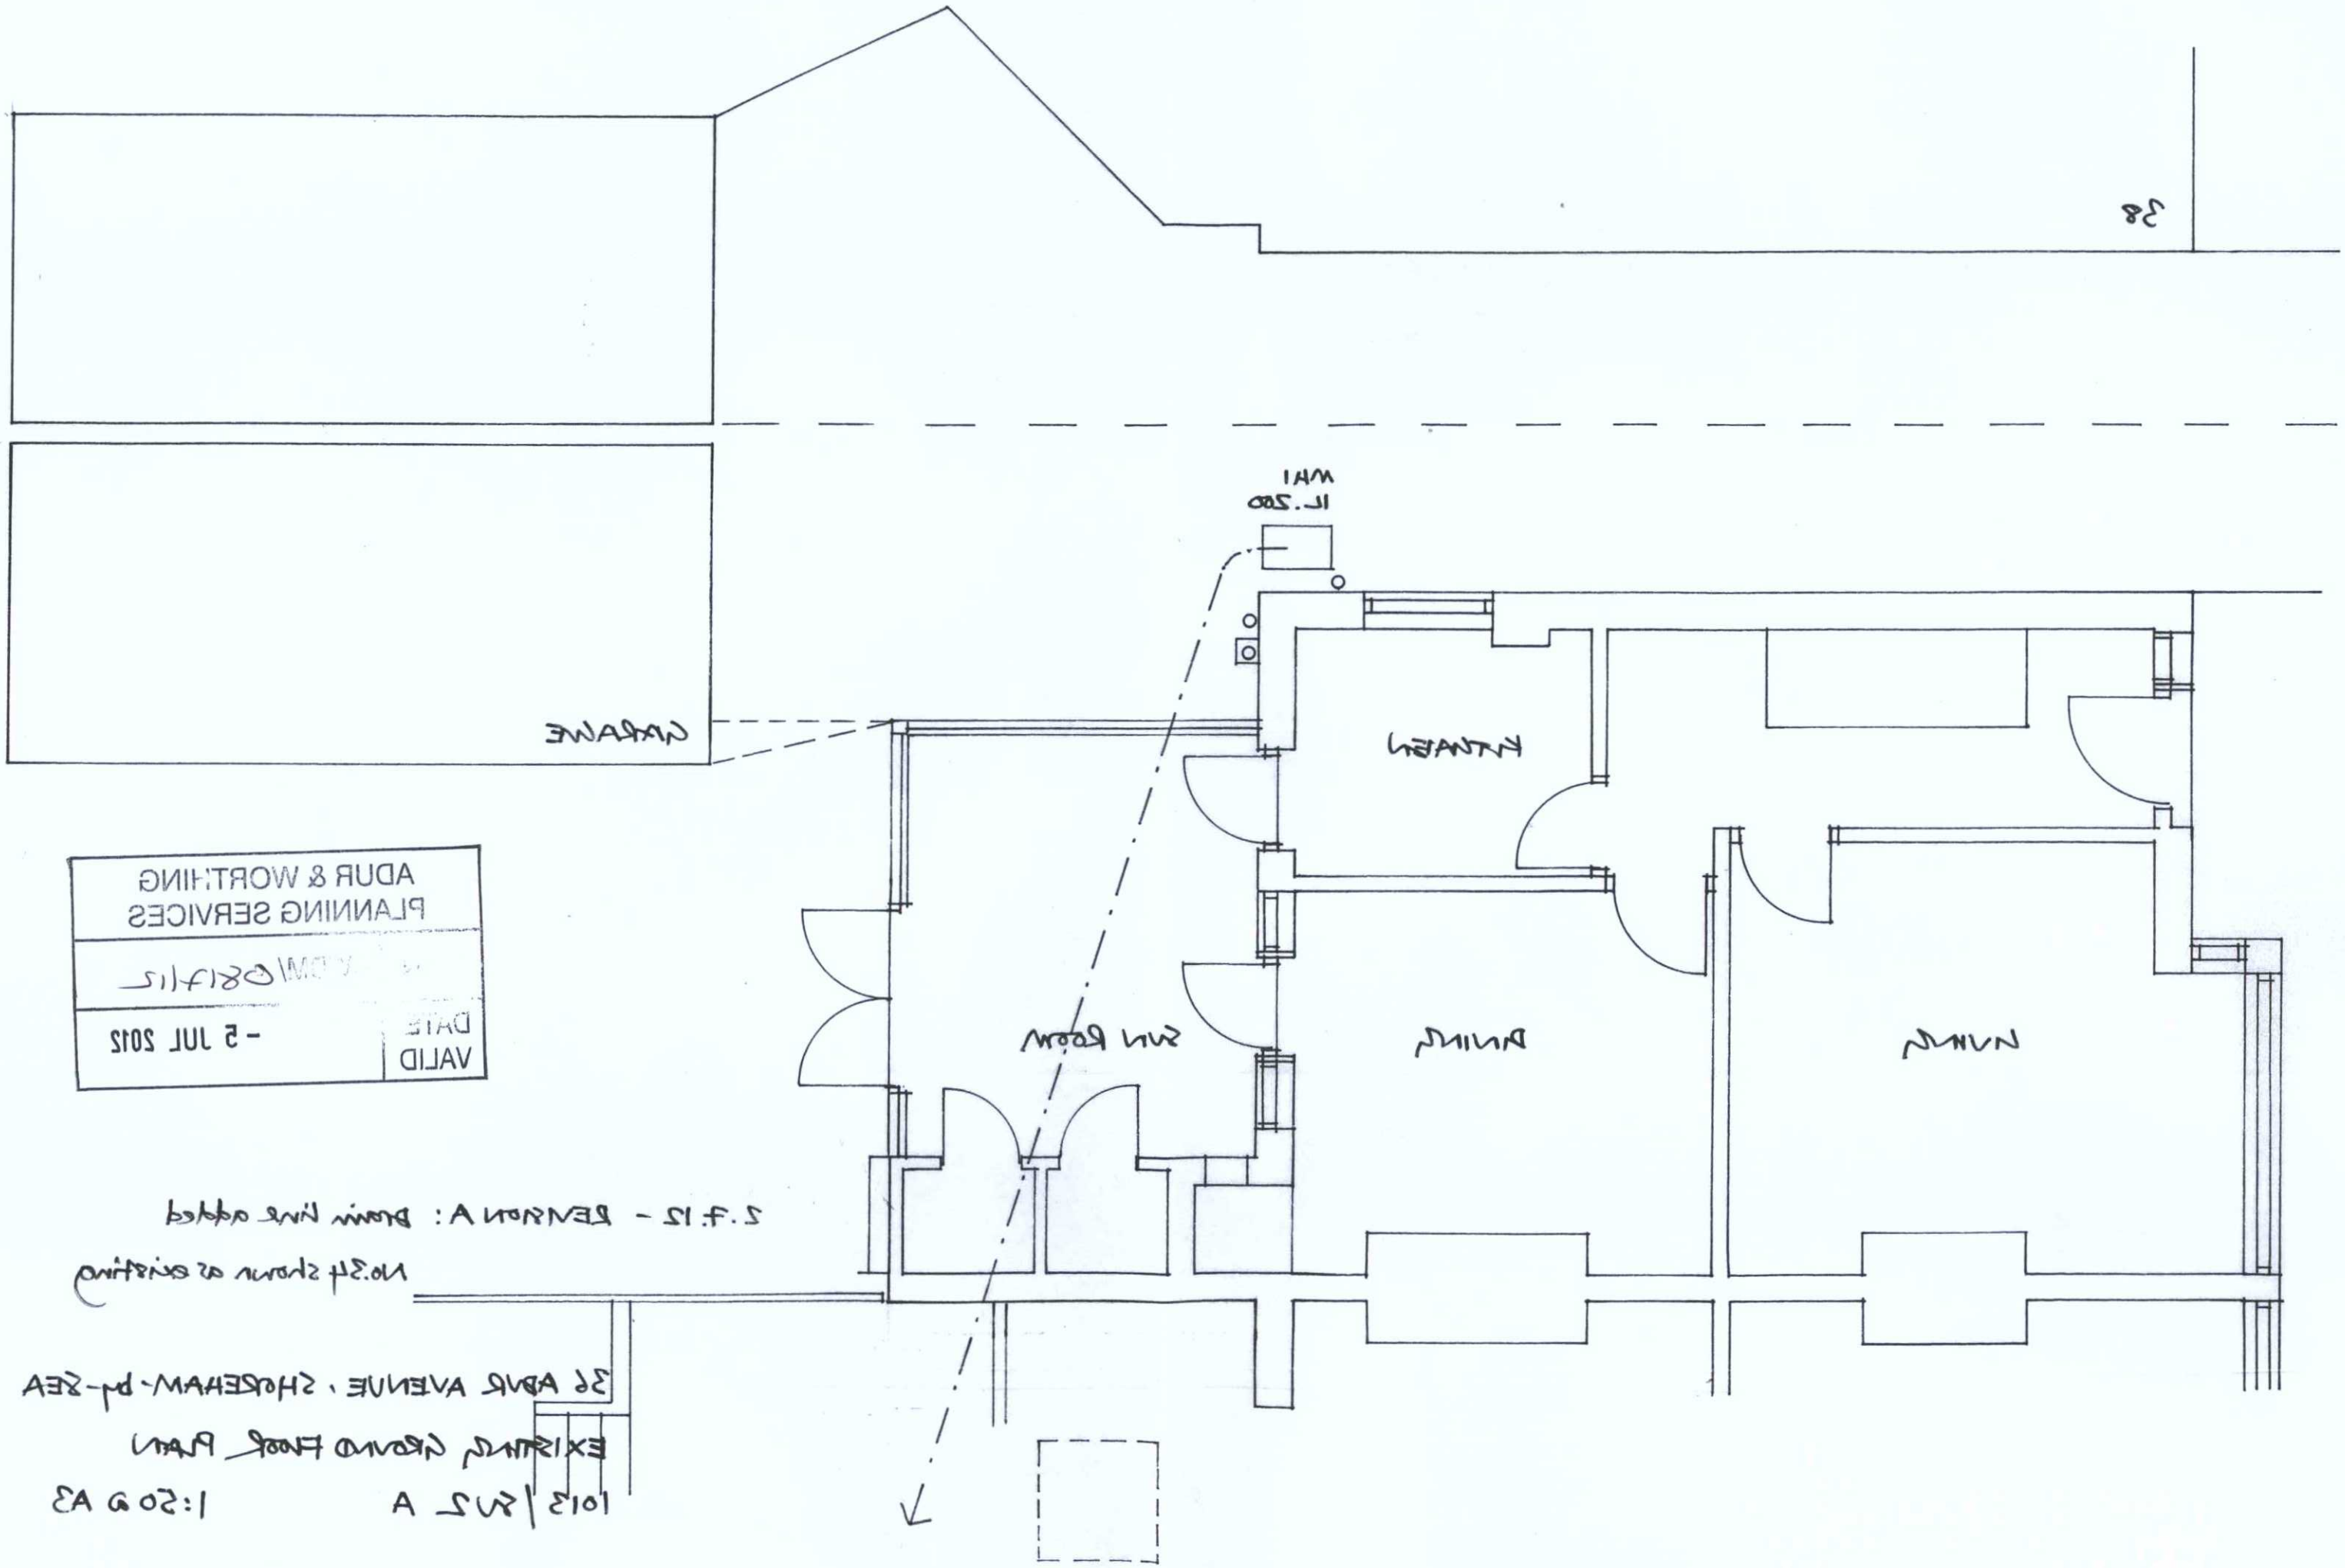
38
GARAGE
MH1
IL.200
KITCHEN
DINING
LIVING
SUN ROOM
ADUR & WORTHING
PLANNING SERVICES
DATE
VALID
- 5 JUL 2012
2.7.12 - REVISION A: Drain line added
No.34 shown as existing
36 ADUR AVENUE, SHOREHAM-by-SEA
EXISTING GROUND FLOOR PLAN
1013/SV2 A
1:50 @ A3