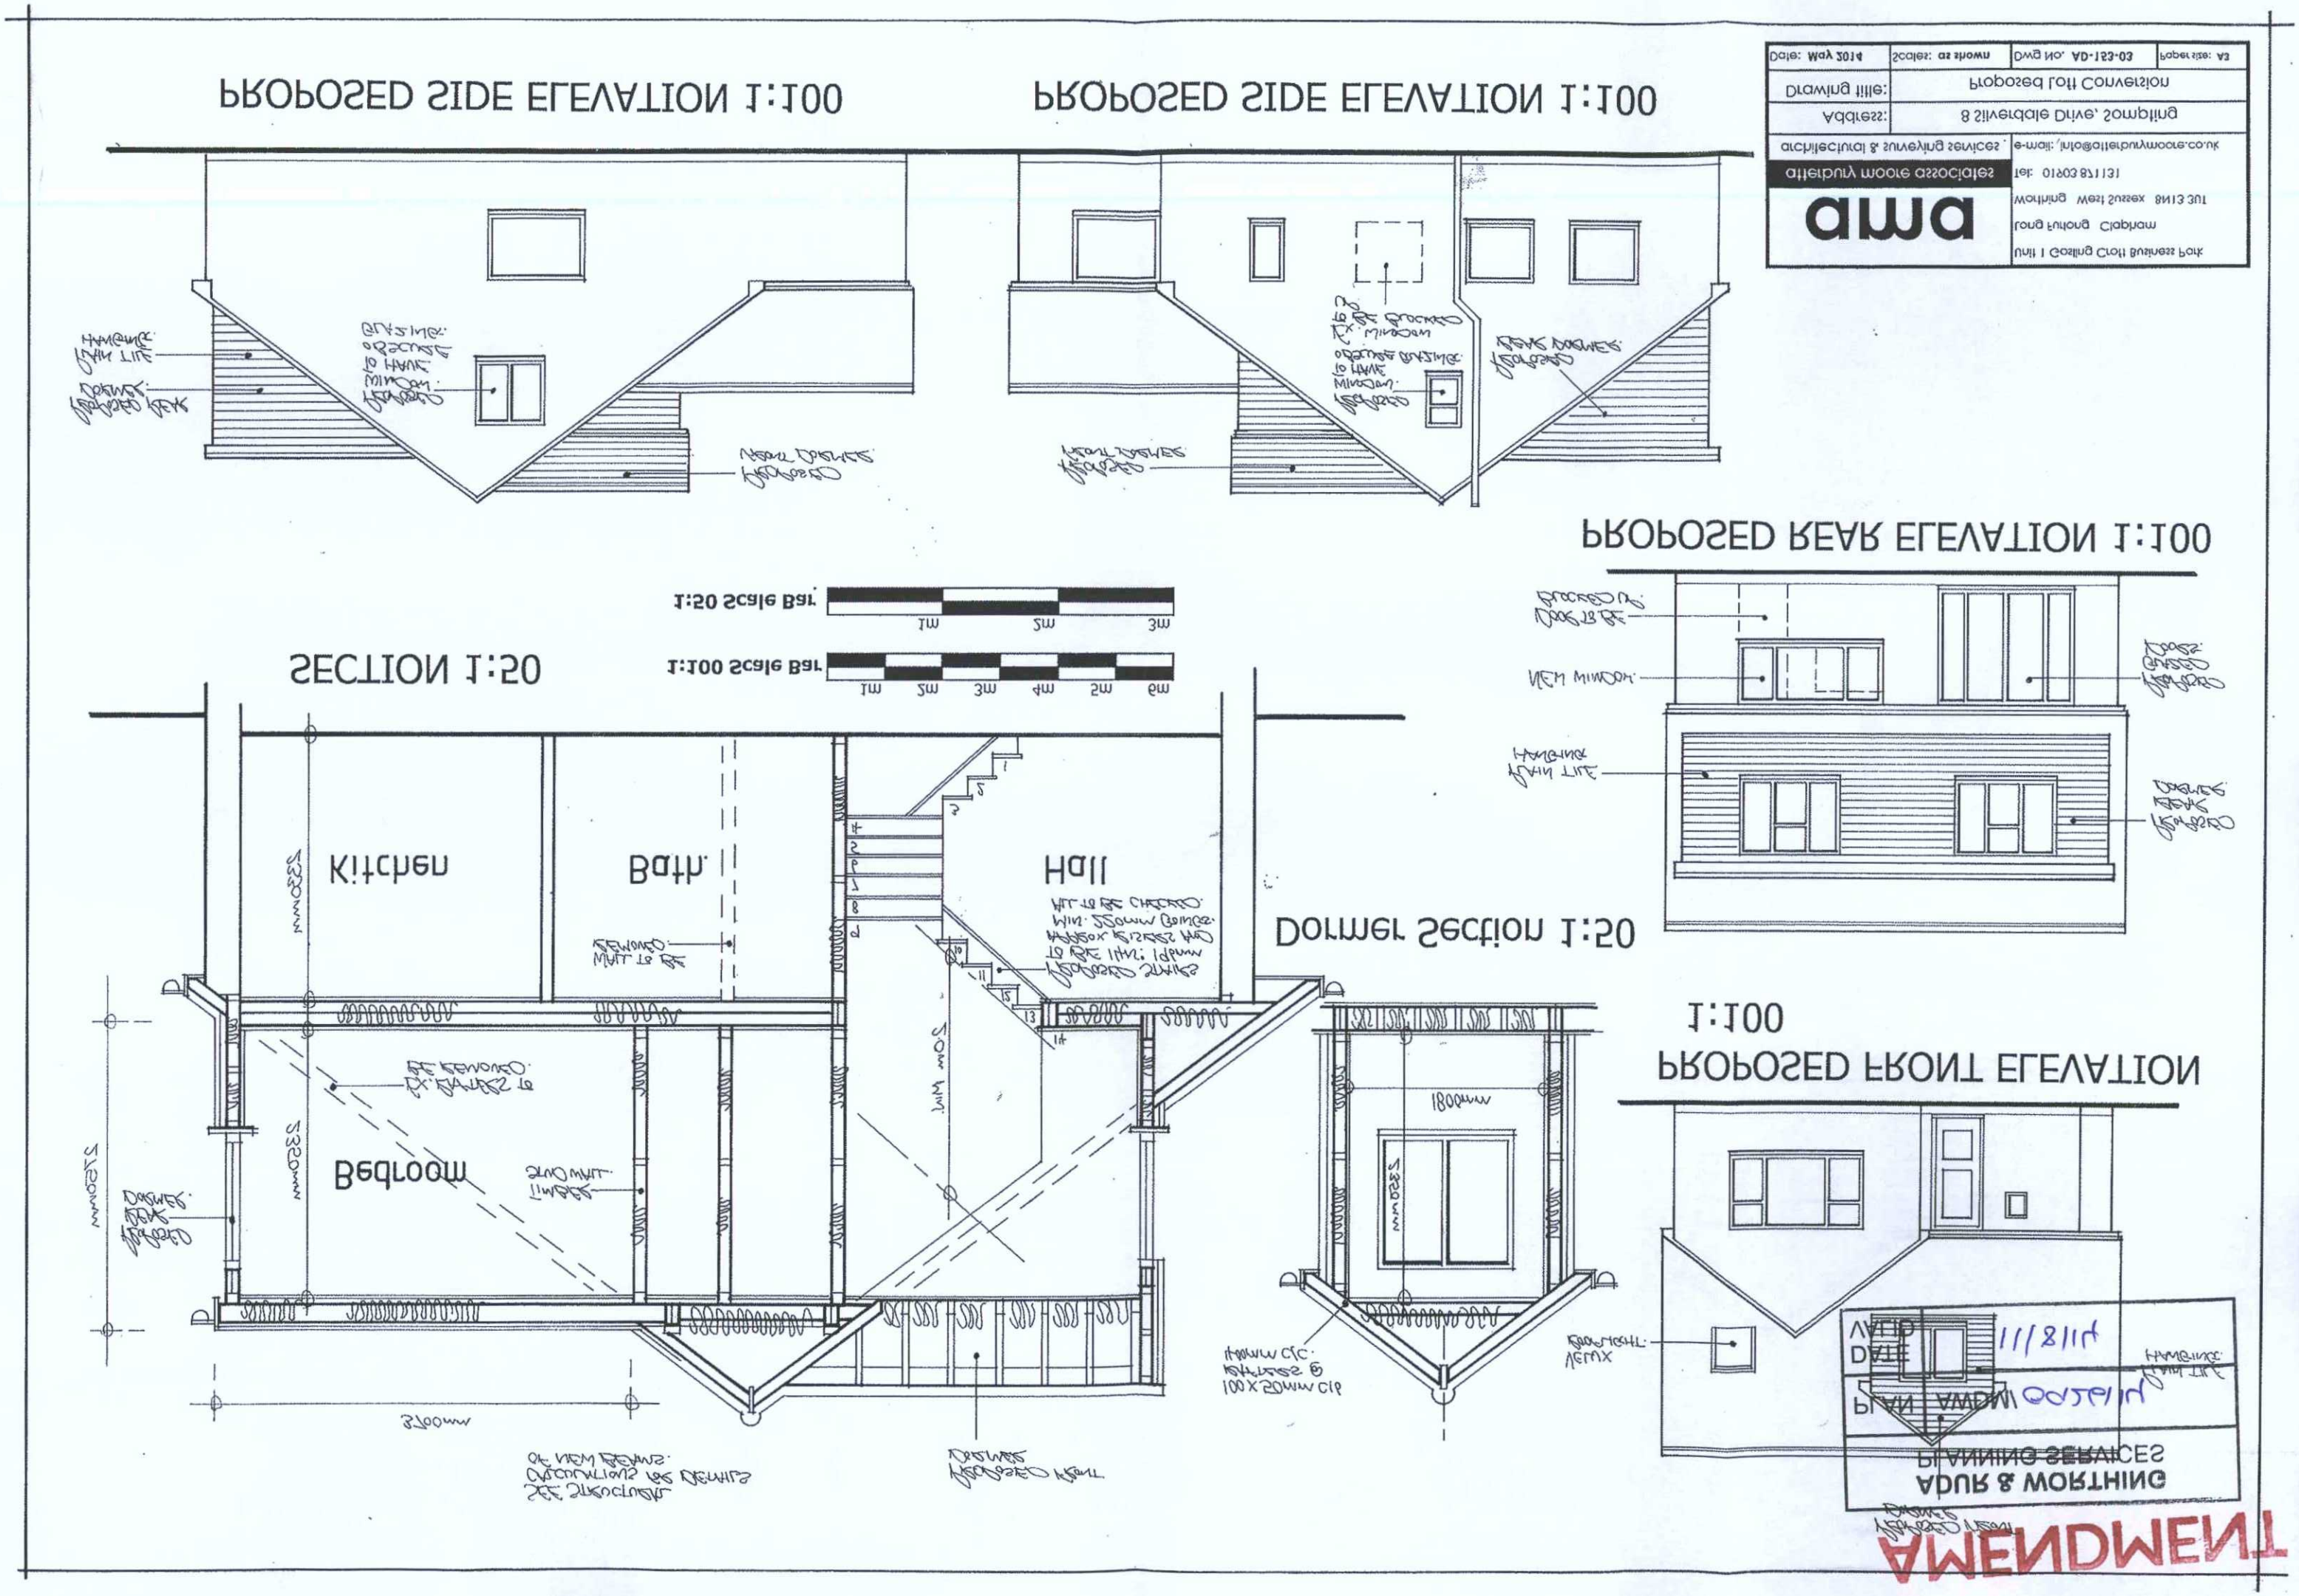

PROPOSED SIDE ELEVATION 1:100
PROPOSED SIDE ELEVATION 1:100
PROPOSED REAR ELEVATION 1:100
SECTION 1:20
1:20 Scale Bar
1:100 Scale Bar
Kitchen
Bath
Hall
Bedroom
Former Section 1:20
1:100
PROPOSED FRONT ELEVATION
Unit 1 Gasling Croft Business Park
Long Furlong Clapham
Worthing West Sussex BN13 3UT
Tel: 01903 871131
e-mail: info@atterburymoore.co.uk
architectural & surveying services
Address: 8 Silverdale Drive, Sompting
Drawing title: Proposed Loft Conversion
Date: May 2014
Scales: as shown
Dwg No. AD-123-03
Paper size: A3
ADUR & WORTHING
PLANNING SERVICES
PLAN AMDM
DATE
VALID
AMENDMENT