


Drawing 2 Proposed Ground Floor Community
Workshop, Colonnade House Shop 2 Ref 5023976_002v3

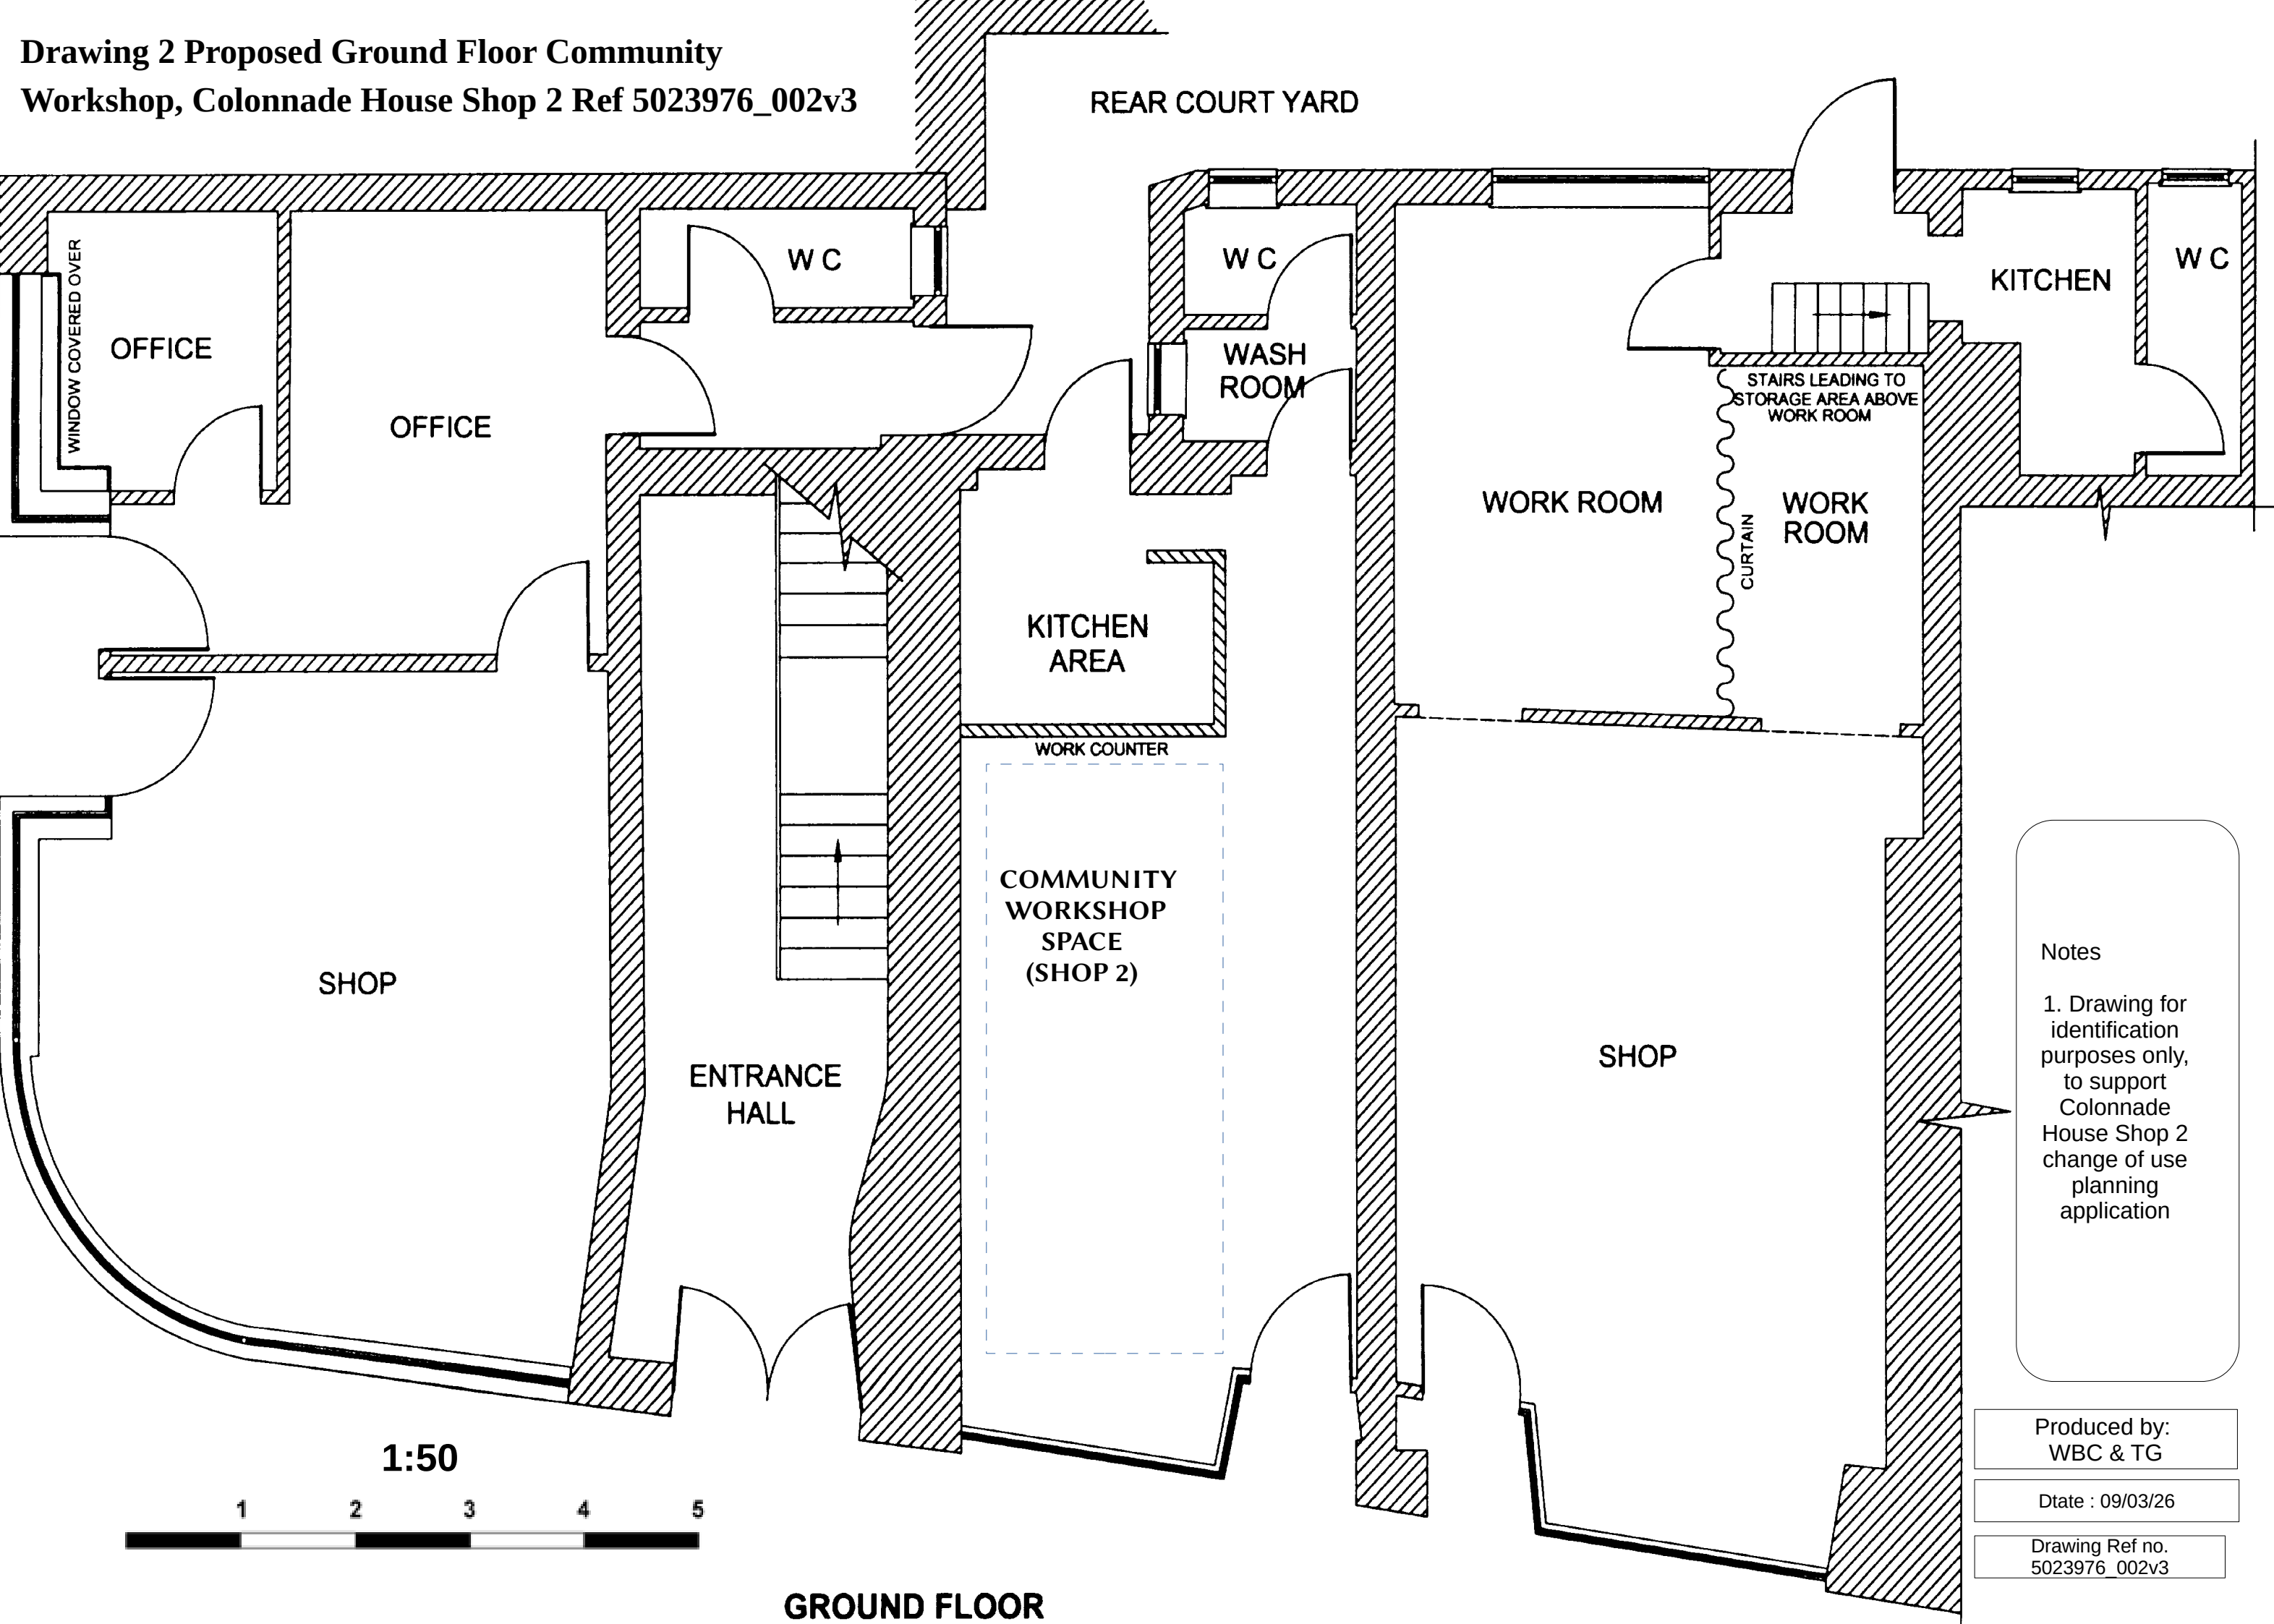

Notes

1. Drawing for identification purposes only, to support Colonnade House Shop 2 change of use planning application

Produced by:
WBC & TG

Ddate : 09/03/26

Drawing Ref no.
5023976_002v3