
2 Ashlings Way, Storeham - Ground Floor Plan Existing 1:50 at A3

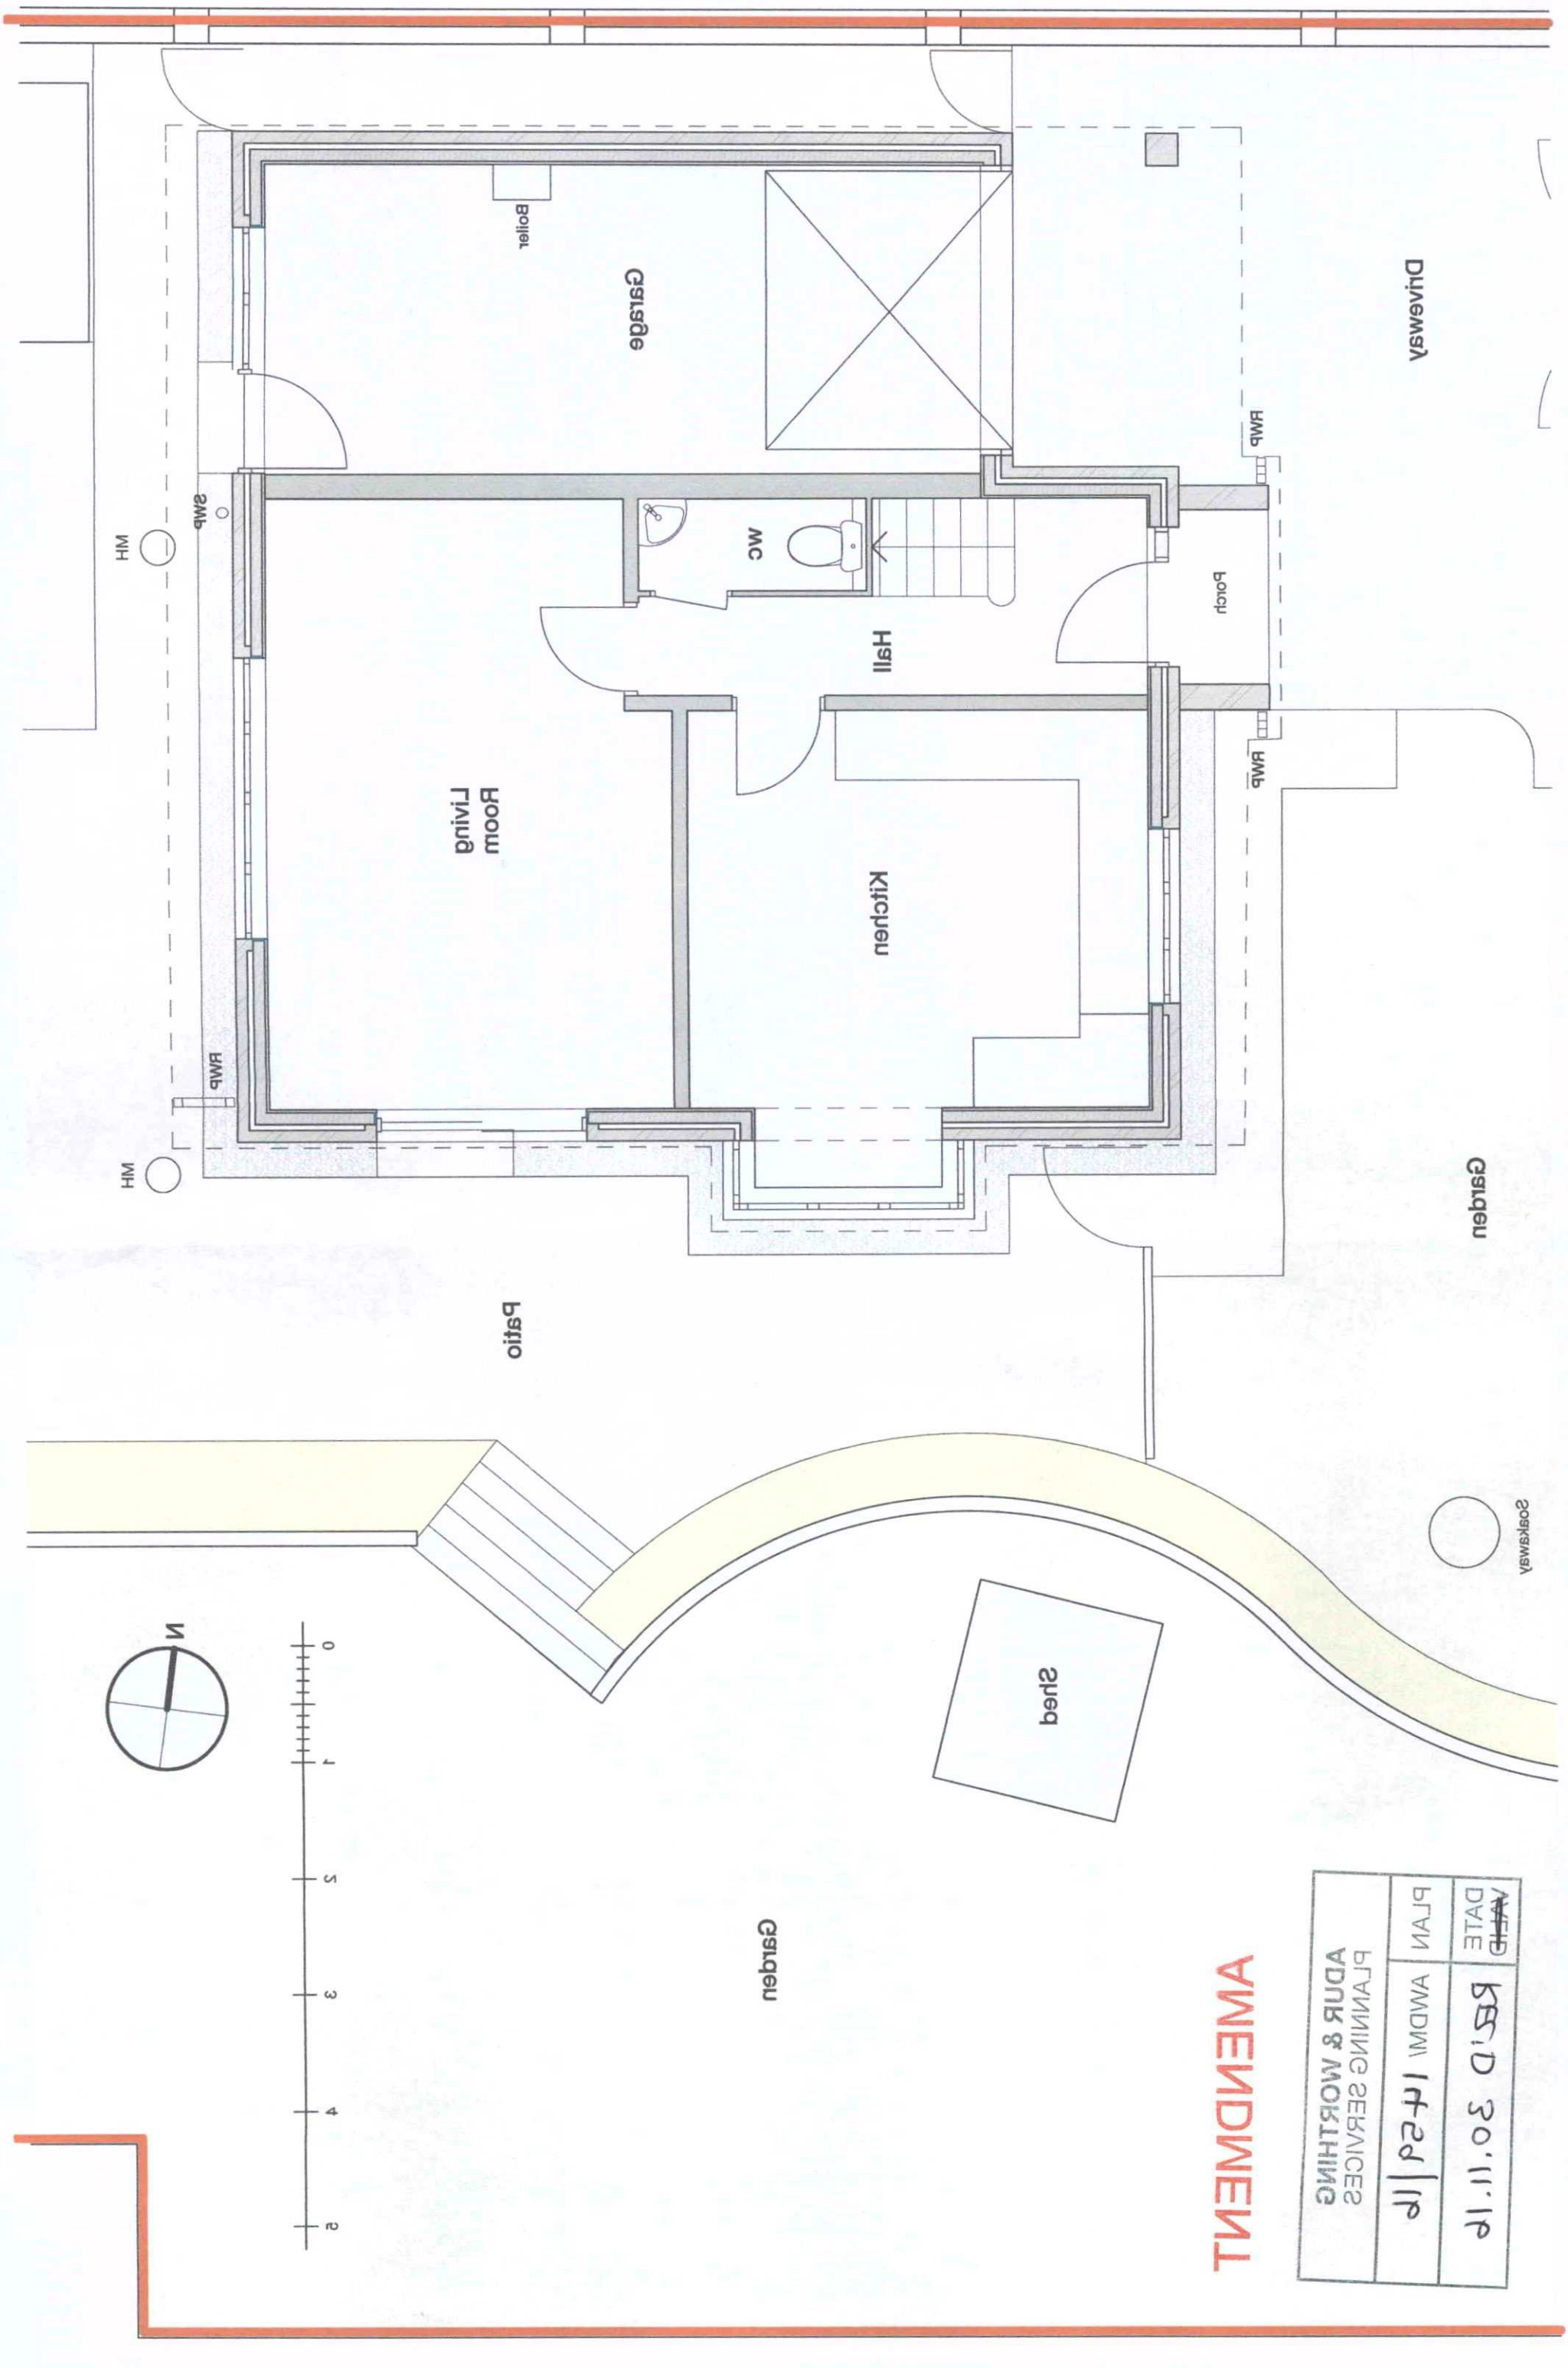

AMENDMENT

REV	DATE
	30.11.21
PLAN	AMDM / 1421

PLANNING SERVICES
ADUR & WORTHING