Site Address:

149 Ringmer Road,
Worthing, BN13 1DX

ELEVATION C
COMPLETE EXTERNAL WALL DIMENSION
11216

BAY 1

ELEVATION B
COMPLETE EXTERNAL WALL DIMENSION
6249

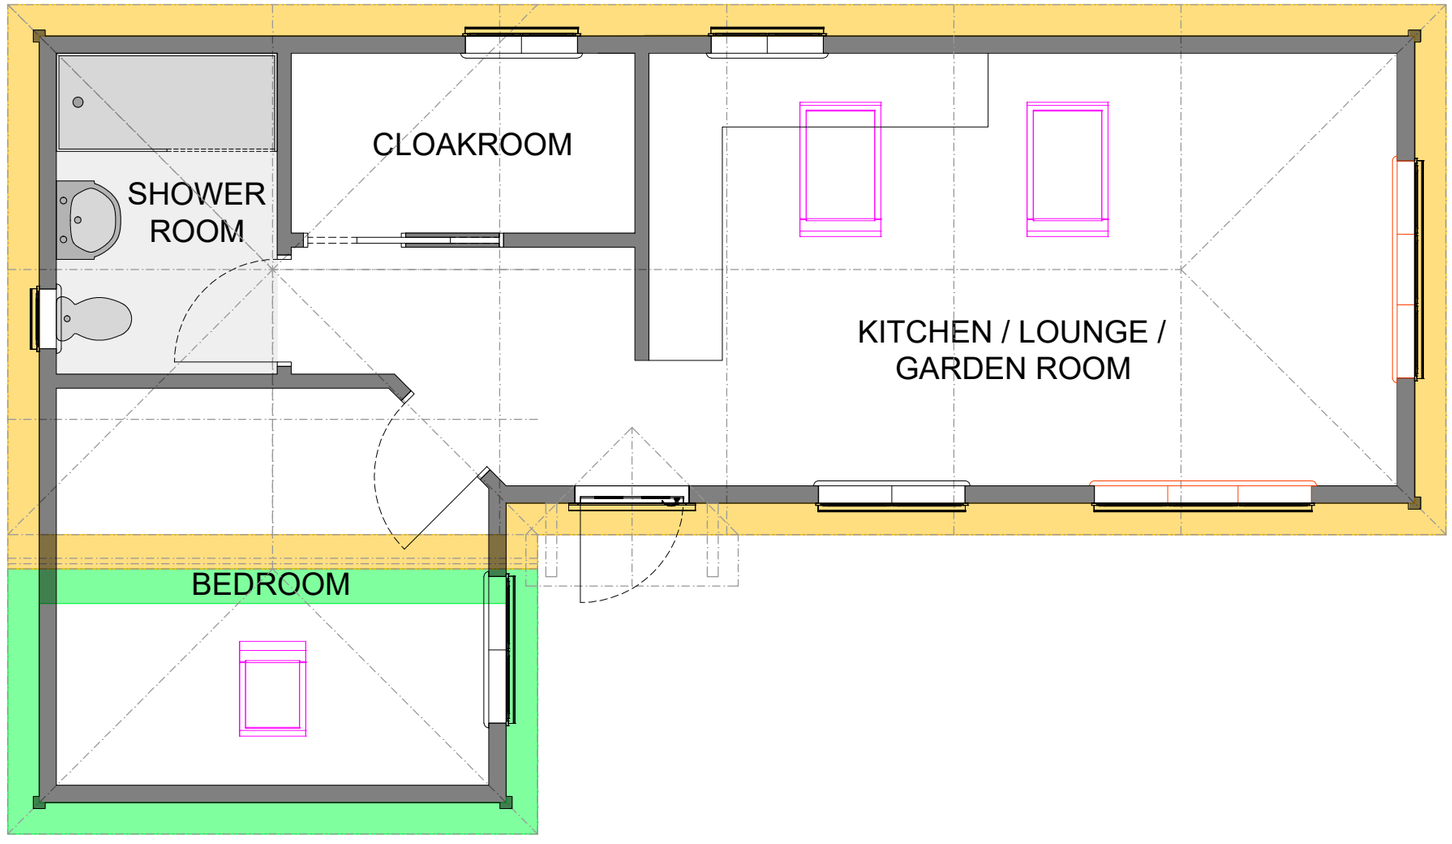

ELEVATION D
COMPLETE EXTERNAL WALL DIMENSION
3808

BAY 2

ELEVATION A
COMPLETE EXTERNAL WALL DIMENSION
11216

METRE
0 1 2 5 10 15

ADDRESS
HOMELODGE BUILDINGS LTD.
UNIT 2, BEECHES INDUSTRIAL PARK, LITTLETON ROAD, CRAWLEY, WINCHESTER, SO21 2QD

TEL:01962 881 480

INFO
WRITTEN DIMENSIONS ARE IN ALL CASES TO BE PREFERRED TO SCALED DIMENSIONS. CONTRACTORS, SUB-CONTRACTORS AND SUPPLIERS MUST VERIFY ALL DIMENSIONS ON SITE.

***FURNITURE IS SHOWN FOR THE PURPOSE OF ILLUSTRATION ONLY, UNLESS OTHERWISE NOTED.**

Homelodge
bespoke annexe solutions

Drawn by :	MISCHA
Client :	MR & MRS TRAPP & MRS DALTON
Drawing Title :	PL BAYS
Scale :	1:50 @ A3
Date :	12 July 2023 10:11:21
Drawing Reference :	3431.23 - HA -PLBAY- OPT1
Revision Number :	1