ELEVATION C
COMPLETE EXTERNAL WALL DIMENSION
11216

ELEVATION B
COMPLETE EXTERNAL WALL DIMENSION
6249

ELEVATION D
COMPLETE EXTERNAL WALL DIMENSION
3808

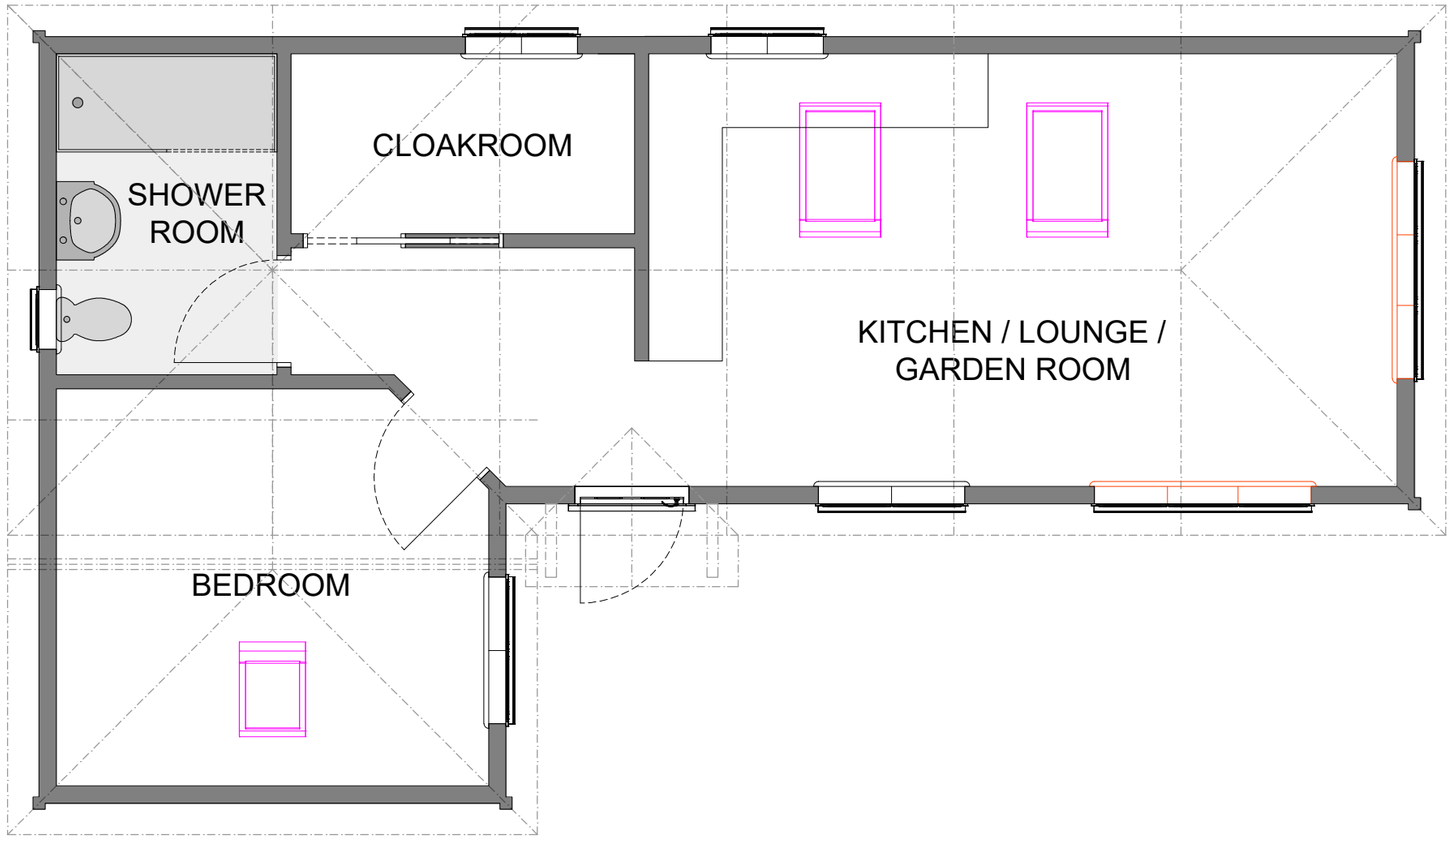

ELEVATION A
COMPLETE EXTERNAL WALL DIMENSION
11216



Site Address:

149 Ringmer Road,
Worthing, BN13 1DX

ADDRESS
HOMELODGE BUILDINGS LTD.
UNIT 2, BEECHES INDUSTRIAL PARK, LITTLETON ROAD,
CRAWLEY, WINCHESTER,
SO21 2QD

TEL:01962 881 480

INFO
WRITTEN DIMENSIONS ARE IN ALL CASES TO BE PREFERRED TO SCALED DIMENSIONS. CONTRACTORS, SUB-CONTRACTORS AND SUPPLIERS MUST VERIFY ALL DIMENSIONS ON SITE.

***FURNITURE IS SHOWN FOR THE PURPOSE OF ILLUSTRATION ONLY, UNLESS OTHERWISE NOTED.**

Homelodge
bespoke annexe solutions

Drawn by :
MISCHA

Client :
MR & MRS TRAPP & MRS DALTON

Drawing Title :
PL PLAN

Scale :
1:50 @ A3

Date :
12 July 2023 10:11:21

Drawing Reference :
3431.23 - HA - PLPL - OPT1

Revision Number : 1