(Produced on A3 Paper)

DO NOT USE FOR BASE LAYING PURPOSES

All dimensions are in millimetres (mm) unless noted otherwise.
EXISTING PHYSICAL BARRIER TO REMAIN

and must not be reissued, loaned or copied without their consent.
This drawing is the copyright of Anglian Home Improvements

NOTES:

Drawing Initials: SEL	Scale: 1:100
Date: 23\10\2015	
For: MR AND MRS GODDEN	
At: 42 MILLAMS ROAD SHOREHAM BY SEA WEST SUSSEX BN43 6BA	
Proposed: UPVC CRUSADER CONSERVATORY	
CONTRACT No.: 0991\12563	Revision:
Page No:	

Drawing title: **PROPOSED PLAN AND ELEVATIONS**

Anglian Home Improvements
NATIONAL ADMINISTRATION
TELEPHONE: 0845 123 3400
FACSIMILE: 01603 488101

REVISIONS:

ALL CRUSADER CONSERVATORIES ARE EXTERNALLY GLAZED & FITTED WITH INTERNAL SECURITY TAPE.

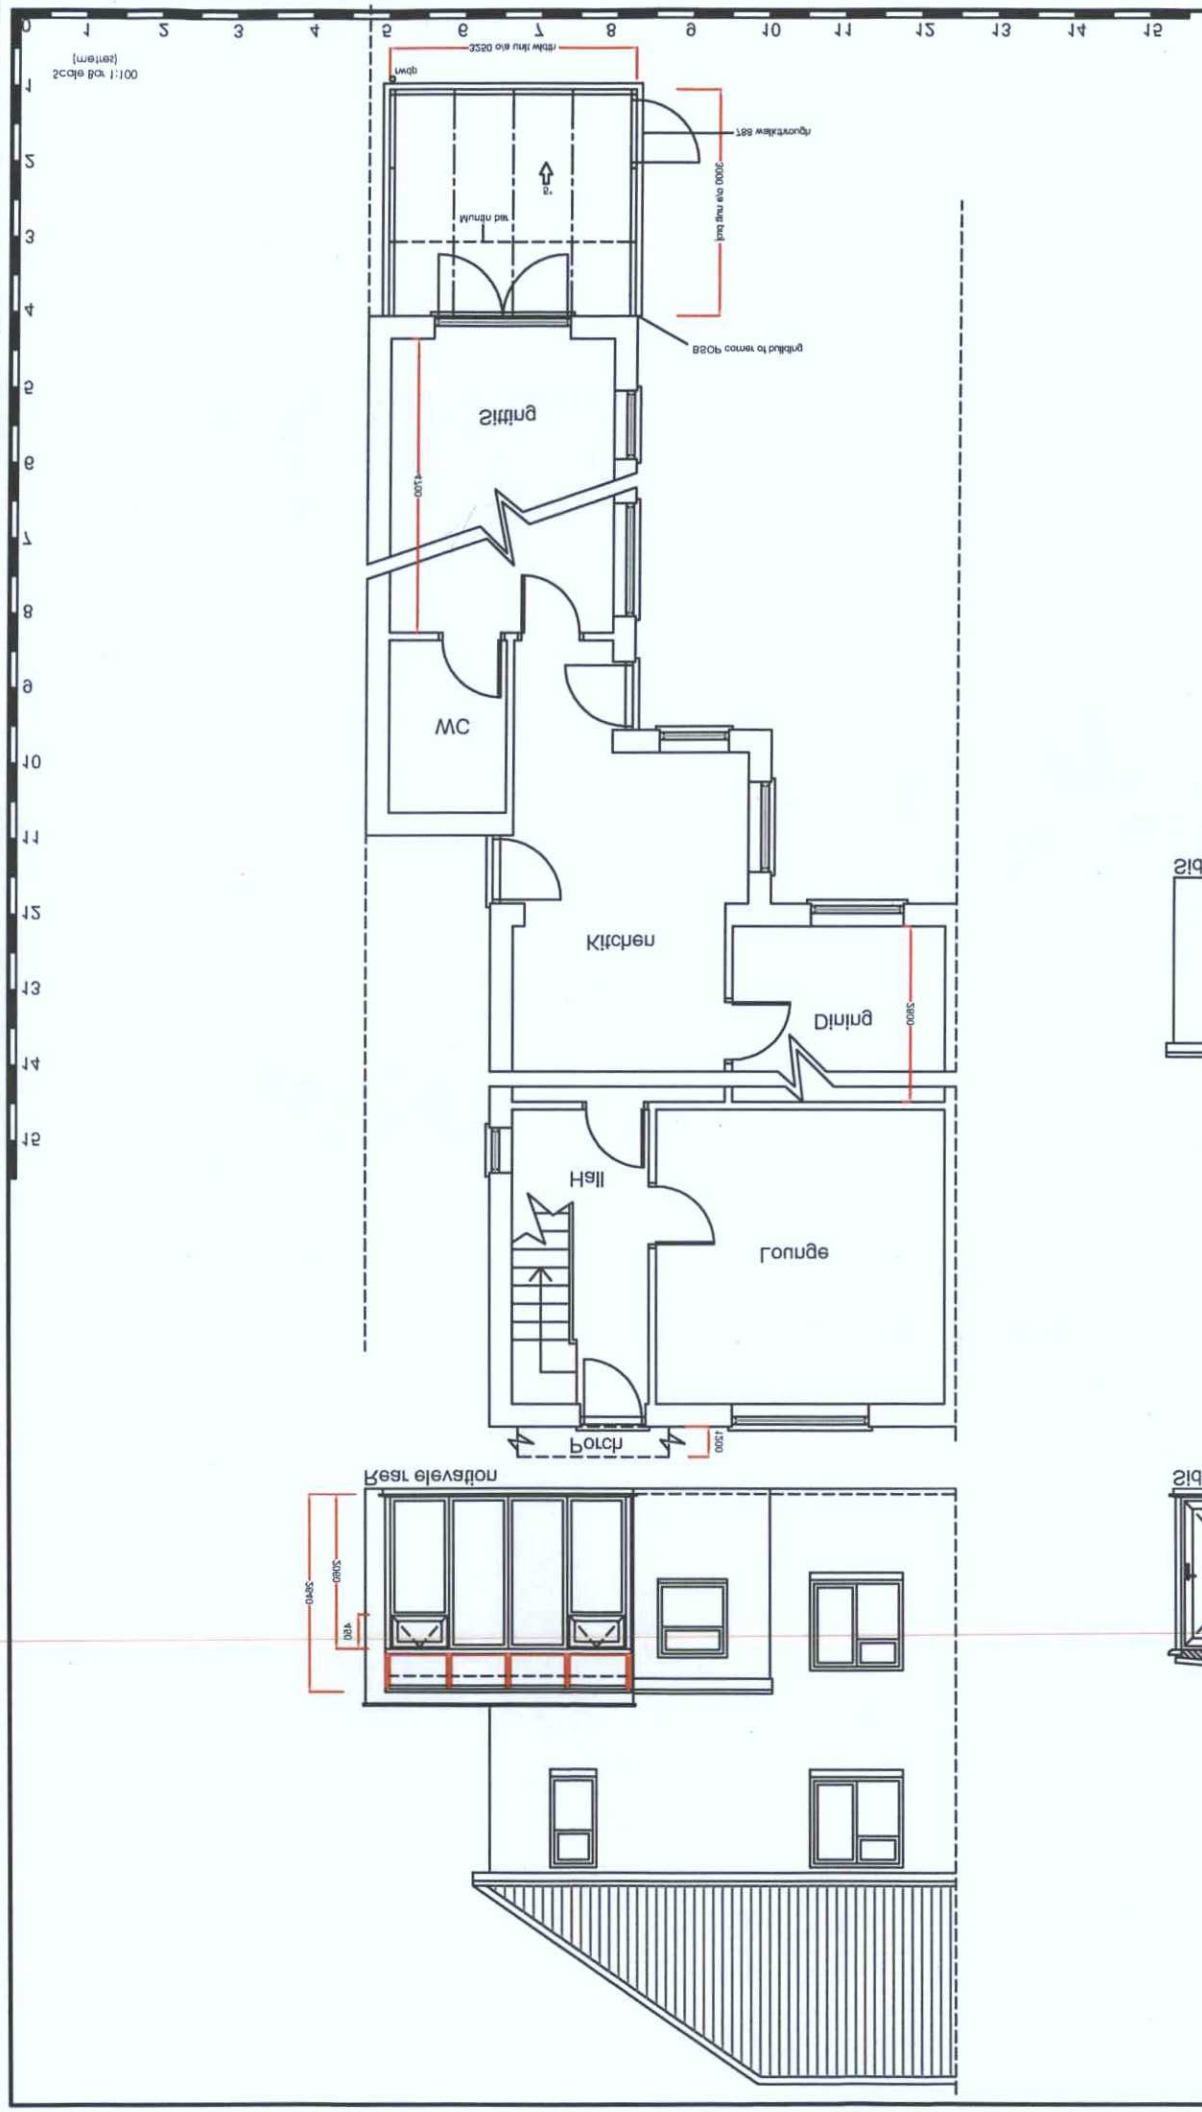
Scale for 1:100
(metres)
Lounge
Hall
Porch
Dining
Kitchen
WC
Sitting
Side elevation
Rear elevation
Side elevation
Sloped entry threshold
Raised panel infill
Raised panel infill
Raised panel infill
OUT
2300
2000
1500
1000
750
