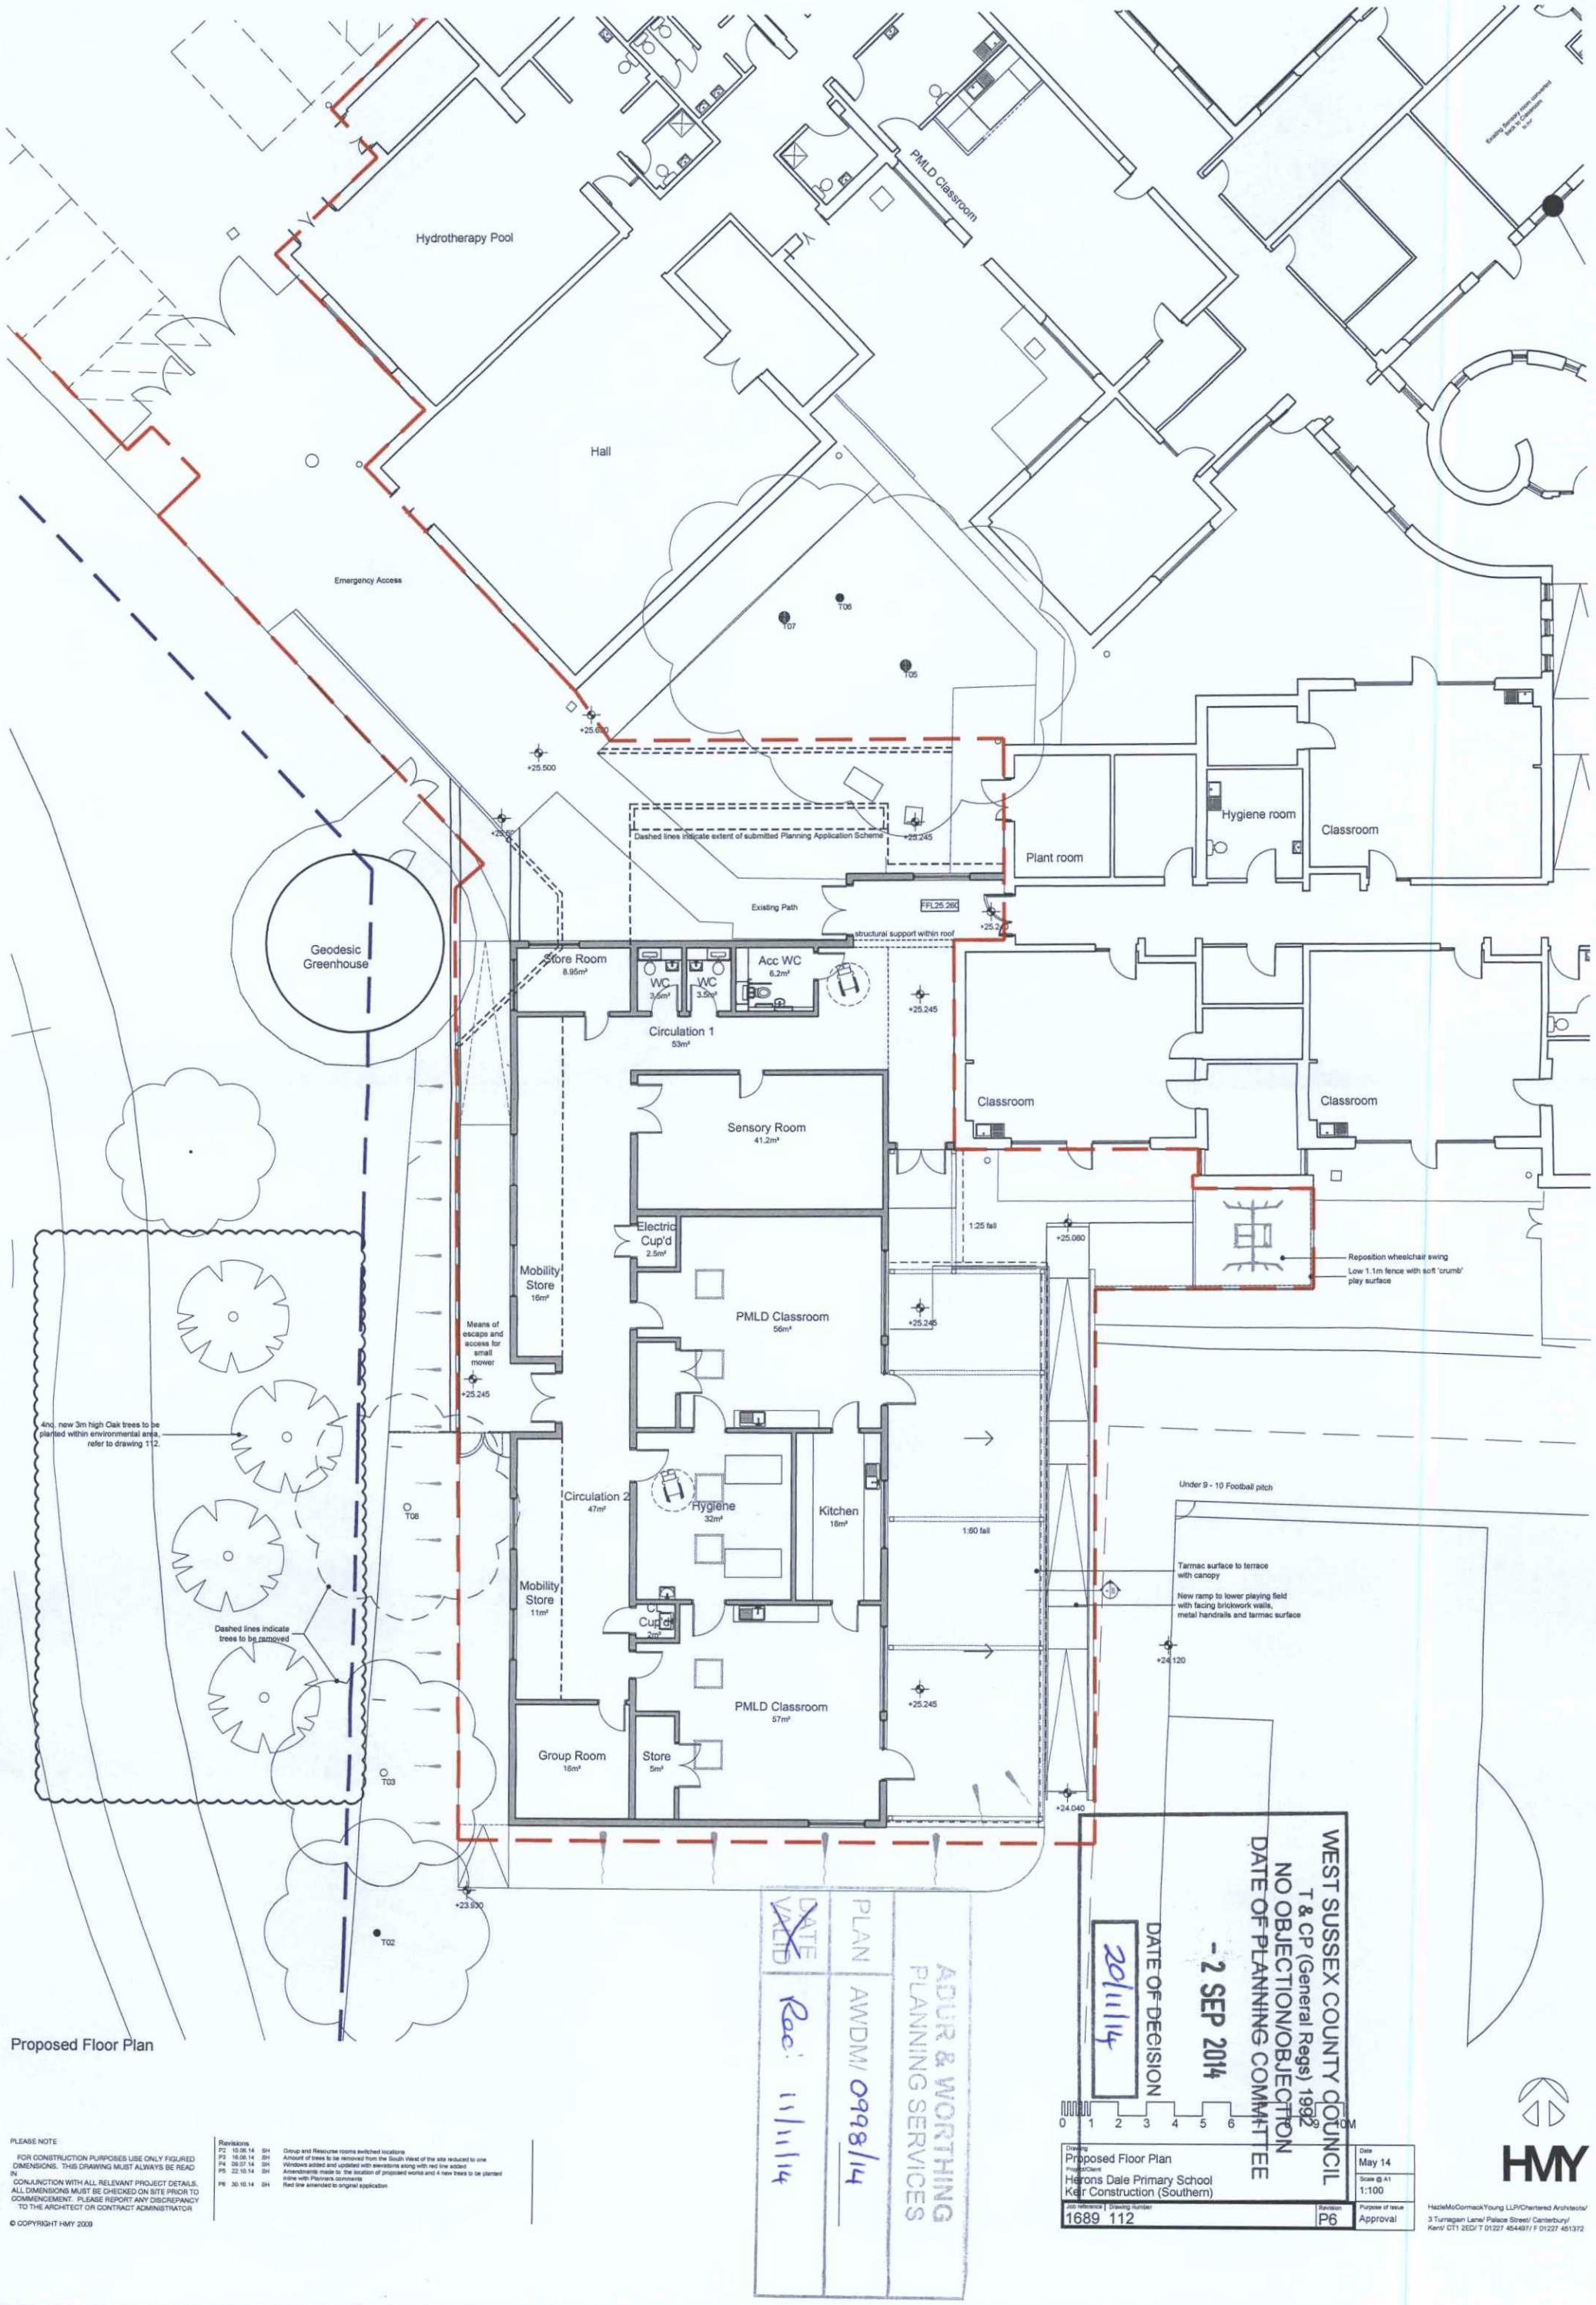


Proposed Floor Plan

PLEASE NOTE

FOR CONSTRUCTION PURPOSES USE ONLY FIGURED DIMENSIONS. THIS DRAWING MUST ALWAYS BE READ IN CONJUNCTION WITH ALL RELEVANT PROJECT DETAILS. ALL DIMENSIONS MUST BE CHECKED ON SITE PRIOR TO COMMENCEMENT. PLEASE REPORT ANY DISCREPANCY TO THE ARCHITECT OR CONTRACT ADMINISTRATOR

© COPYRIGHT HMY 2009

Revisions

P2	10.06.14	SH	Group and Resource rooms switched locations
P3	16.06.14	SH	Amount of trees to be removed from the South West of the site reduced to one
P4	09.07.14	SH	Windows added and updated with elevations along with red line added
P5	22.10.14	SH	Amendments made to the location of proposed works and 4 new trees to be planted inline with Planners comments
P6	30.10.14	SH	Red line amended to original application

ADUR & WORTHING PLANNING SERVICES

DATE VALID 11/11/14

PLAN AWDM/0998/14

Rec' 11/11/14

WEST SUSSEX COUNTY COUNCIL
T & CP (General Regs) 1992
NO OBJECTION/OBJECTION
DATE OF PLANNING COMMITTEE
- 2 SEP 2014

DATE OF DECISION 20/11/14

0 1 2 3 4 5 6 7 8 9 10M

Drawing: Proposed Floor Plan
Project/Client: Herons Dale Primary School
Keir Construction (Southern)
Job reference: 1689
Drawing number: 112
Revision: P6
Date: May 14
Scale @ A1: 1:100
Purpose of issue: Approval

HMY

HazleMcCormackYoung LLP/Chartered Architects/
3 Turnagain Lane/ Palace Street/ Canterbury/
Kent/ CT1 2ED/ T 01227 454497/ F 01227 451372