PLAN


Scale 1:100



PACKAGED PUMPING STATION PSP

Typical Section Scale 1:50

The Contractor shall ensure the pump is a watertight
Manufacturer personnel are present at first pump & normal start up.
Manufacturer personnel to be retained to provide information
Manufacturer to provide 1 hour training for client personnel
Manufacturer to provide full details of pump

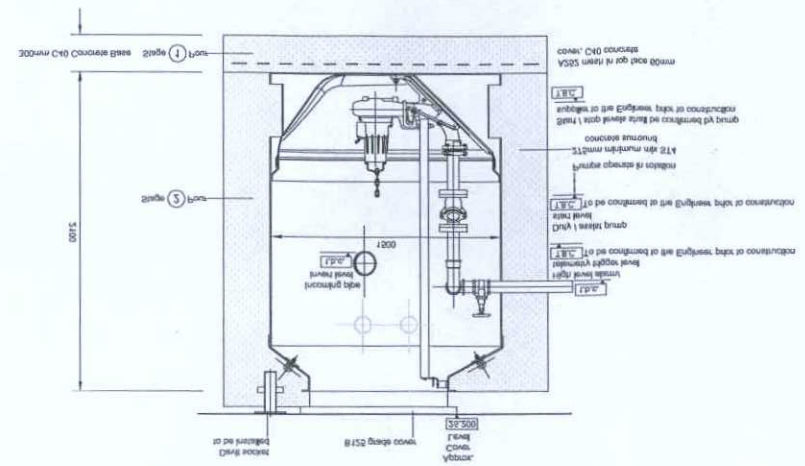

JOB NO. SE180	DRAWING NO. 103	VERSION T3
SCALE @ A1 Plan 1:100	DATE June 2014	STATUS Tender
DRAWN BY PT	CHECKED BY AC	DESIGNED BY PT

Pumping Station and Rising Main

Shoreham

Herons Dale School

PROJECT

Kier Construction

CLIENT

Archibald Shaw

Consulting Civil & Structural Engineers

One Lille Road, Chichester, West Sussex, PO19 1PB

Telephone: 01243 786471 Facsimile: 01243 775249

mail@archibaldshaw.co.uk www.archibaldshaw.co.uk

REV	DESCRIPTION	CHECKED	DATE
T3	NOTE & EXTENT OF WORKS AMENDED	-	17/07/14

DATE OF DECISION
- 5 SEP 2014
DATE OF PLANNING COMMITTEE
NO OBJECTION\OBJECTION
T & CP (General Regs) 1992
WEST SUSSEX COUNTY COUNCIL

PLAN	AMDMT approved	
DATE	Date: 11/11/14	AMEND

PLANNING SERVICES
ADUR & WORTHING

NOTES

1 This drawing is to be read in conjunction with all relevant Architects and Engineers drawings and specification.
2 For all notes see drawing SE180-101.
3 Outline topographical survey information has been supplied by client.
For all topographical survey information see 3D panel supplied on SE180-Sub (1 to 2).
All levels based on a datum, location and scale to be confirmed.
4 Existing levels shown thus: + 18.11
5 Dimensions are in millimetres unless noted otherwise.