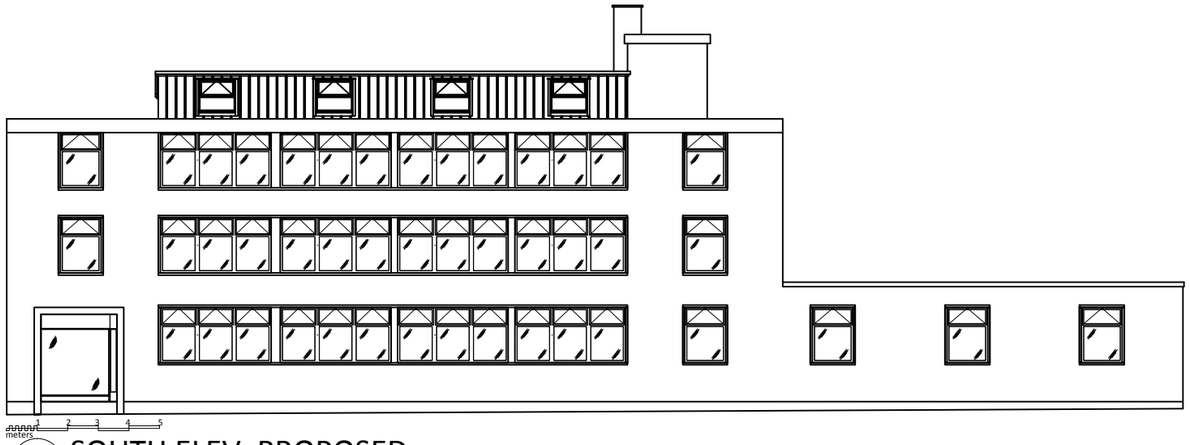

01 SOUTH ELEV. PROPOSED

1:200

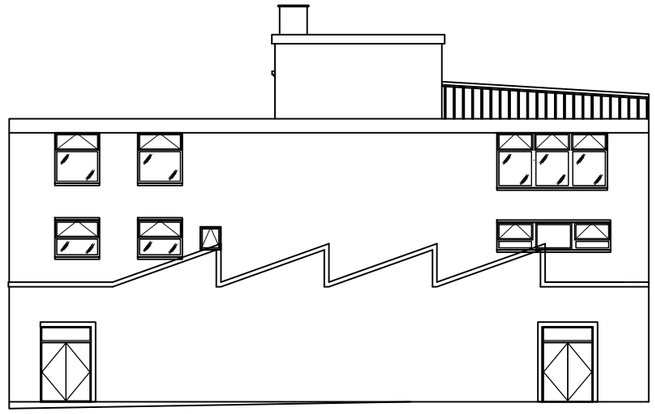

02 EAST ELEV. PROPOSED

1:200

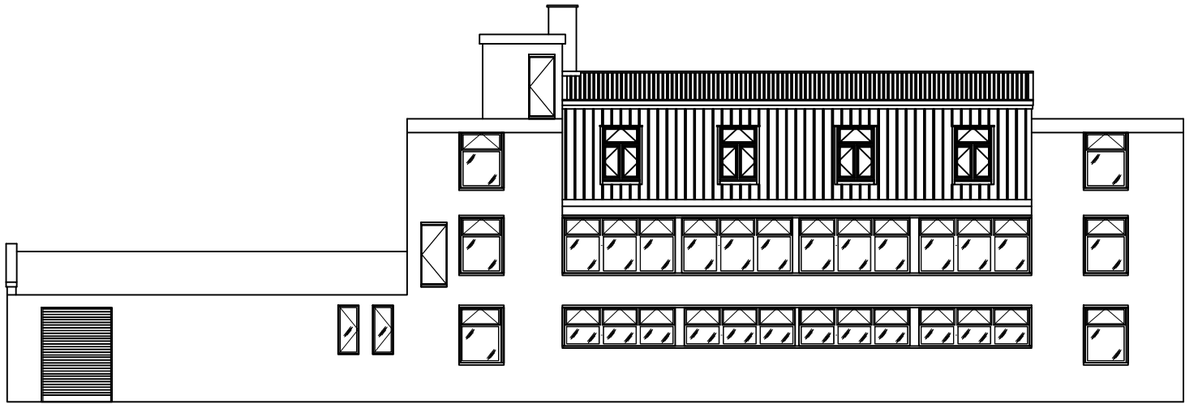

03 NORTH ELEV. PROPOSED

1:200

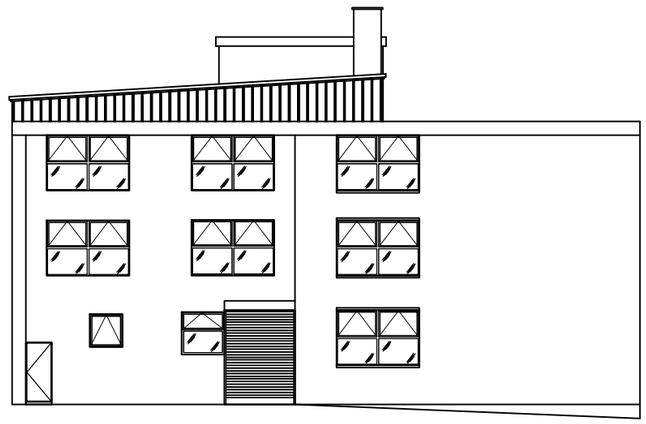

04 WEST ELEV. PROPOSED

1:200

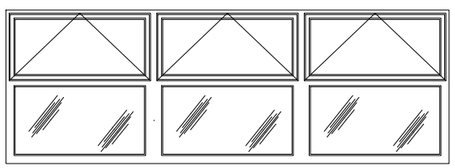

05 TYPE P-1

1:50

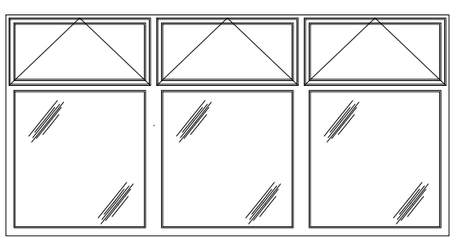

06 TYPE P-2

1:50

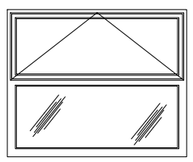

07 TYPE P-3

1:50

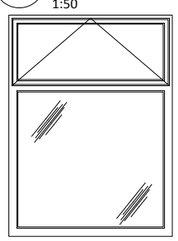

08 TYPE P-4

1:50



09 TYPE P-5

1:50

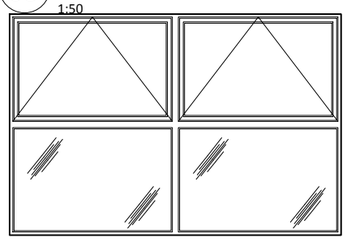

10 TYPE P-6

1:50

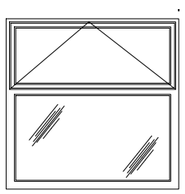

12 TYPE P-8

1:50

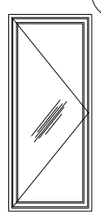

11 TYPE P-7

1:50

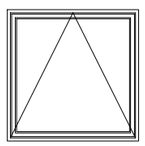

13 TYPE P-9

1:50

NOTE:

- **DO NOT SCALE**, except for planning purposes.
- The contractor is required to check all dimensions on site before work commences.
- All goods, materials and workmanship to comply with current Building Regulations, BSS, COP's and such other requirements as the local/statutory authorities' enforcement officer may consider necessary.

© This drawing is copyright of Crowther Overton-Hart

-- --.--.-- -- --
Revision

Project
Window Replacement

Drawing
Elevations Proposed

Client
Wyndeham Grange Ltd.

Scale
--

Date	Drawn By	Checked By
Sept. '16	DS	RH

Issue:

Preliminary	☐	Tender	☐
For Approval	☐	Construction	☐
Planning	■	As Built	☐
Building Regs.	☐	Information	☐

Drawing No.	Revision
653.16.02	--

crowther overton-hart
2B Chanctonfold, Horsham Road
Steyning, West Sussex. BN44 3AA
T 01903 816290 F 01903 814163
E reception@cohsurveyors.co.uk
RICS