This drawing is the copyright of Alcove Architecture Ltd
All dimensions must be checked on site prior to construction
Do not scale this drawing except for Planning Application purposes
Contractor to work in full compliance with statutory requirements

Rev	Amendments	Date
A	Updated to Planning status	03/07/23
B	Updated following receipt of Planning Officer comments	14/09/23
C	Sections updated and added to include new beam	18/12/23



North Eastern Elevation - No change 1:100



South Eastern Elevation - Replacement window and door to single storey element 1:100

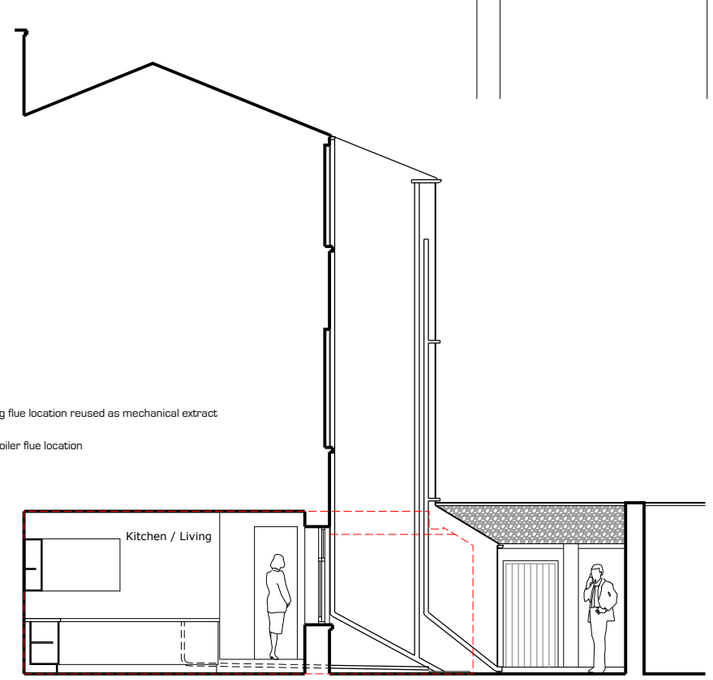

Section / South Western Elevation 1:100

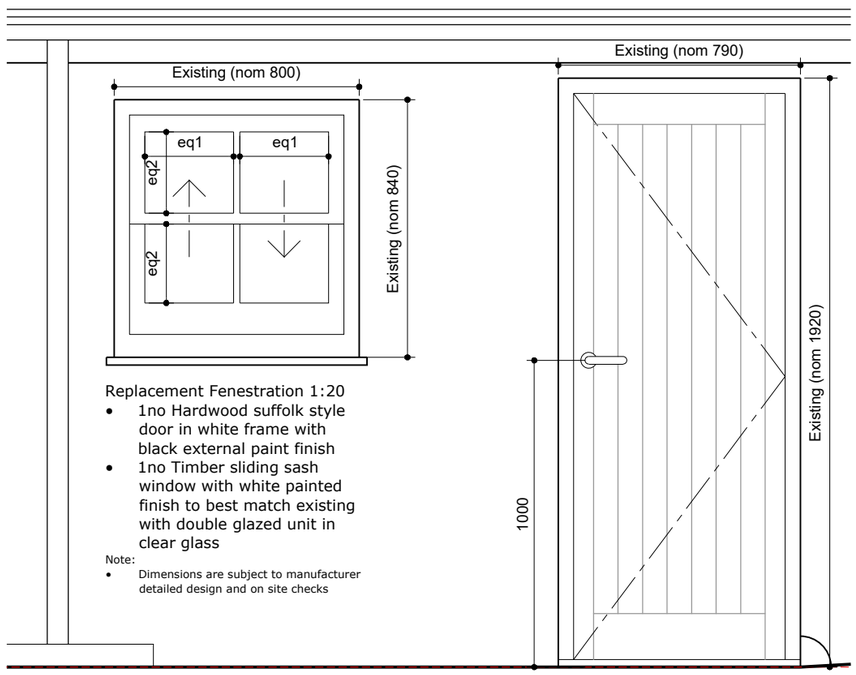

Replacement Fenestration 1:20

- 1no Hardwood suffolk style door in white frame with black external paint finish
- 1no Timber sliding sash window with white painted finish to best match existing with double glazed unit in clear glass

Note:

- Dimensions are subject to manufacturer detailed design and on site checks

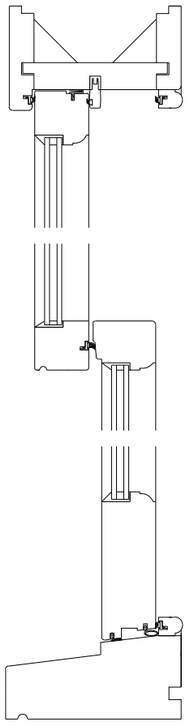

Indicative section at 1:5 through sash window and indicative images



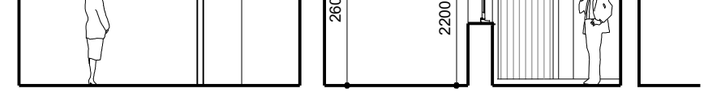

Section through Bedrooms 1:100



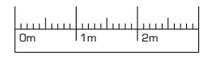

Notes:
OS Extract provided by Messrs Mapserve
Extensions shown in green hatch on Block Plan

/ALCOVE ARCHITECTURE
/ 25a New Broadway Worthing Sussex BN11 4HP
/ 01903 608448 / www.alcovearchitecture.co.uk

Project
Flat 2
13 Park Crescent
Worthing
BN11 4AH

Drawing Title
Proposed Elevations and Fenestration

Status
Planning

Scale	Drawn By	Date
var@A3	JE	May 23

Project No.	Drawing No.	Revision
23115	P005	C

Alcove Architecture Ltd - Registered No. 8543375