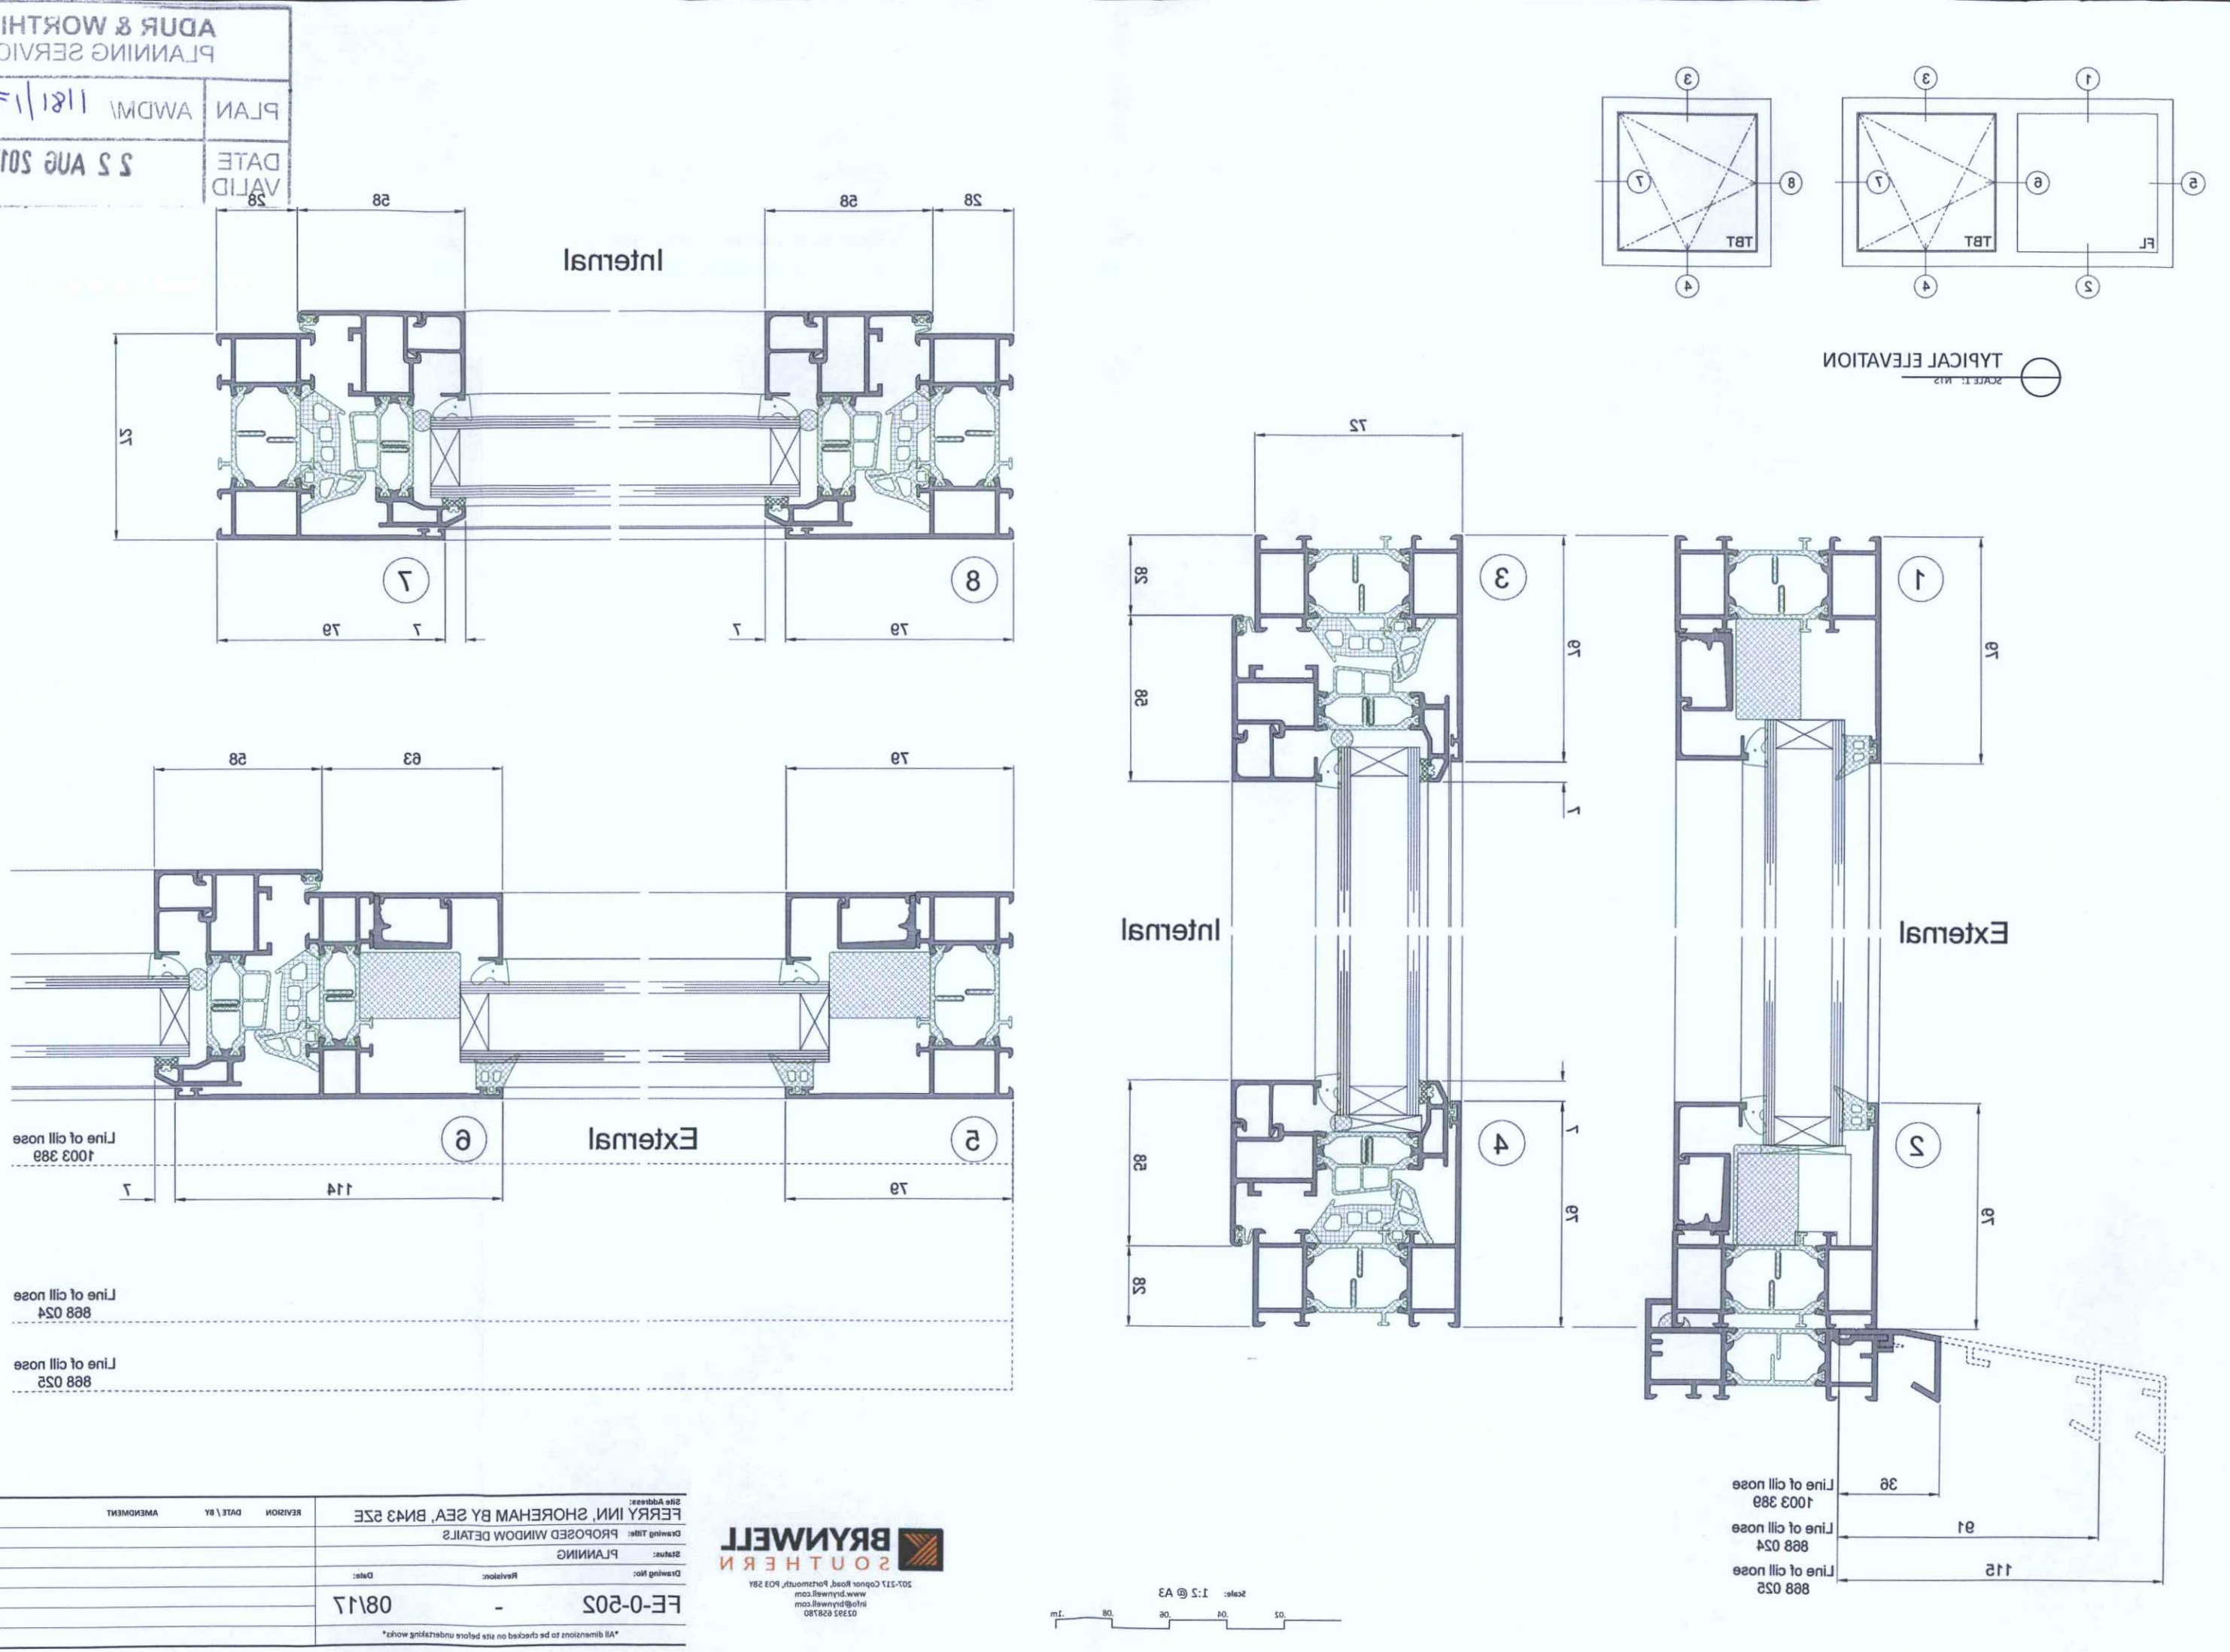

Site Address:	FERRY INN, SHOREHAM BY SEA, BN43 5ZE
Drawing Title:	PROPOSED WINDOW DETAILS
Status:	PLANNING
Drawing No:	FE-0-502
Revision:	-
Date:	08/17

All dimensions to be checked on site before undertaking works

REVISION	DATE / BY	AMENDMENT

BRYNWELL SOUTHERN
207-217 Copnor Road, Portsmouth, PO3 5BY
www.brynwell.com
info@brynwell.com
02392 658780