


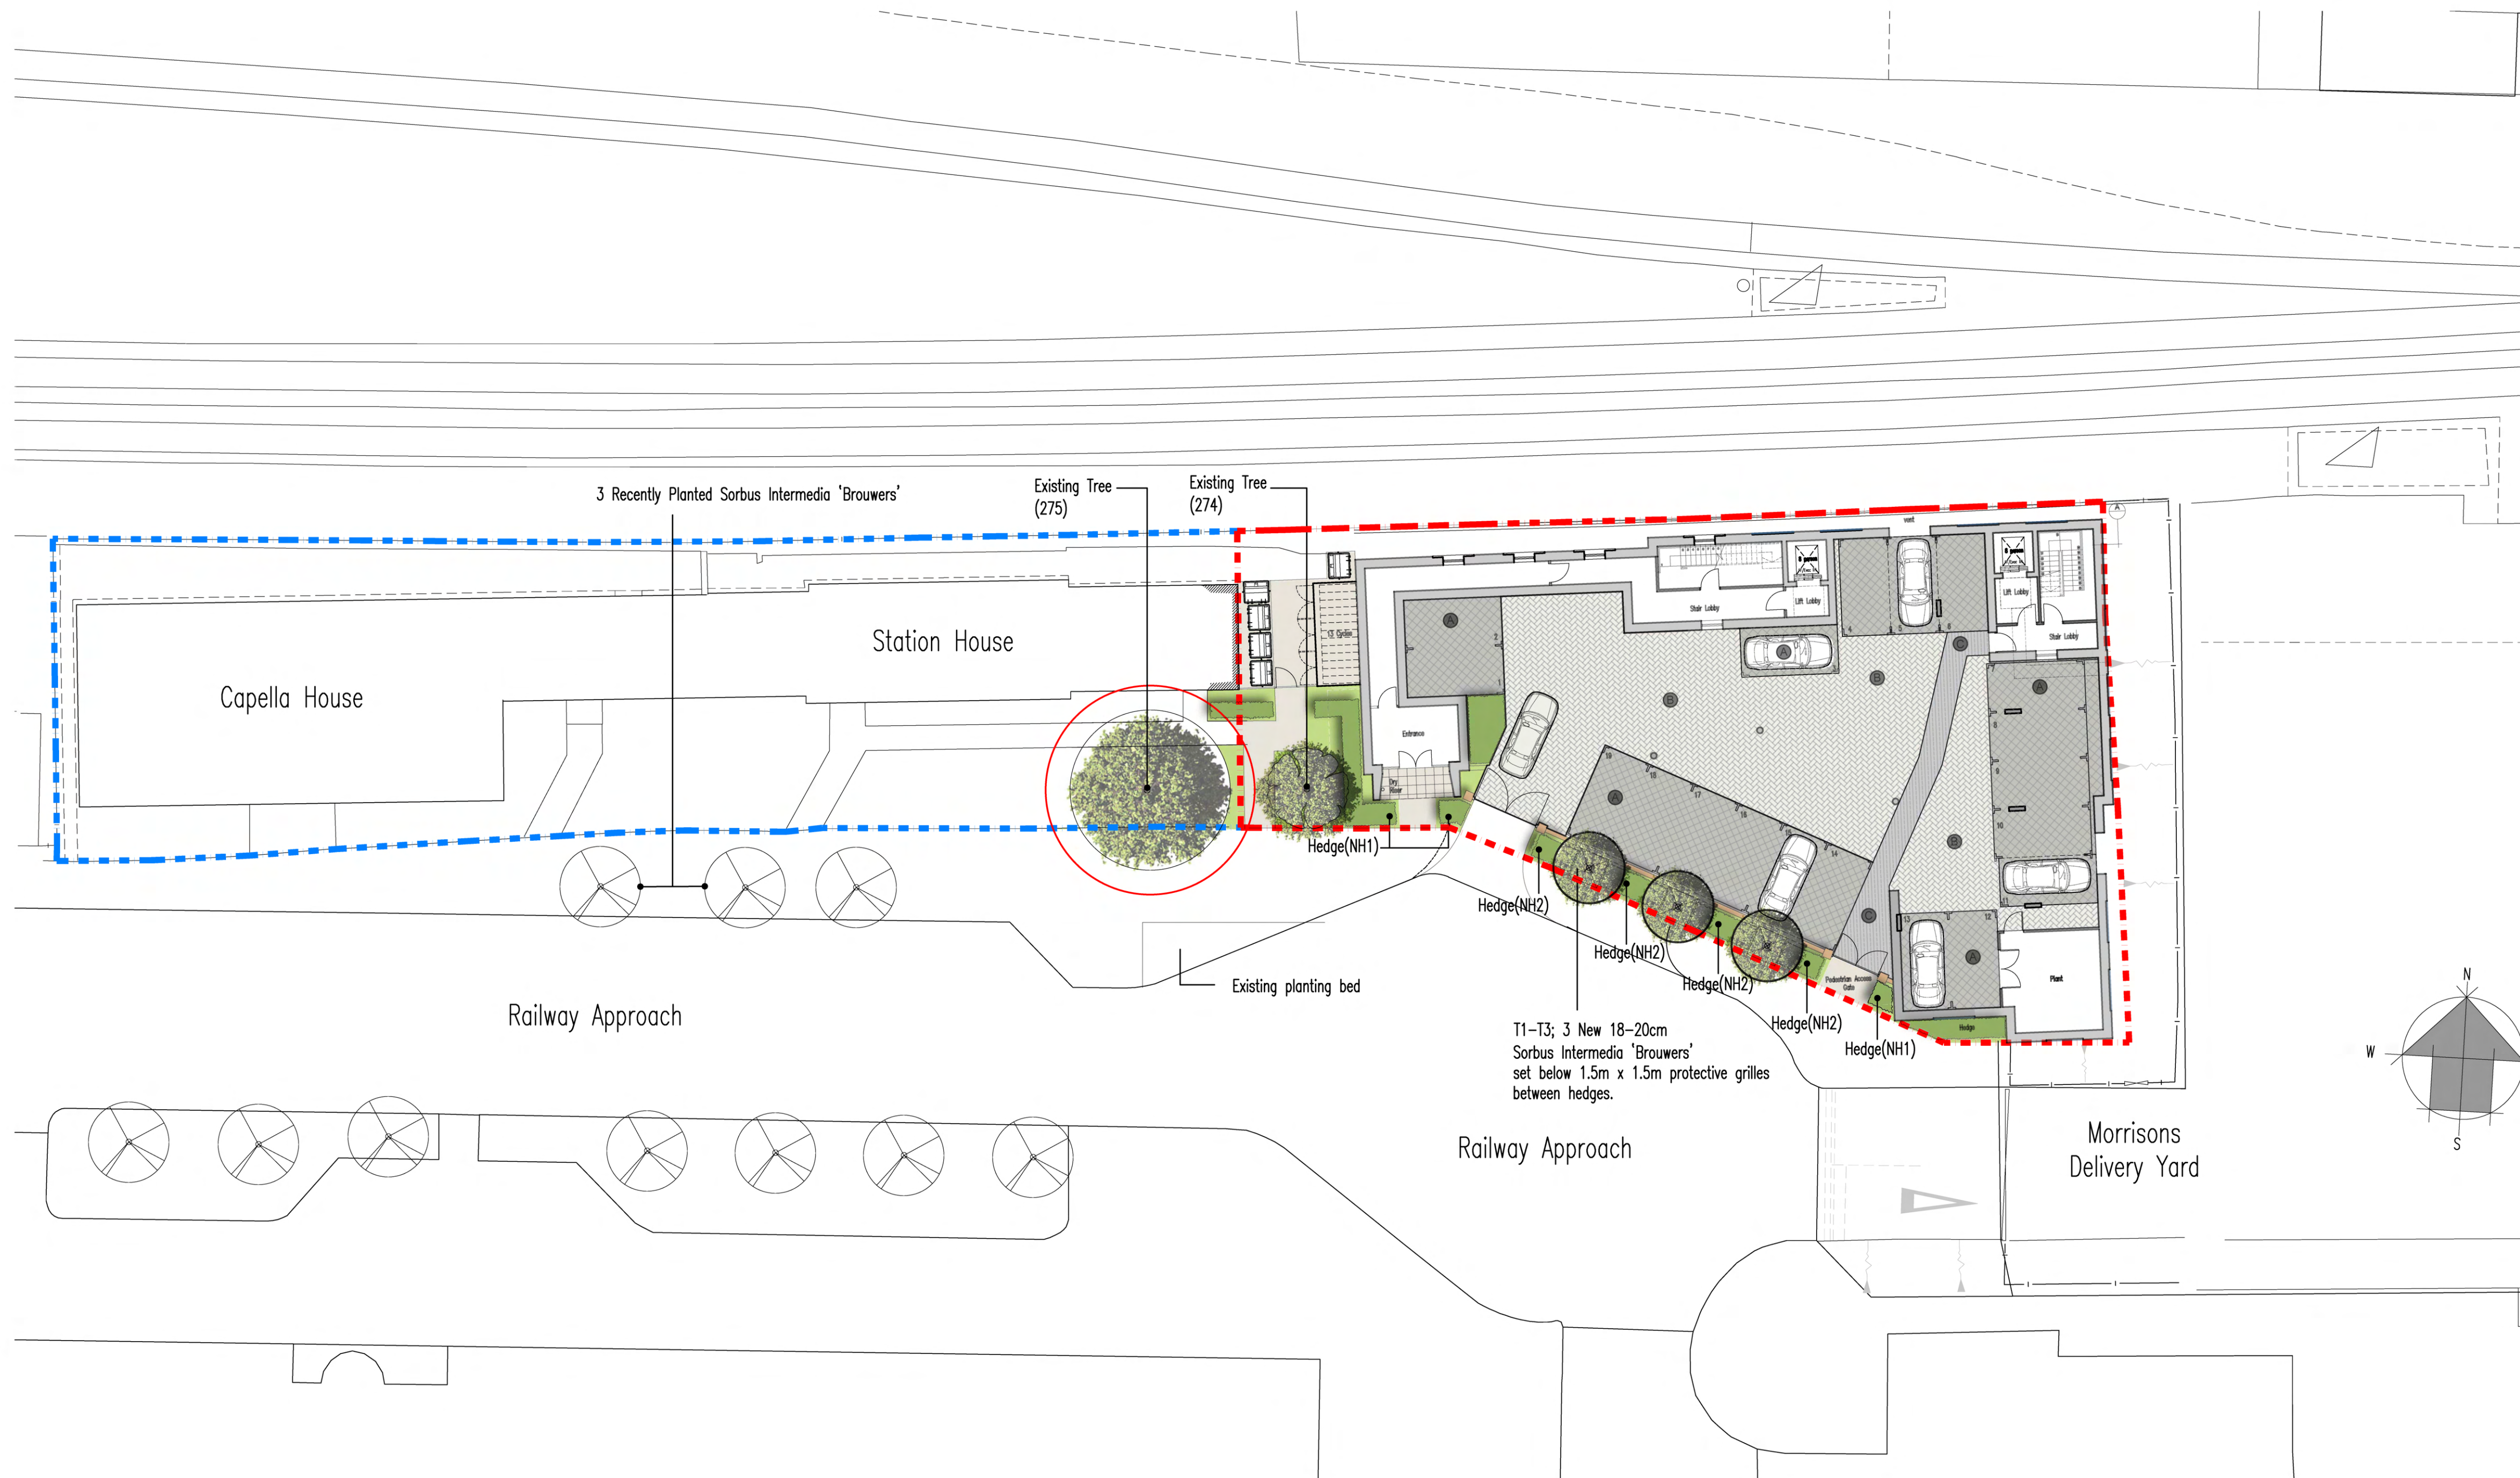

Schedule Of Planting And Hard Surfaces

- (A)** Invicta Granite Paving 'Onyx'
- (B)** Invicta Granite Paving 'Pearl'
- (C)** Invicta Granite Paving 'Moonstone'
- (D)** Eden Slate Porcelain Paving
- Existing Sycamore Trees Ref. 274 and 275 Both 6m High with a 4m spread and a 0.15m Bole Diameter.
- Root Protection Area (RPA) BS5837:2012
- Recently Planted Sorbus Intermedia 'Brouwers' As Part Of The West Sussex Road Works Development
- T1-T4; 4 New 18-20cm Sorbus Intermedia 'Brouwers'
- NH1 New Fagus Sylvatica Beach Hedging
- NH2 New Pyracantha 'Firethorn' Hedging
- Grass



Sorbus Intermedia 'Brouwers'
To Match Existing Street Trees



Sorbus Intermedia 'Brouwers'



New Pyracantha 'Firethorn' Hedging
To Match Existing Hedging At Station House




New Fagus Sylvatica Beach Hedging



'Onyx' Granite Paving
Brett Landscaping)



'Pearl' Granite Paving
(Brett Landscaping)

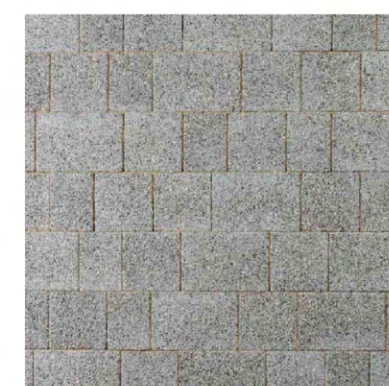

'Moonstone' Granite Paving
(Brett Landscaping)



Eden Slate Porcelain Paving
(Brett Landscaping)

PL04	21.08.26	CW	JR	Minor Amendments
PL03	16.07.26	CW	JR	Landscape And Hardscape Design Updated To Correspond With Major Design Amendments
PL02	21.10.25	CW	JR	Window Added To Cycle Store
PL01	15.10.25			First Planning Issue

REV DATE AMEN APP REVISION

Architectus
Architectural Design and Technology
Capella House, 4 Railway Approach, Worthing, West Sussex, BN11 1UR
Tel: 01903 821001 Fax: 01903 821711 Email: designoffice@architectus.co.uk

CLIENT: CAPELLA PARTNERSHIP

PROJECT: CAPELLA HOUSE CAR PARK
RAILWAY APPROACH
WORTHING

DRAWING: LANDSCAPE PROPOSALS

DRG No: 24/014/014

REV: PL04

STATUS: PLANNING

SCALE: 1:100 @A1

DRAWN: CW

APPROVED: JR

DATE: 01.10.25

This drawing is the copyright of Architectus Limited. Information shown is explicitly for the purposes of Planning related applications or general Planning purposes only. This drawing should not be used to obtain Building Regulation approval and is not to be used for construction. Refer to scale bar and title block for drawing scale

