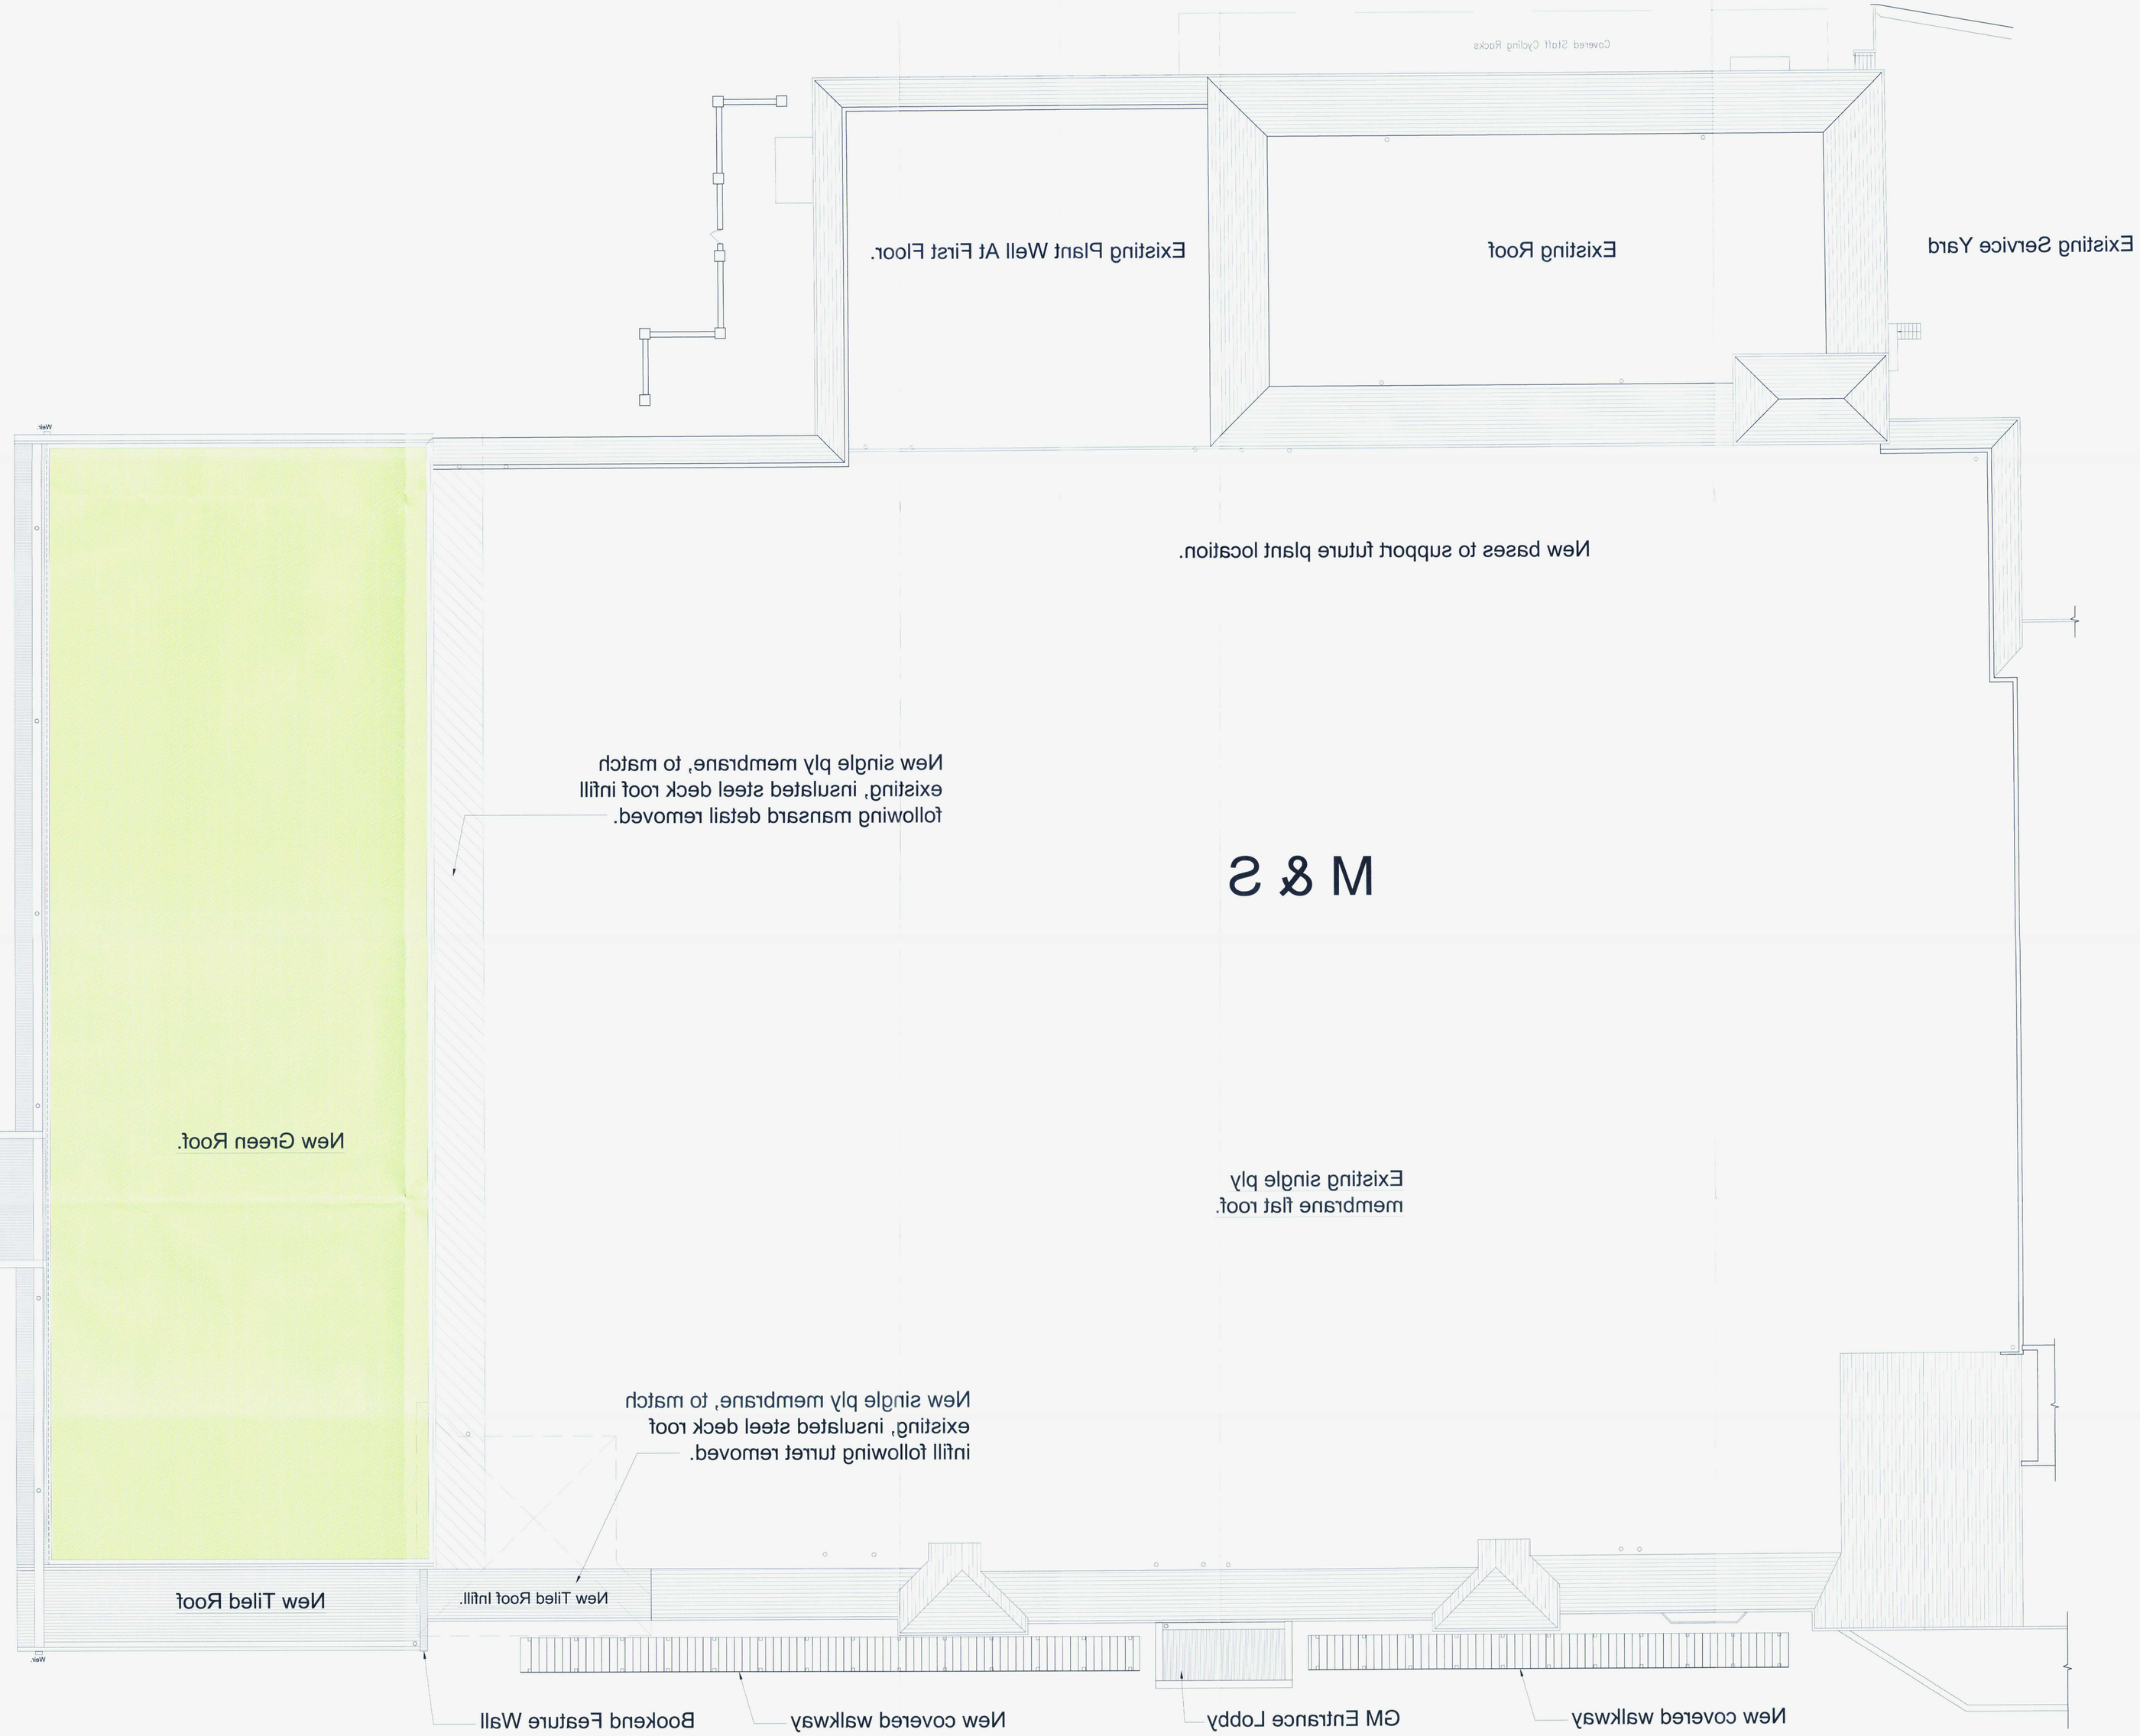

NOTES

ORIGINAL A0

DO NOT SCALE FROM THIS DRAWING.
ALL DIMENSIONS TO BE CHECKED ON SITE.
COPYRIGHT PROTECTED.

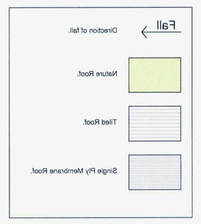

REV DATE DESCRIPTION DRAWN CHECKED

LOCATION PLAN

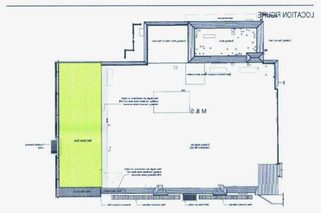

M&S

STORE NAME
Shoreham

STORE NUMBER
3104 UK

PROJECT
M&S Shoreham, Holmbush Centre
Upper Shoreham Road
Shoreham-by-Sea, BN43 6TD

DRAWING
All
Proposed Roof Plan

CONSULTANT
Darnton EGS Ltd

CONSULTANT LOGO
darntonegs
BUILT ENVIRONMENT CONSULTANCY
LEEDS LONDON BRISTOL WARWICK

Bristol Office
Westport, 18 Queens Road Clifton, Bristol, BS8 1QU
t 0117 9508788 f 0117 3171584 www.darntonegs.com

SCALE	PAPER SIZE	DATE	DRAWN	CHECKED
1:150	A0	10.11.10	PW	WRF

PROJECT No	CONSULTANT PROJECT No	DRAWING No	STATUS	REV
SHH033	7676	2036	C	

DISCIPLINE CODE	DISCIPLINE DESCRIPTION
A	Architect