


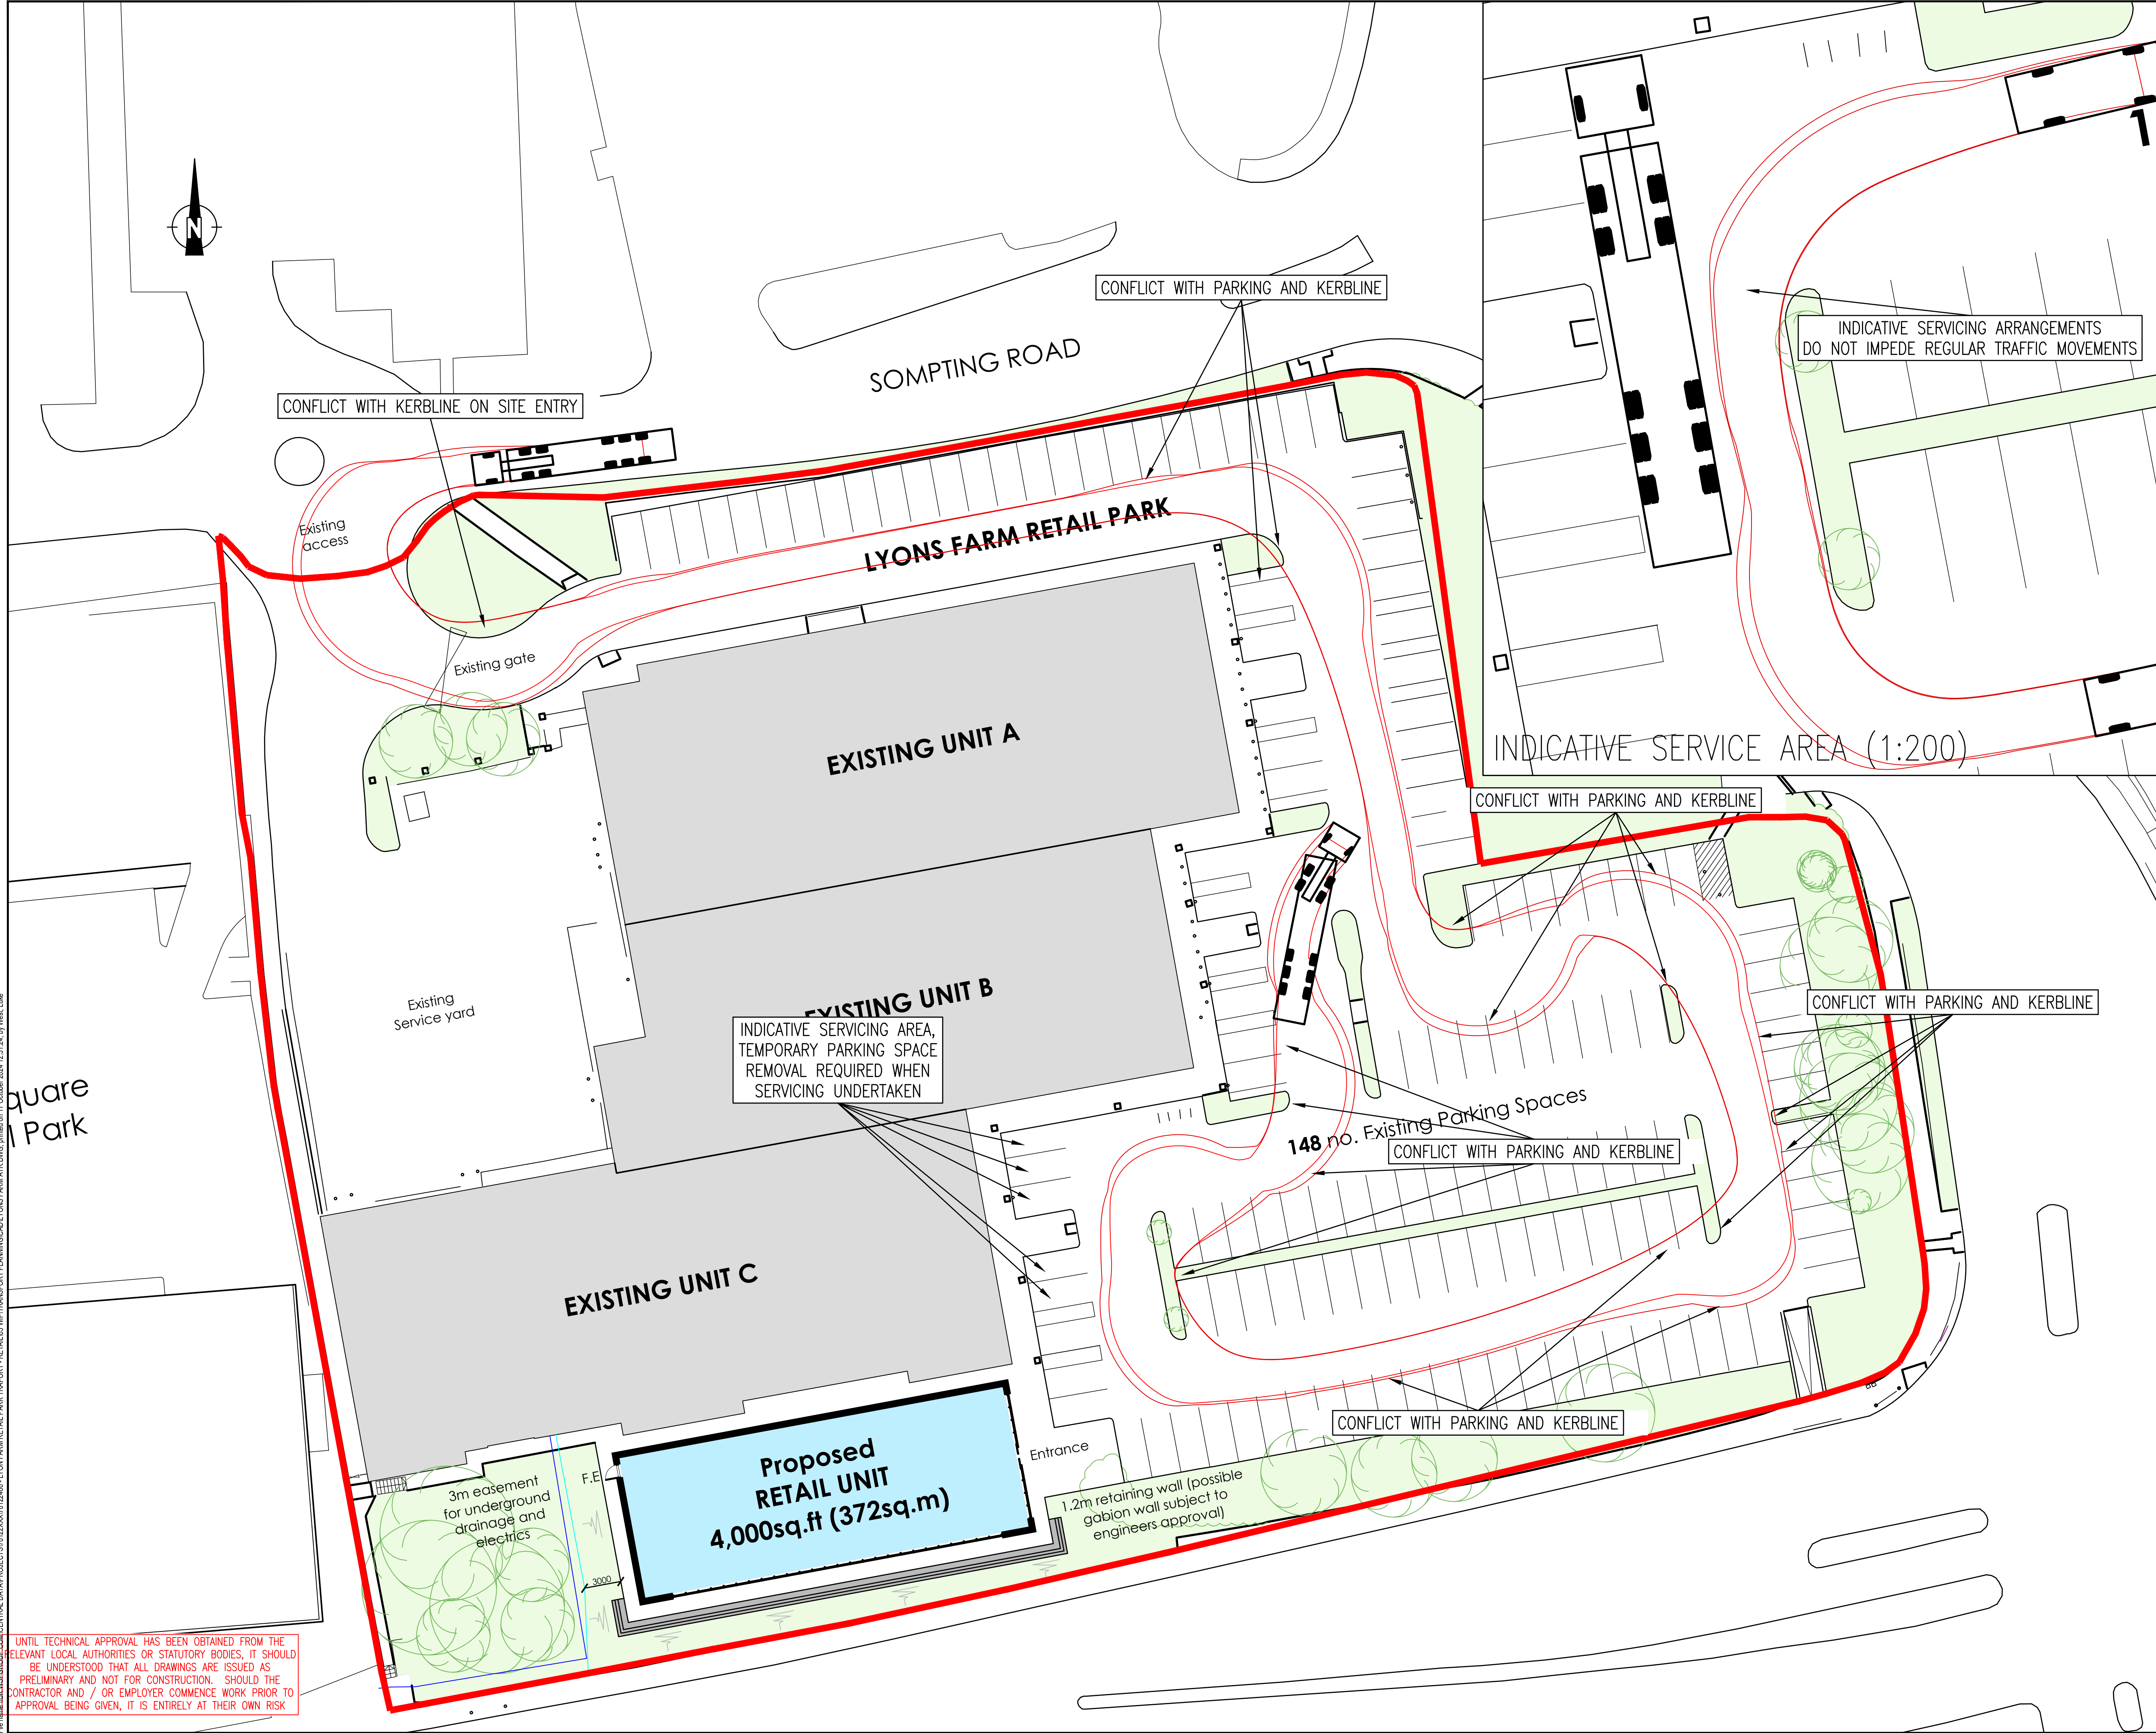

DO NOT SCALE

Max Legal Length (UK) Articulated Vehicle (16.5m)
Overall Length 16.50m
Overall Width 2.50m
Overall Body Height 3.68m
Min Body Ground Clearance 0.41m
Max Track Width 2.50m
Lock to lock time 6.00s
Kerb to Kerb Turning Radius 6.50m

Large Car (2006)
Overall Length 5.07m
Overall Width 1.82m
Overall Body Height 1.55m
Min Body Ground Clearance 0.31m
Max Track Width 1.81m
Lock to lock time 4.00s
Kerb to Kerb Turning Radius 5.90m

P01	17/10/2024	LW	FIRST ISSUE	DG	DG
REV	DATE	BY	DESCRIPTION	CHK	APP

DRAWING STATUS: S3 - FOR REVIEW

Unit 9 The Chase, John Tate Road, Foxholes Business Park, Hertford, SG13 7NN, UK
T+ 44 (0) 1992 526 000, F+ 44 (0) 1992 526 001
wsp.com

CLIENT: Columbia Threadneedle Investments

ARCHITECT: N/A


SITE/PROJECT: 70122466 - LYONS FARM RETAIL PARK

TITLE: LYONS FARM RETAIL PARK VEHICLE TRACKING - MAX LEGAL LIMIT HGV

SCALE @ A1: 1:250	CHECKED: DG	APPROVED: DG
PROJECT NO: 70122466	DESIGNED: LW	DRAWN: LW
DRAWING NO: 2466-ATR-0101		REV: P01

© WSP UK Ltd

UNTIL TECHNICAL APPROVAL HAS BEEN OBTAINED FROM THE RELEVANT LOCAL AUTHORITIES OR STATUTORY BODIES, IT SHOULD BE UNDERSTOOD THAT ALL DRAWINGS ARE ISSUED AS PRELIMINARY AND NOT FOR CONSTRUCTION. SHOULD THE CONTRACTOR AND / OR EMPLOYER COMMENCE WORK PRIOR TO APPROVAL BEING GIVEN, IT IS ENTIRELY AT THEIR OWN RISK

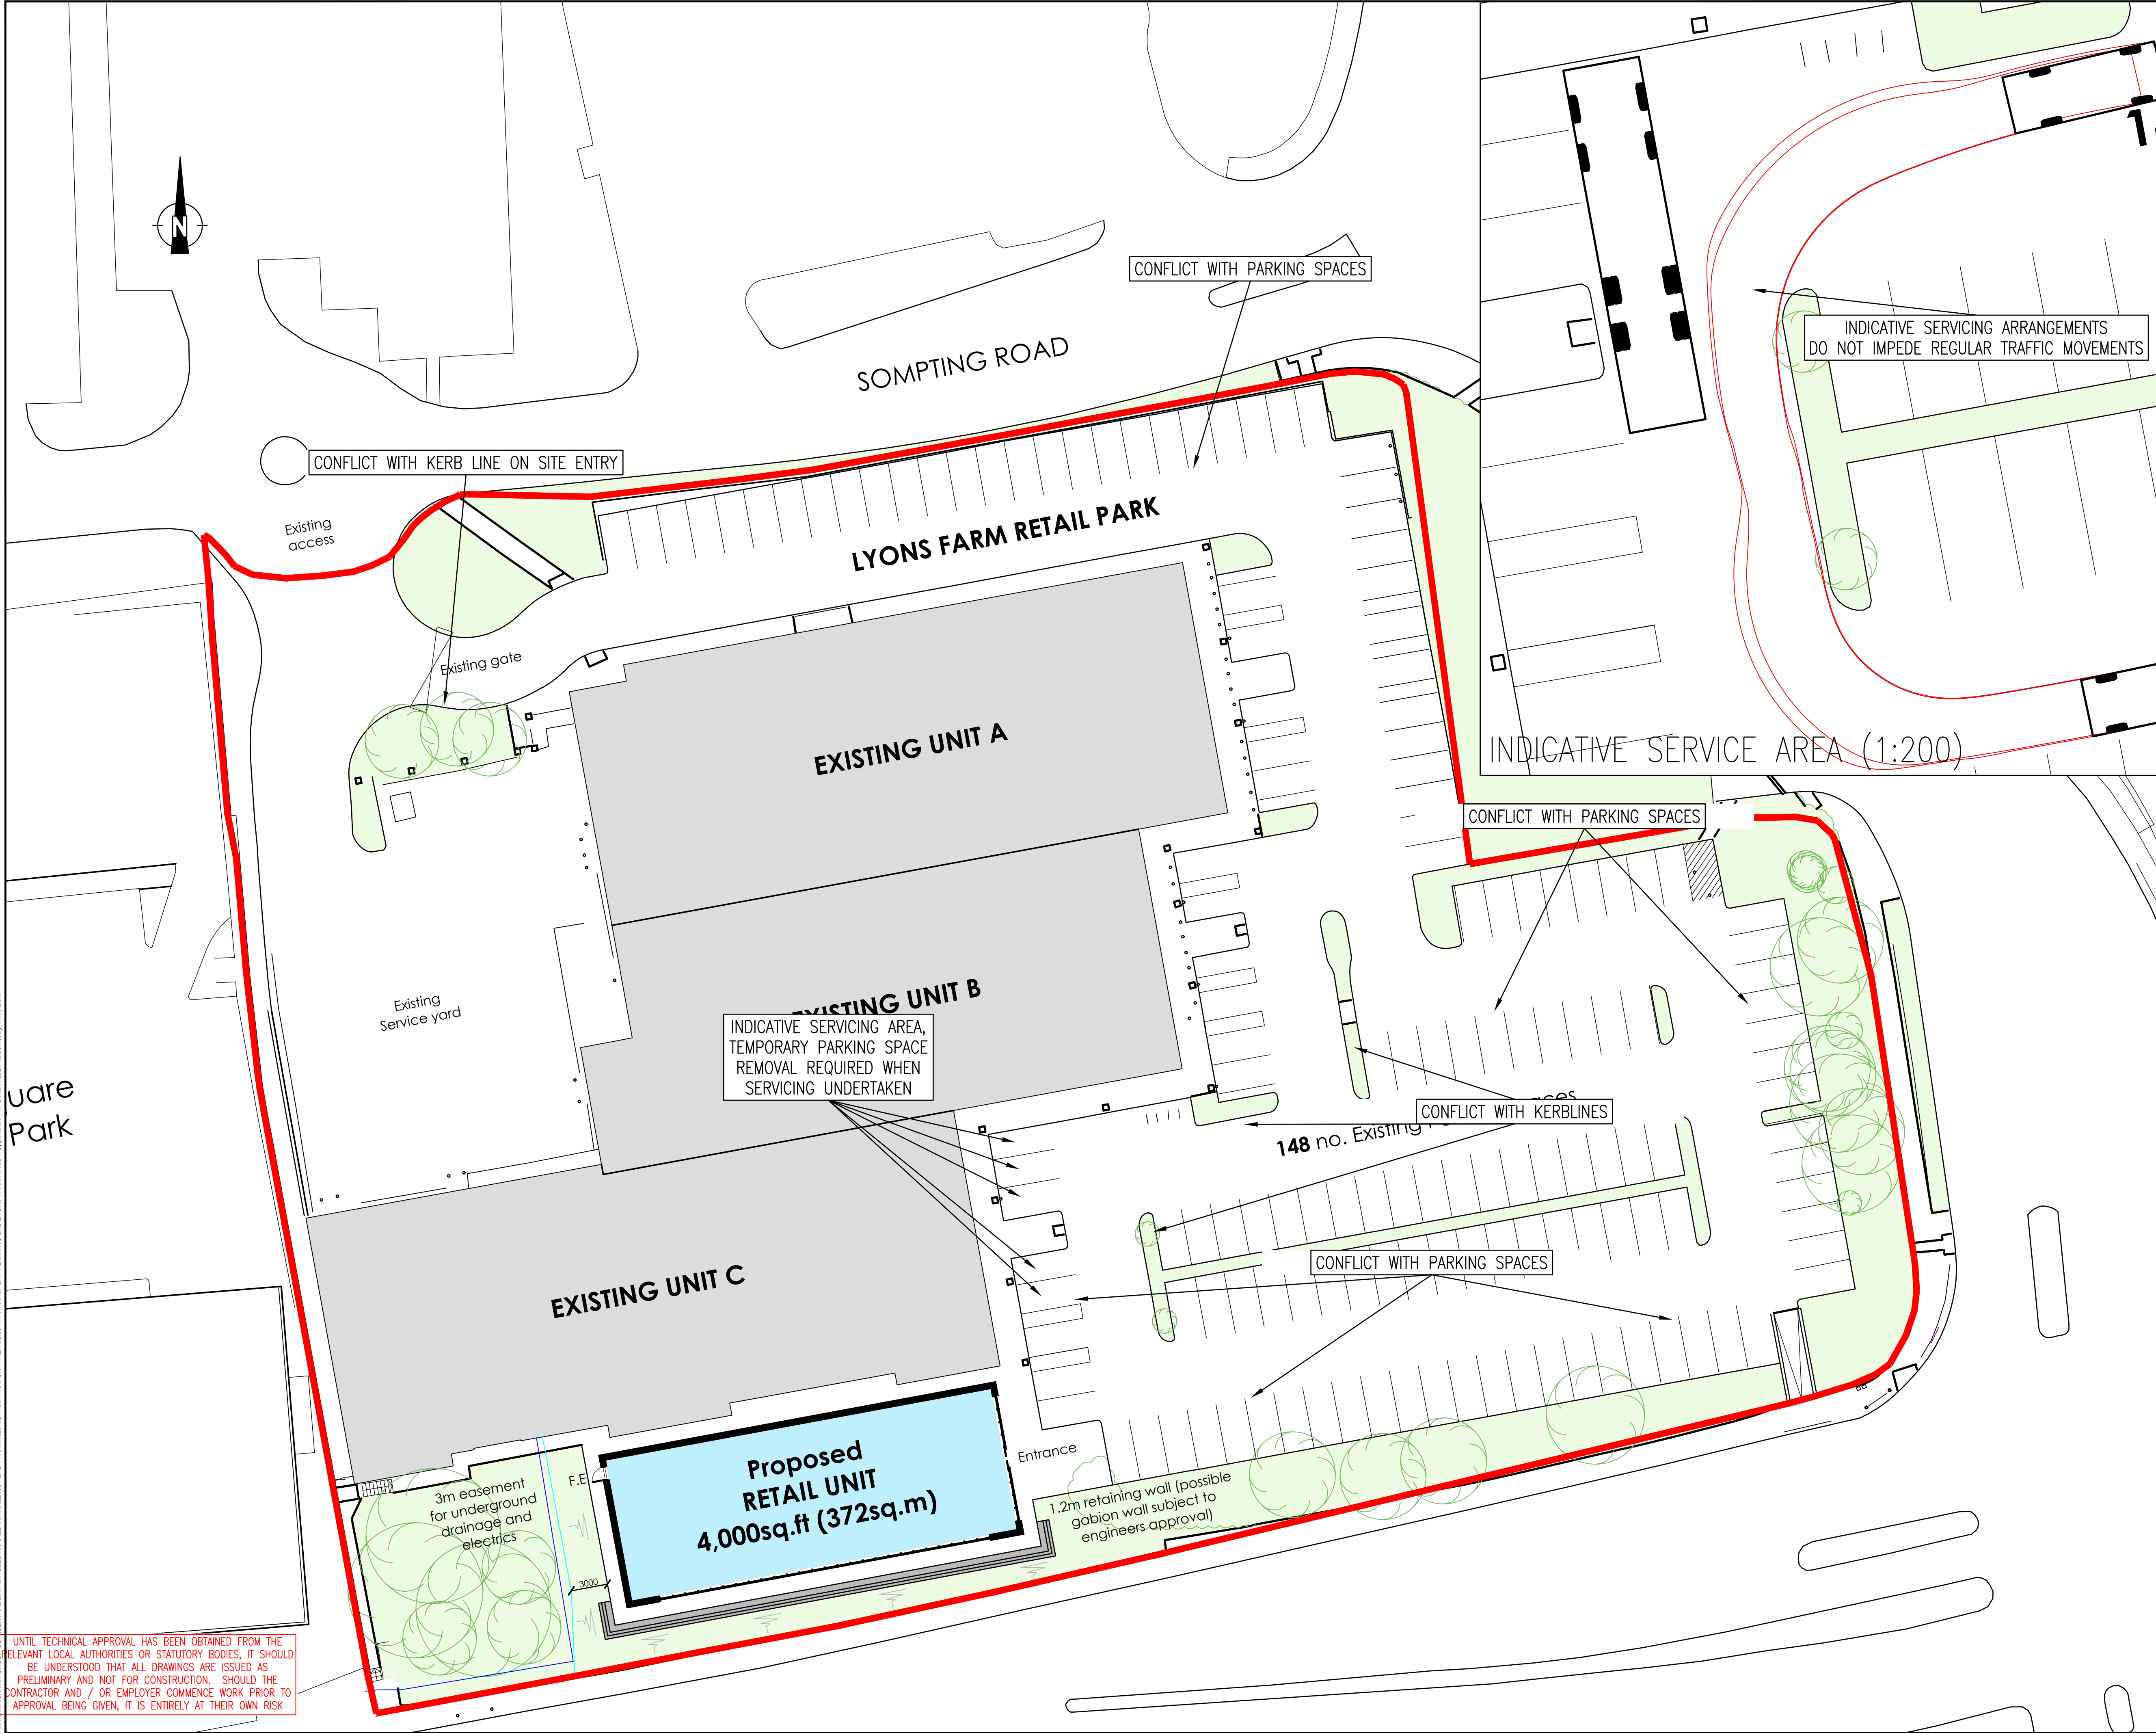

DO NOT SCALE

Rigid Truck

Overall Length	12.000m
Overall Width	2.500m
Overall Body Height	3.928m
Min Body Ground Clearance	0.412m
Track Width	2.471m
Lock to lock time	6.00s
Kerb to Kerb Turning Radius	11.900m


Large Car (2006)

Overall Length	5.079m
Overall Width	1.872m
Overall Body Height	1.525m
Min Body Ground Clearance	0.310m
Max Track Width	1.831m
Lock to lock time	4.00s
Kerb to Kerb Turning Radius	5.900m

File path: \\uk.wsp.co.uk\central\data\projects\70122466 - LYONS FARM RETAIL PARK\REPORT - RETAIL\3D IMP\TRANSPORT PLANNING\CAULYONS FARM ATR.DWG, printed on 17 October 2024 15:08:40, by Wael, Lulu

UNTIL TECHNICAL APPROVAL HAS BEEN OBTAINED FROM THE RELEVANT LOCAL AUTHORITIES OR STATUTORY BODIES, IT SHOULD BE UNDERSTOOD THAT ALL DRAWINGS ARE ISSUED AS PRELIMINARY AND NOT FOR CONSTRUCTION. SHOULD THE CONTRACTOR AND / OR EMPLOYER COMMENCE WORK PRIOR TO APPROVAL BEING GIVEN, IT IS ENTIRELY AT THEIR OWN RISK

P01	17/10/2024	LW	FIRST ISSUE	FIG	FIG
REV	DATE	BY	DESCRIPTION	CHK	APP
DRAWING STATUS: S3 - FOR REVIEW					
					
Unit 9 The Chase, John Tate Road, Foxholes Business Park, Hertford, SG13 7NN, UK T+ 44 (0) 1992 526 000, F+ 44 (0) 1992 526 001 wsp.com					
CLIENT: Columbia Threadneedle Investments					
ARCHITECT: N/A					
SITE/PROJECT: 70122466 - LYONS FARM RETAIL PARK					
TITLE: LYONS FARM RETAIL PARK VEHICLE TRACKING - RIGID BOX TRUCK / SMALL LORRY					
SCALE @ A1: 1:250	CHECKED: DG	APPROVED: DG			
PROJECT NO: 70122466	DESIGNED: LW	DRAWN: LW	DATE: October 24		
DRAWING NO: 2466-ATR-0102					REV: P01
© WSP UK Ltd					

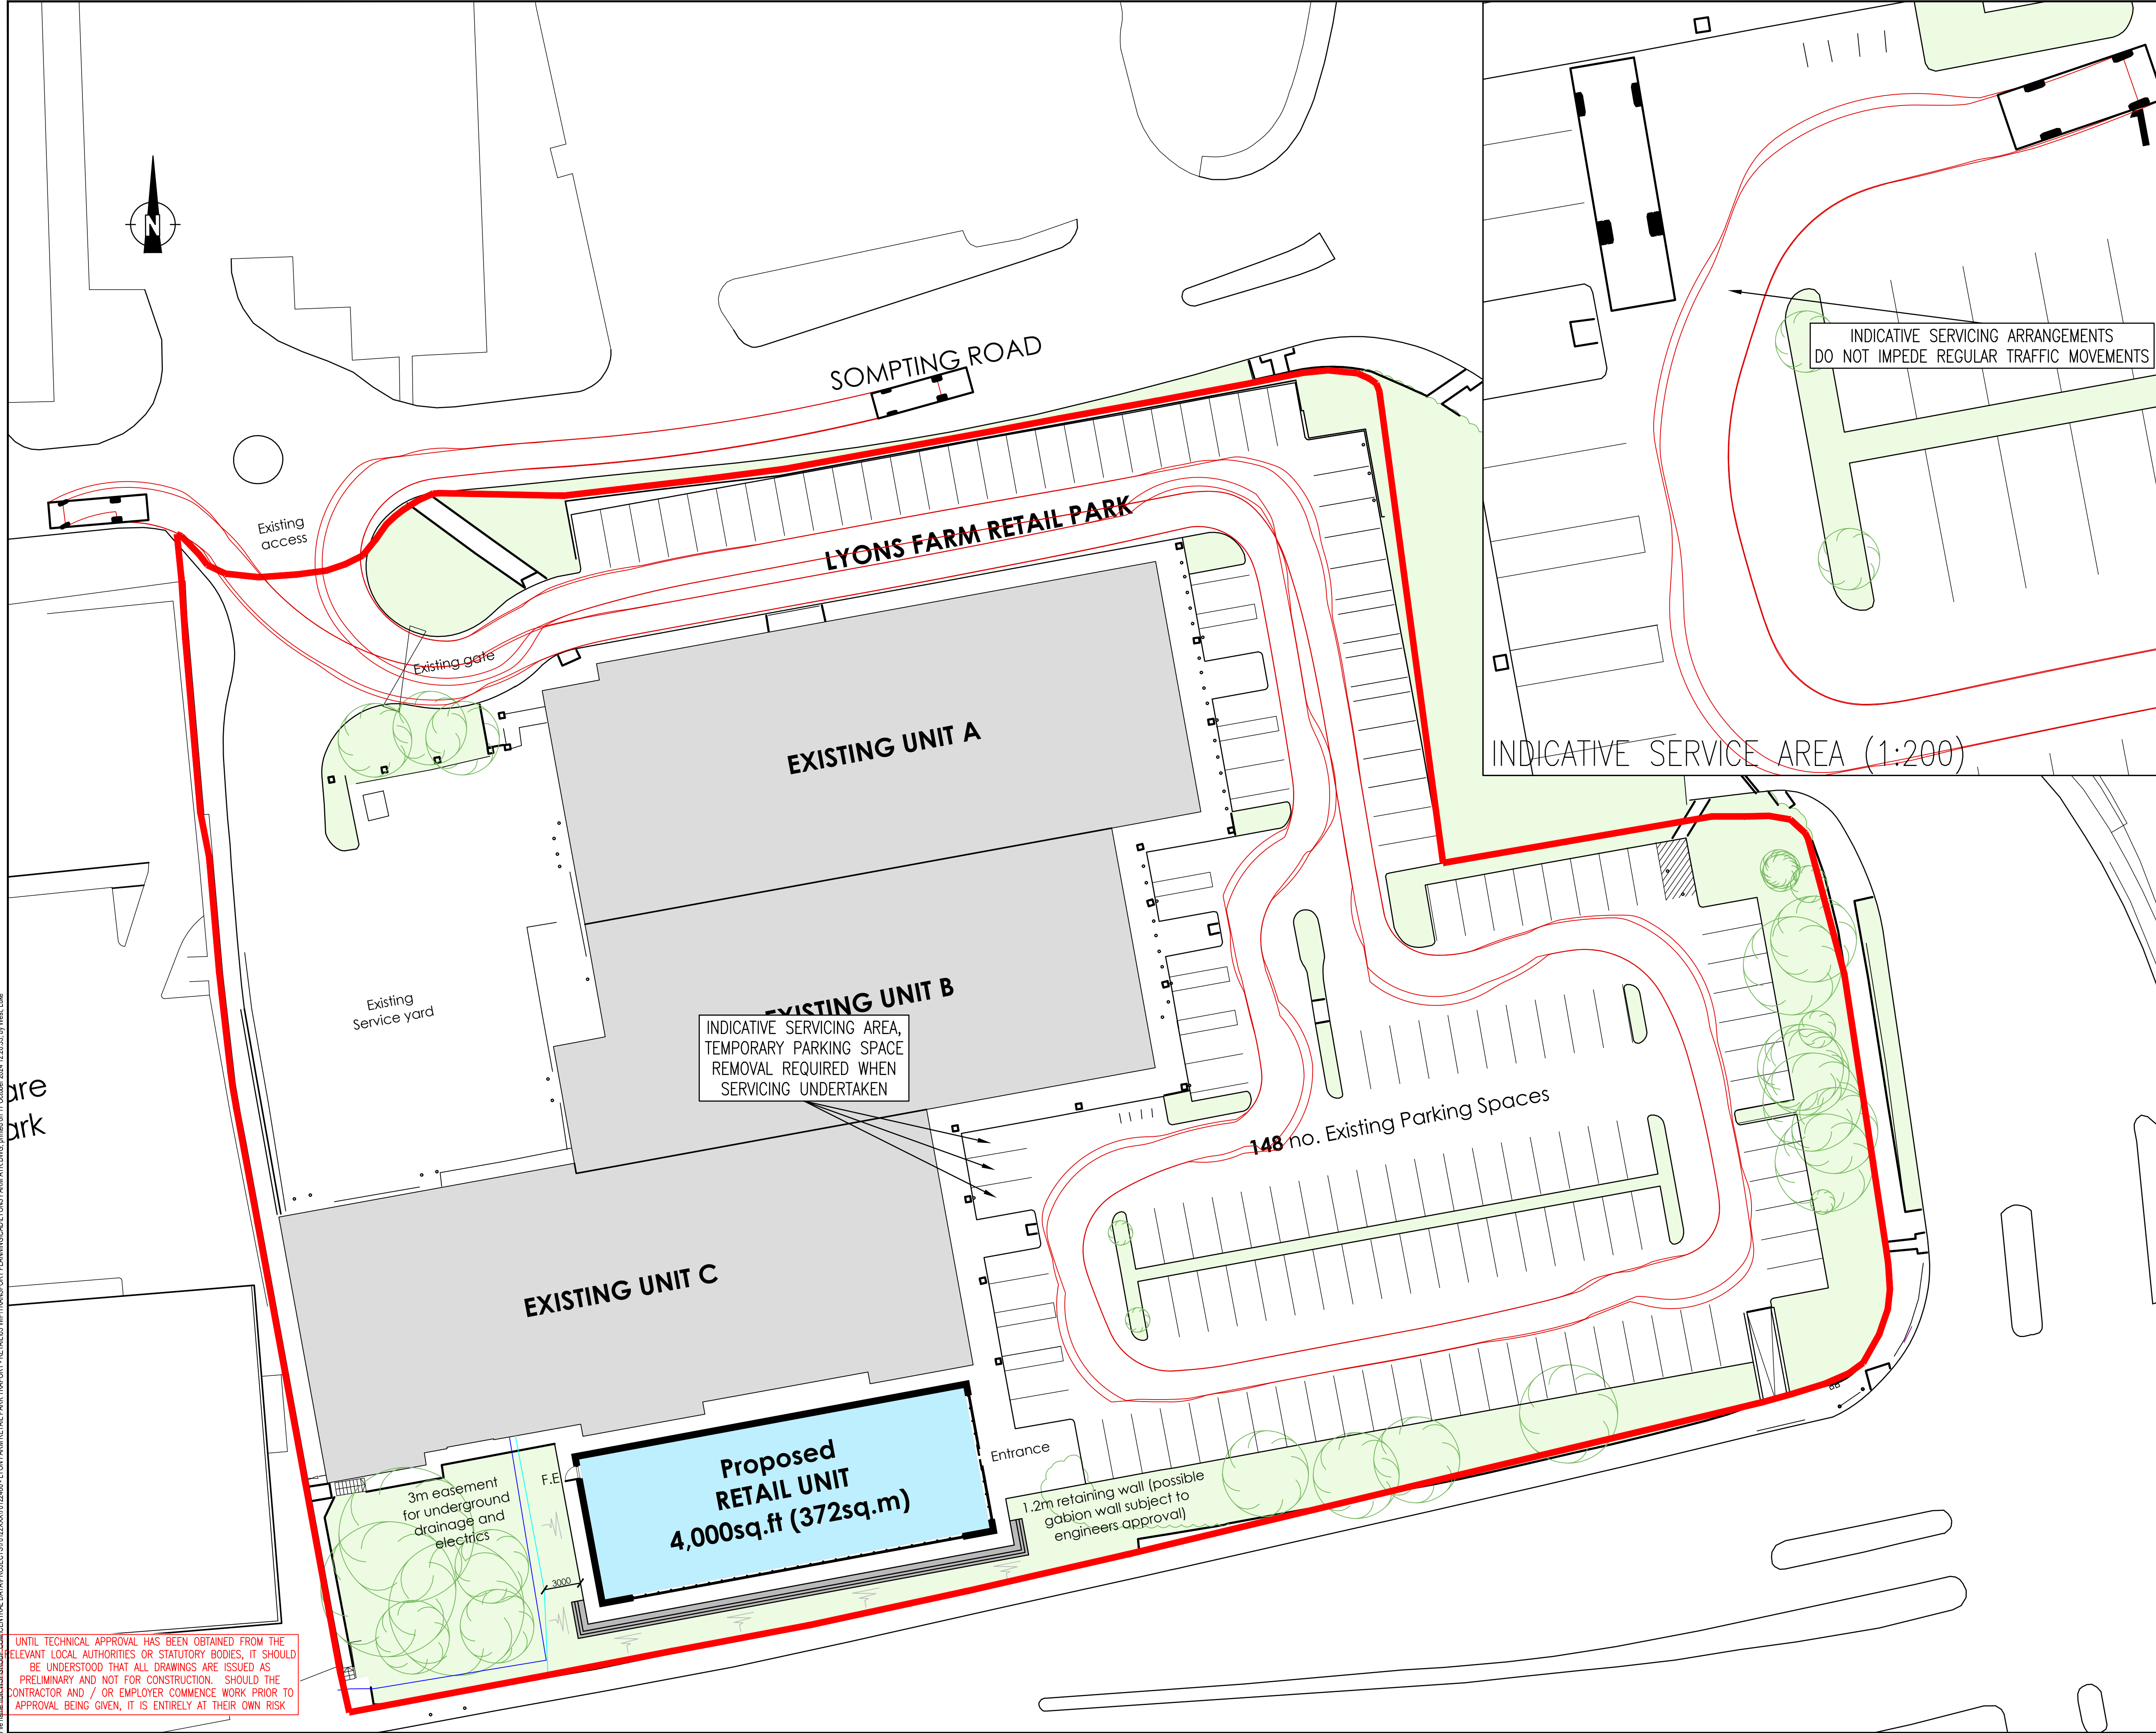

DO NOT SCALE

7.5t Box Van
Overall Length 8.010m
Overall Width 2.100m
Overall Body Height 3.325m
Min Body Ground Clearance 0.321m
Track Width 2.064m
Lock to lock time 4.00s
Kerb to Kerb Turning Radius 7.400m

Large Car (2006)
Overall Length 5.079m
Overall Width 1.872m
Overall Body Height 1.525m
Min Body Ground Clearance 0.310m
Max Track Width 1.831m
Lock to lock time 4.00s
Kerb to Kerb Turning Radius 5.900m

INDICATIVE SERVICING ARRANGEMENTS
DO NOT IMPEDE REGULAR TRAFFIC MOVEMENTS

P01	17/10/2024	LW	FIRST ISSUE	DG	DG
REV	DATE	BY	DESCRIPTION	CHK	APP

DRAWING STATUS: S3 - FOR REVIEW

Unit 9 The Chase, John Tate Road, Foxholes Business Park, Hertford, SG13 7NN, UK
T+ 44 (0) 1992 526 000, F+ 44 (0) 1992 526 001
wsp.com

CLIENT: COLUMBIA THREADNEEDLE INVESTMENT

ARCHITECT: N/A


SITE/PROJECT: 70122466 - LYONS FARM RETAIL PARK

TITLE: LYONS FARM RETAIL PARK VEHICLE TRACKING - 7.5 T BOX TRUCK

SCALE @ A1: 1:250	CHECKED: DG	APPROVED: DG
PROJECT NO: 70122466	DESIGNED: LW	DRAWN: LW
DATE: October 24		REV: P01
2466-ATR-0103		
© WSP UK Ltd		

File path: \\uk.wsp.co.uk\CENTRAL DATA\PROJECTS\70122466 - LYONS FARM RETAIL PARK\REPORT - RETAIL\03 WPT\TRANSPORT PLANNING\CAULYONS FARM ATR.DWG, printed on 17 October 2024 12:25:33, by What, Luke

UNTIL TECHNICAL APPROVAL HAS BEEN OBTAINED FROM THE RELEVANT LOCAL AUTHORITIES OR STATUTORY BODIES, IT SHOULD BE UNDERSTOOD THAT ALL DRAWINGS ARE ISSUED AS PRELIMINARY AND NOT FOR CONSTRUCTION. SHOULD THE CONTRACTOR AND / OR EMPLOYER COMMENCE WORK PRIOR TO APPROVAL BEING GIVEN, IT IS ENTIRELY AT THEIR OWN RISK

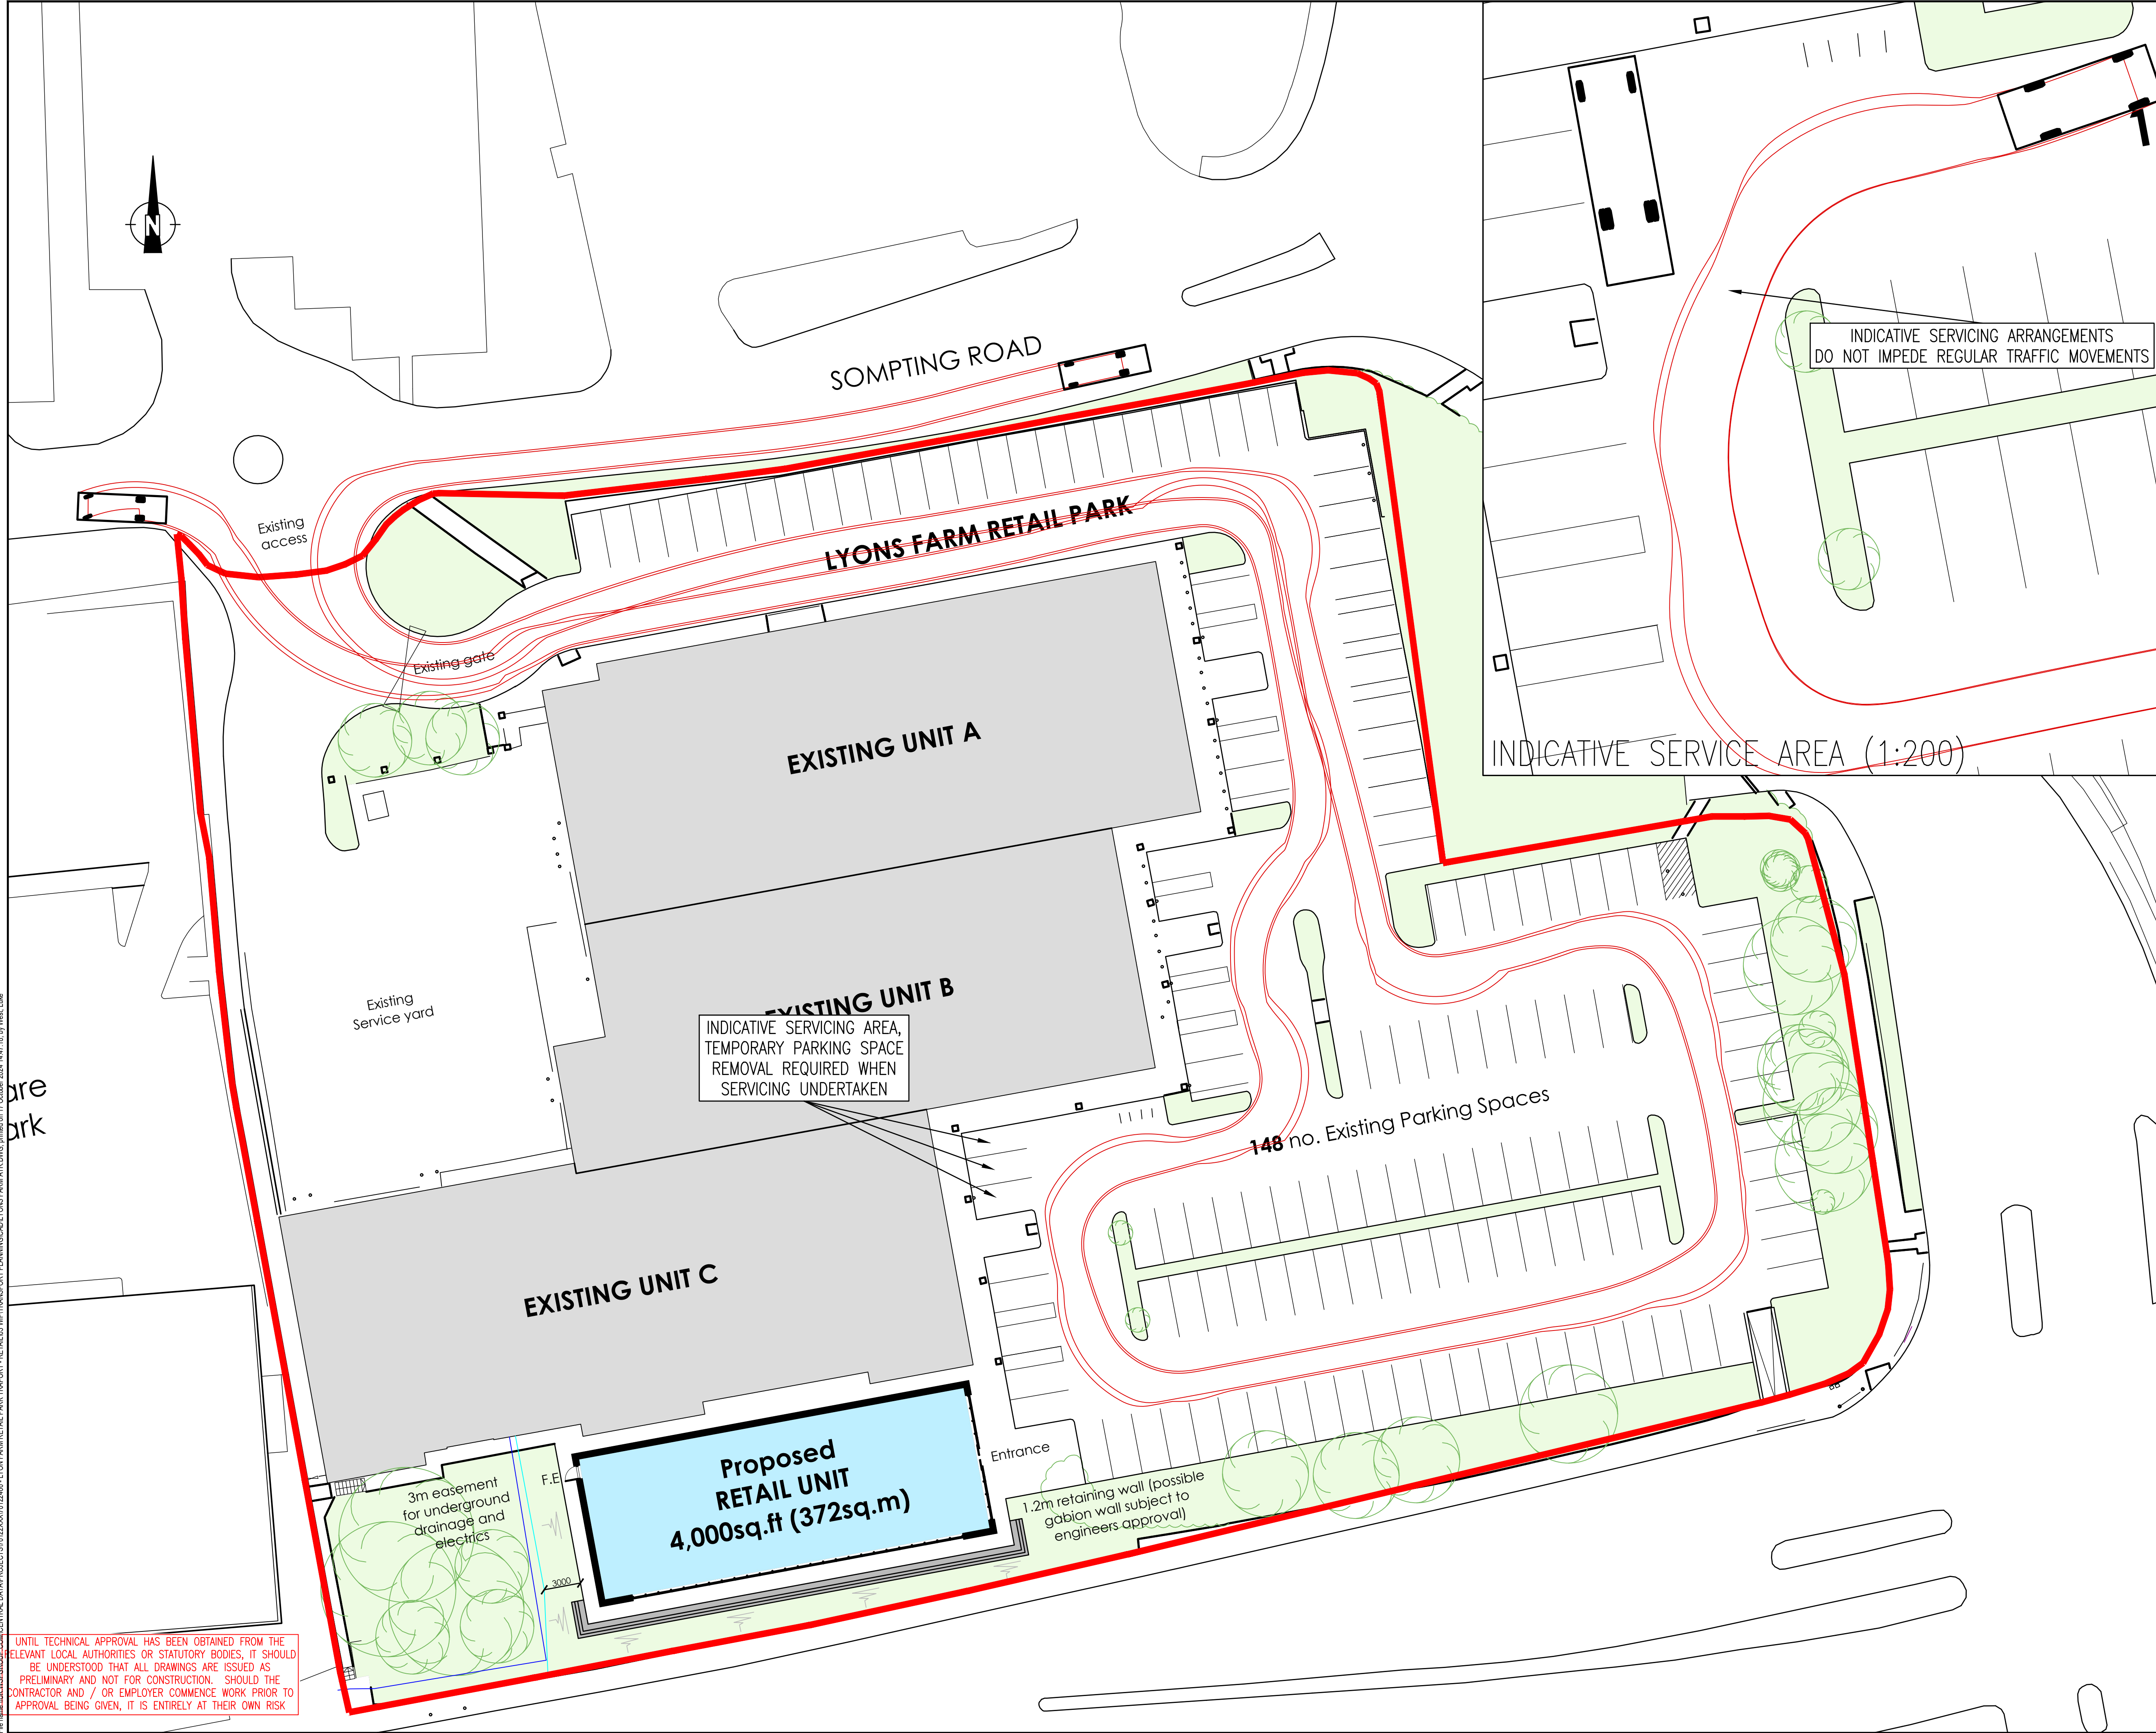

DO NOT SCALE

7.5t Panel Van
Overall Length 7.210m
Overall Width 2.192m
Overall Body Height 2.544m
Min Body Ground Clearance 0.316m
Track Width 1.865m
Lock to lock time 4.90s
Kerb to Kerb Turning Radius 7.400m

Large Car (2006)
Overall Length 5.079m
Overall Width 1.872m
Overall Body Height 1.525m
Min Body Ground Clearance 0.310m
Max Track Width 1.831m
Lock to lock time 4.90s
Kerb to Kerb Turning Radius 5.900m

INDICATIVE SERVICING ARRANGEMENTS
DO NOT IMPEDE REGULAR TRAFFIC MOVEMENTS

File path: \\uk.wsp.co.uk\central\data\projects\70122466 - LYONS FARM RETAIL PARK TRAFFIC - RETAIL 03 IMPROVED PARKING PLAN\03 LYONS FARM RETAIL PARK TRAFFIC - RETAIL 03 IMPROVED PARKING PLAN.DWG, printed on 17 October 2024 14:47:18, by Wael, Lulu

UNTIL TECHNICAL APPROVAL HAS BEEN OBTAINED FROM THE RELEVANT LOCAL AUTHORITIES OR STATUTORY BODIES, IT SHOULD BE UNDERSTOOD THAT ALL DRAWINGS ARE ISSUED AS PRELIMINARY AND NOT FOR CONSTRUCTION. SHOULD THE CONTRACTOR AND / OR EMPLOYER COMMENCE WORK PRIOR TO APPROVAL BEING GIVEN, IT IS ENTIRELY AT THEIR OWN RISK

P01	17/10/2024	LW	FIRST ISSUE	DG	DG
REV	DATE	BY	DESCRIPTION	CHK	APP
DRAWING STATUS: S3 - FOR REVIEW					
Unit 9 The Chase, John Tate Road, Foxholes Business Park, Hertford, SG13 7NN, UK T+ 44 (0) 1992 526 000, F+ 44 (0) 1992 526 001 wsp.com					
CLIENT: COLUMBIA THREADNEEDLE INVESTMENT					
ARCHITECT: N/A					
SITE/PROJECT: 70122466 - LYONS FARM RETAIL PARK					
TITLE: LYONS FARM RETAIL PARK VEHICLE TRACKING - SPRINTER VAN / 7.5T PANEL VAN					
SCALE @ A1: 1:250		CHECKED: DG		APPROVED: DG	
PROJECT NO: 70122466		DESIGNED: LW	DRAWN: LW	DATE: October 24	
DRAWING NO: 2466-ATR-0104					REV: P01
© WSP UK Ltd					