


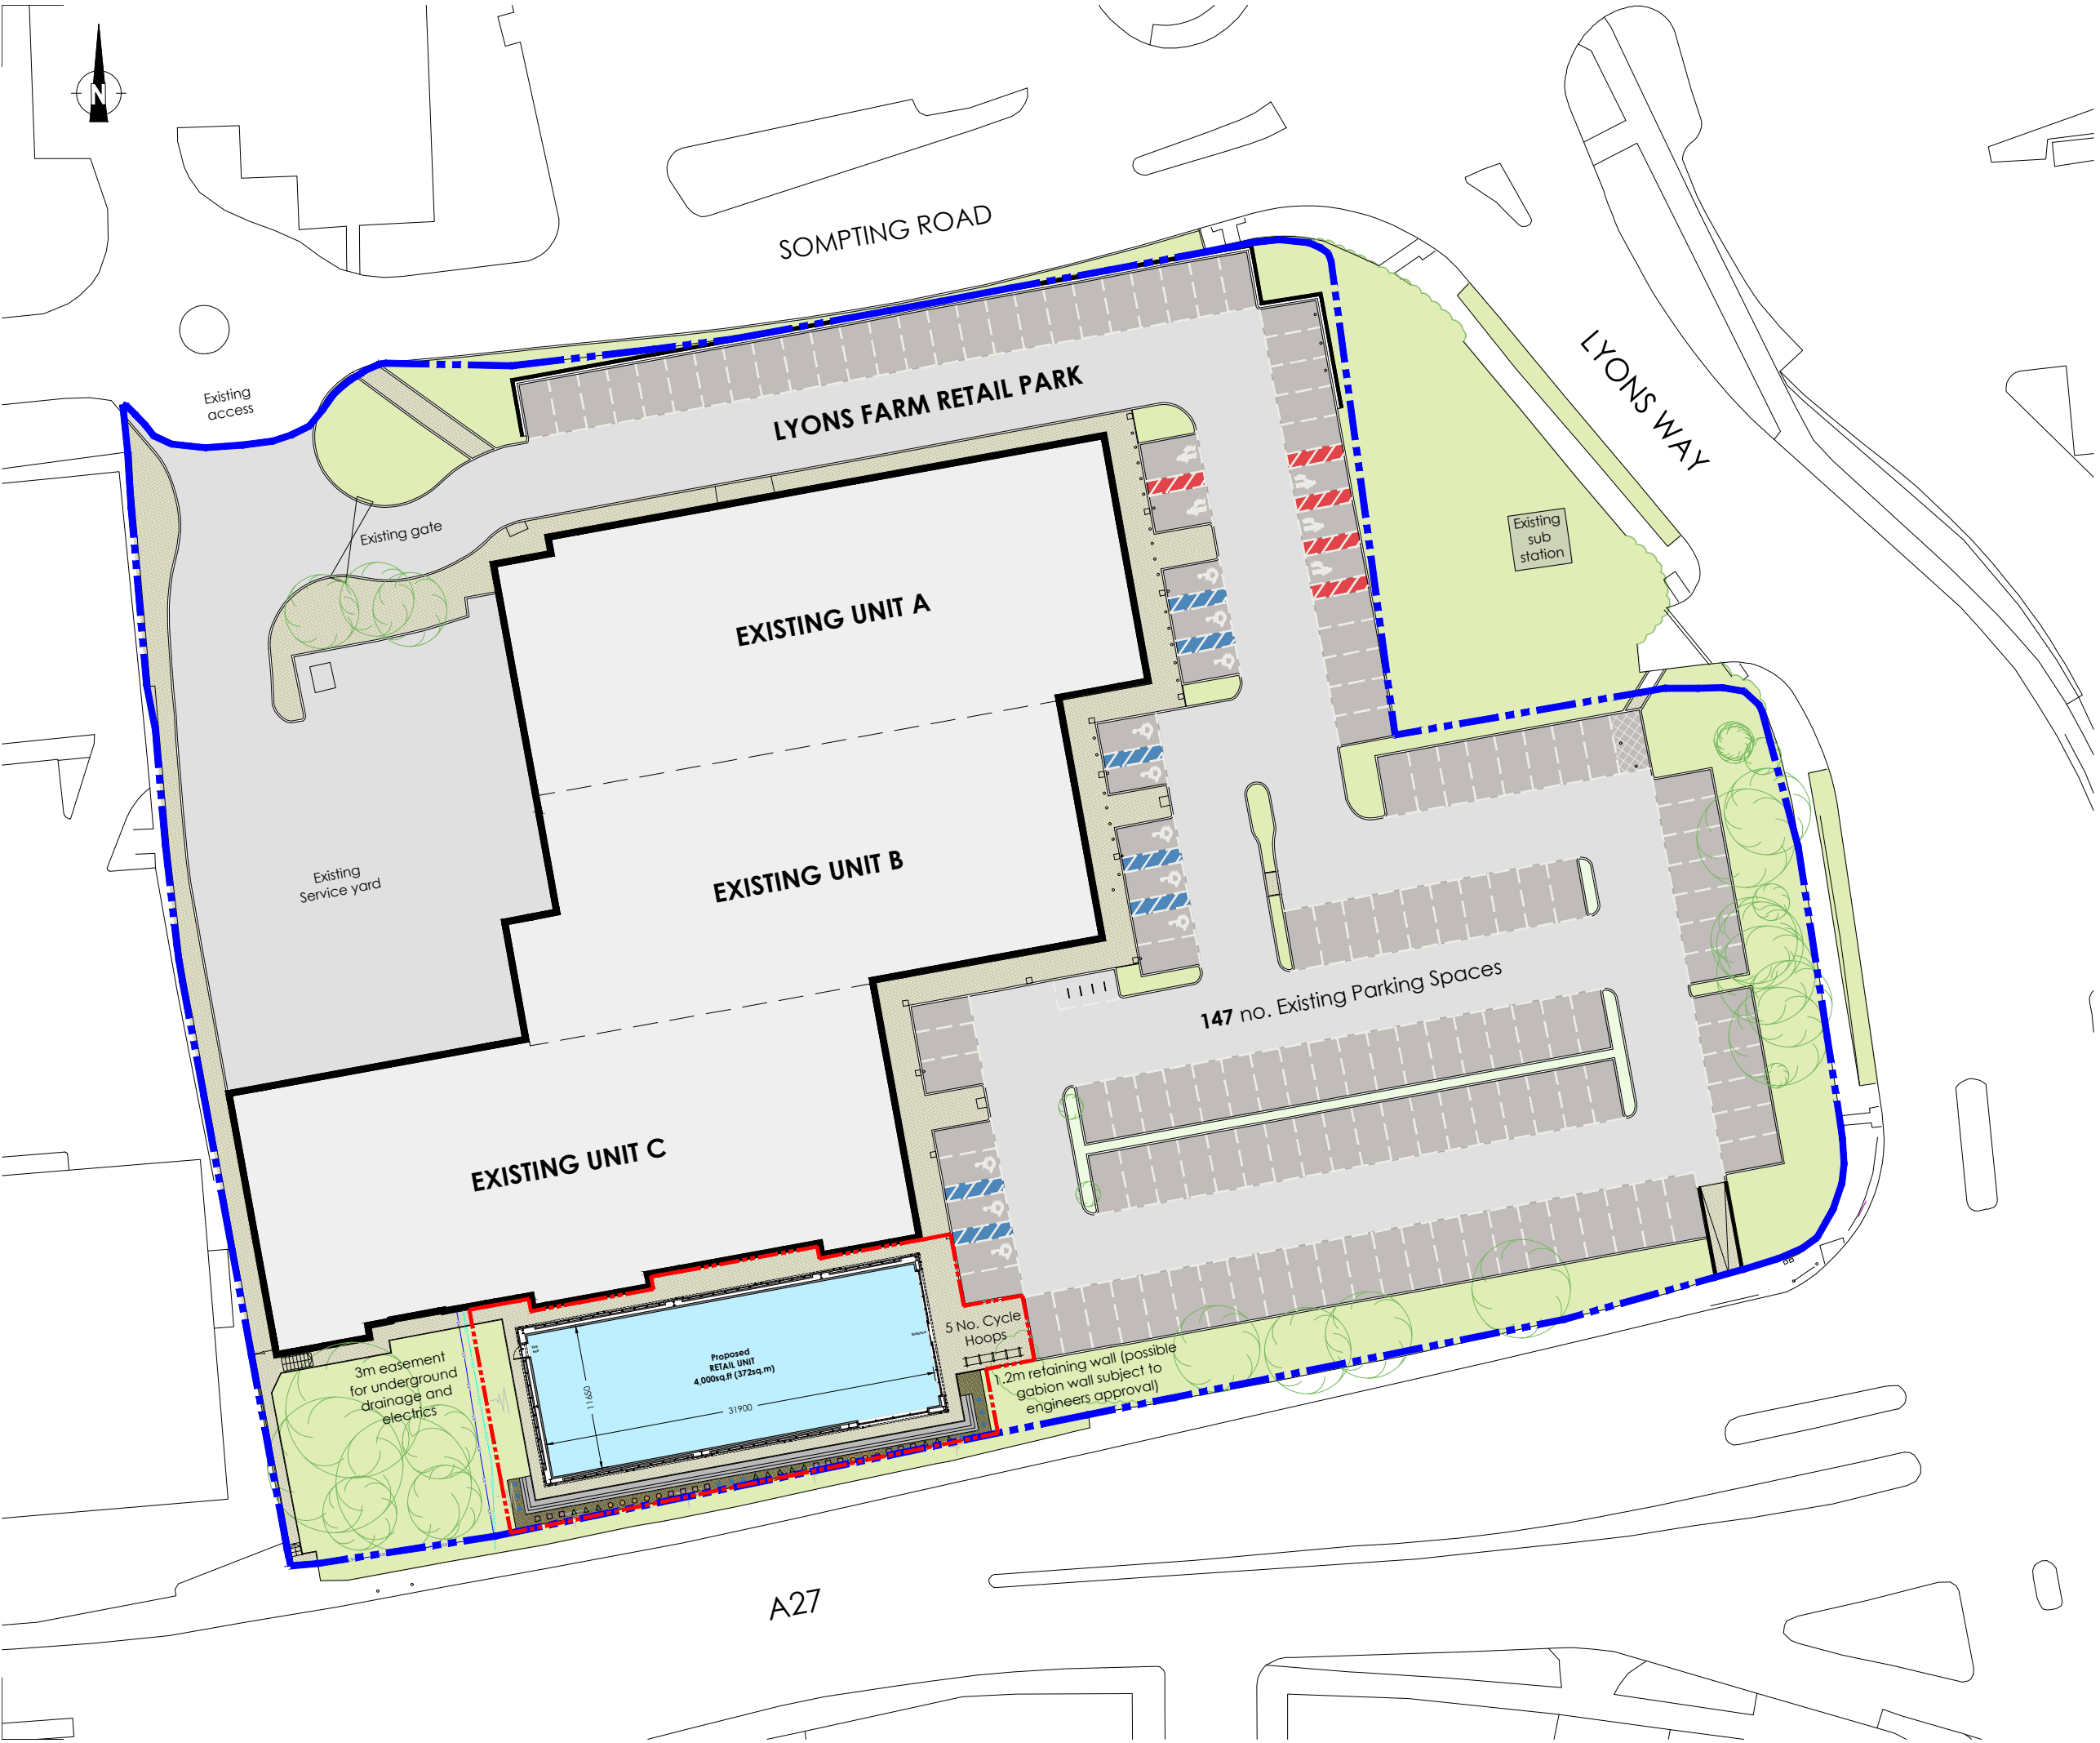

The Harris Group Ltd does not accept liability for any deviation to our drawings or specification. This Drawing is copyright and may not be reproduced in whole or part without written authority. Do not scale off this drawing.

Rev	Date	Description	Drawn	Chk'd
A	07.07.25	Site/ Estate Boundary Amended	BGL	JDB
B	17.07.25	Cycle parking increased	BGL	JDB
C	23.07.25	Landscaping amended	BGL	JDB


KEY:

Estate Boundary

2.61 Acres (1.06 Hectare)

Site Boundary

0.18 Acres (0.07 Hectare)

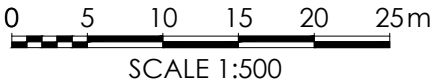

THE HARRIS PARTNERSHIP

Wakefield Manchester Milton Keynes Reading London Harrogate

Architecture
Masterplanning
Interior Design

www.harrispartnership.com

Client

Sackville UK Property Select

Project Title

Proposed Development

Lyons Farm Retail Park
Worthing
BN14 9LA

Drawing Title						
Proposed Site Layout						
Drawn	Checked	Scale @A3	BIM Status		Date	
BGL	JDB	1:500	NA		05.25	
Drawing Status			Rev.	THP Project No		
Planning			C	16755-1		
Project No.	Originator	Volume	Level	Type	Role	Number
16755-1	THPW	00	XX	DR	A	1001