





PROPOSED PLANS AND ELEVATIONS

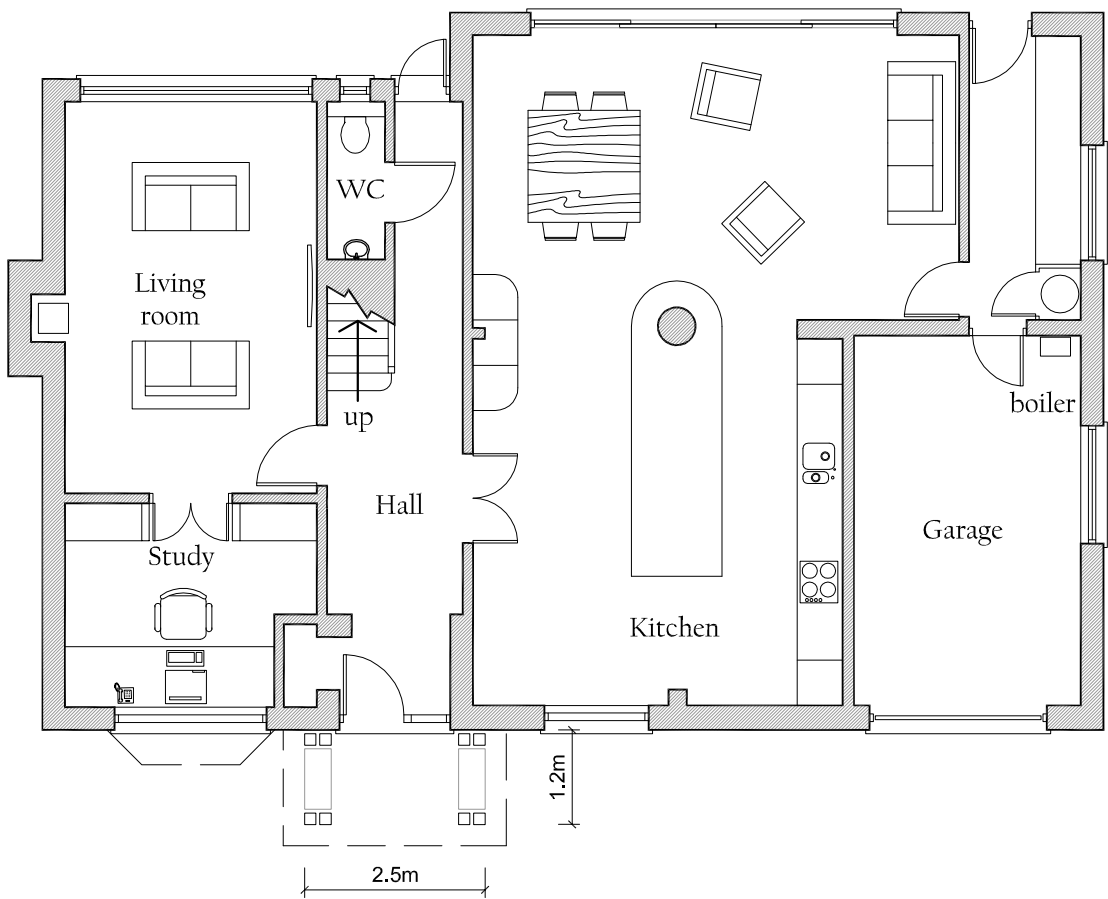


GROUND FLOOR PLAN 1:100

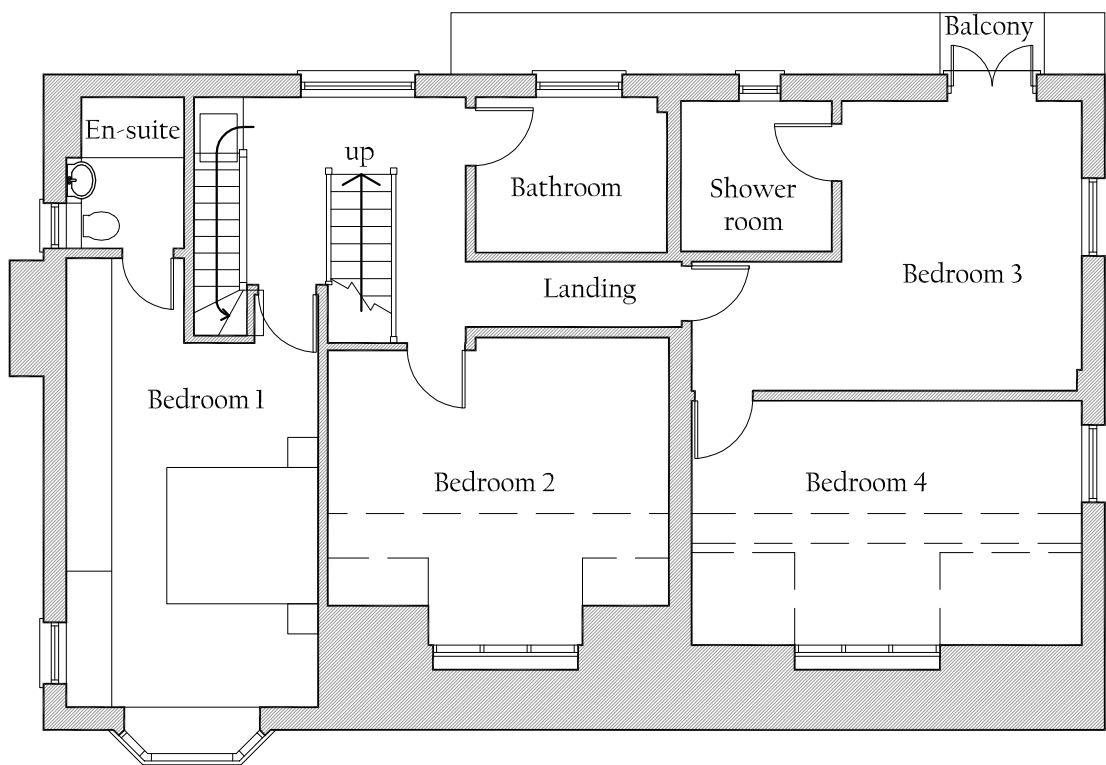


FIRST FLOOR PLAN 1:100

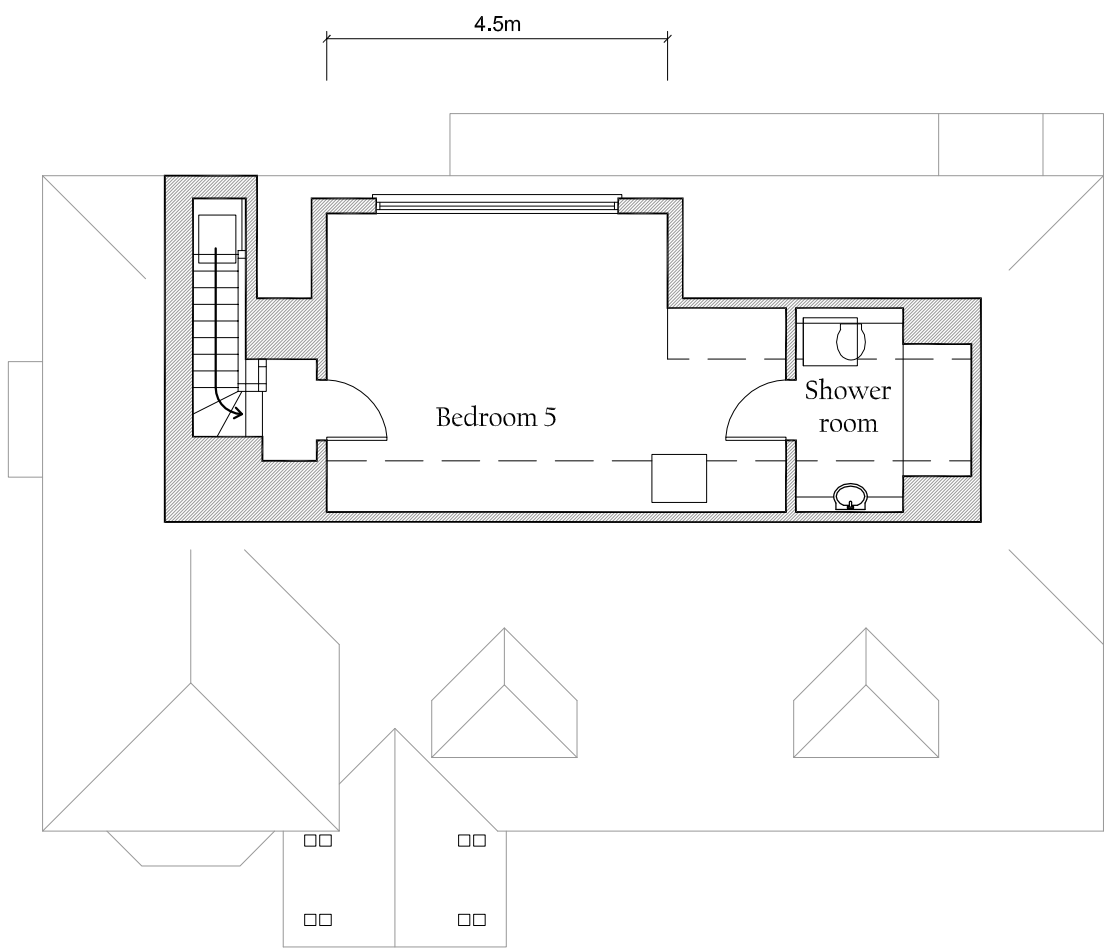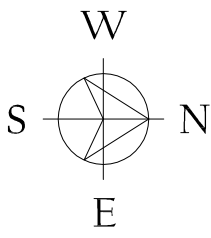


2ND FLOOR PLAN 1:100

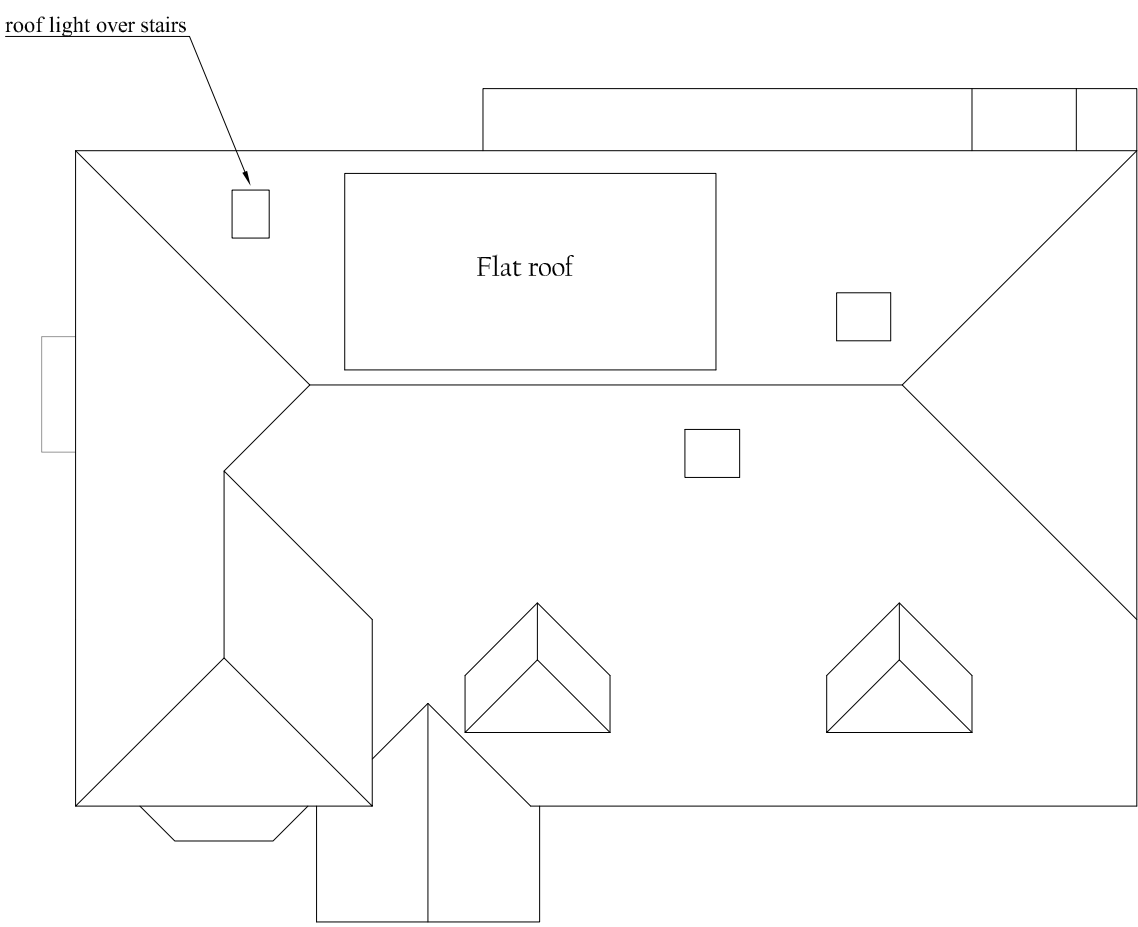

ROOF PLAN 1:100

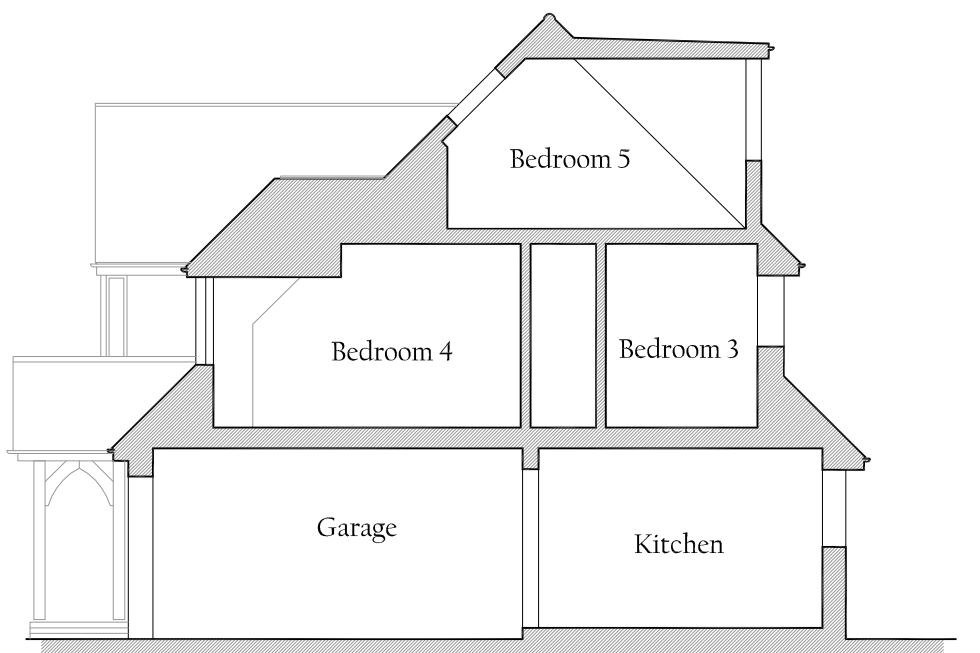


SECTION 1:100

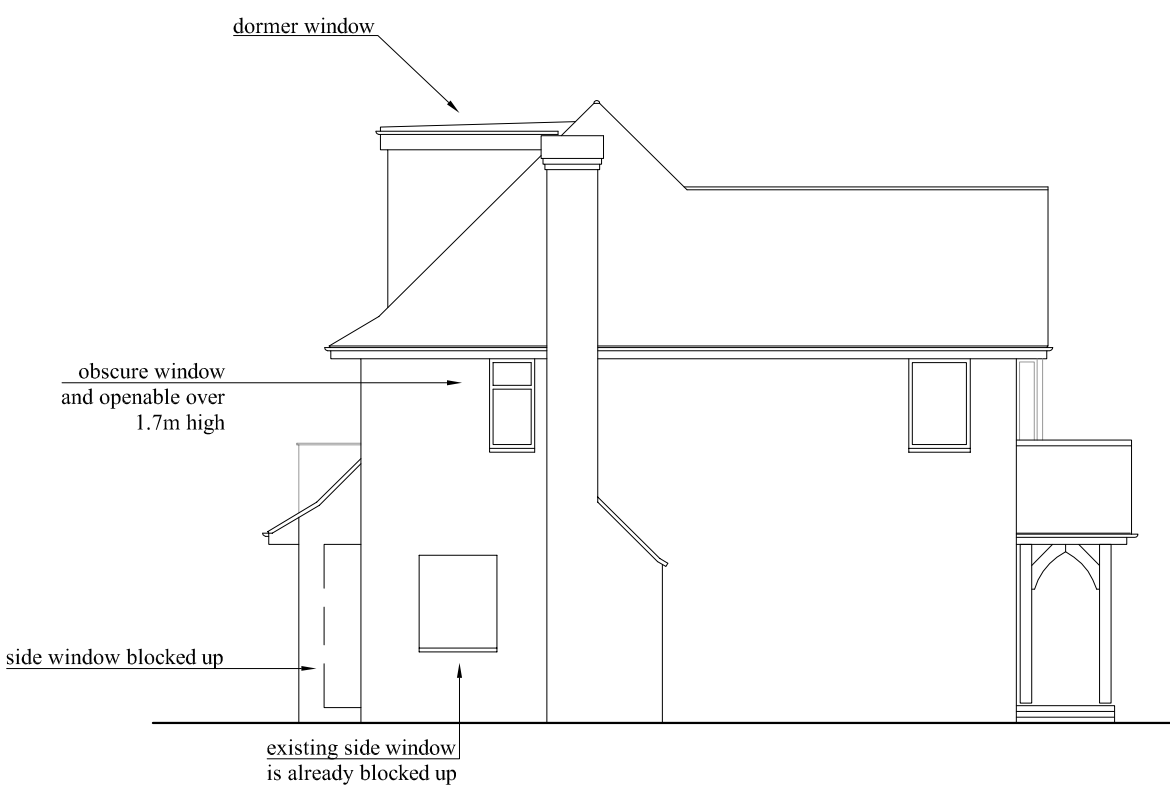

SIDE ELEVATION 1:100



FRONT ELEVATION 1:100

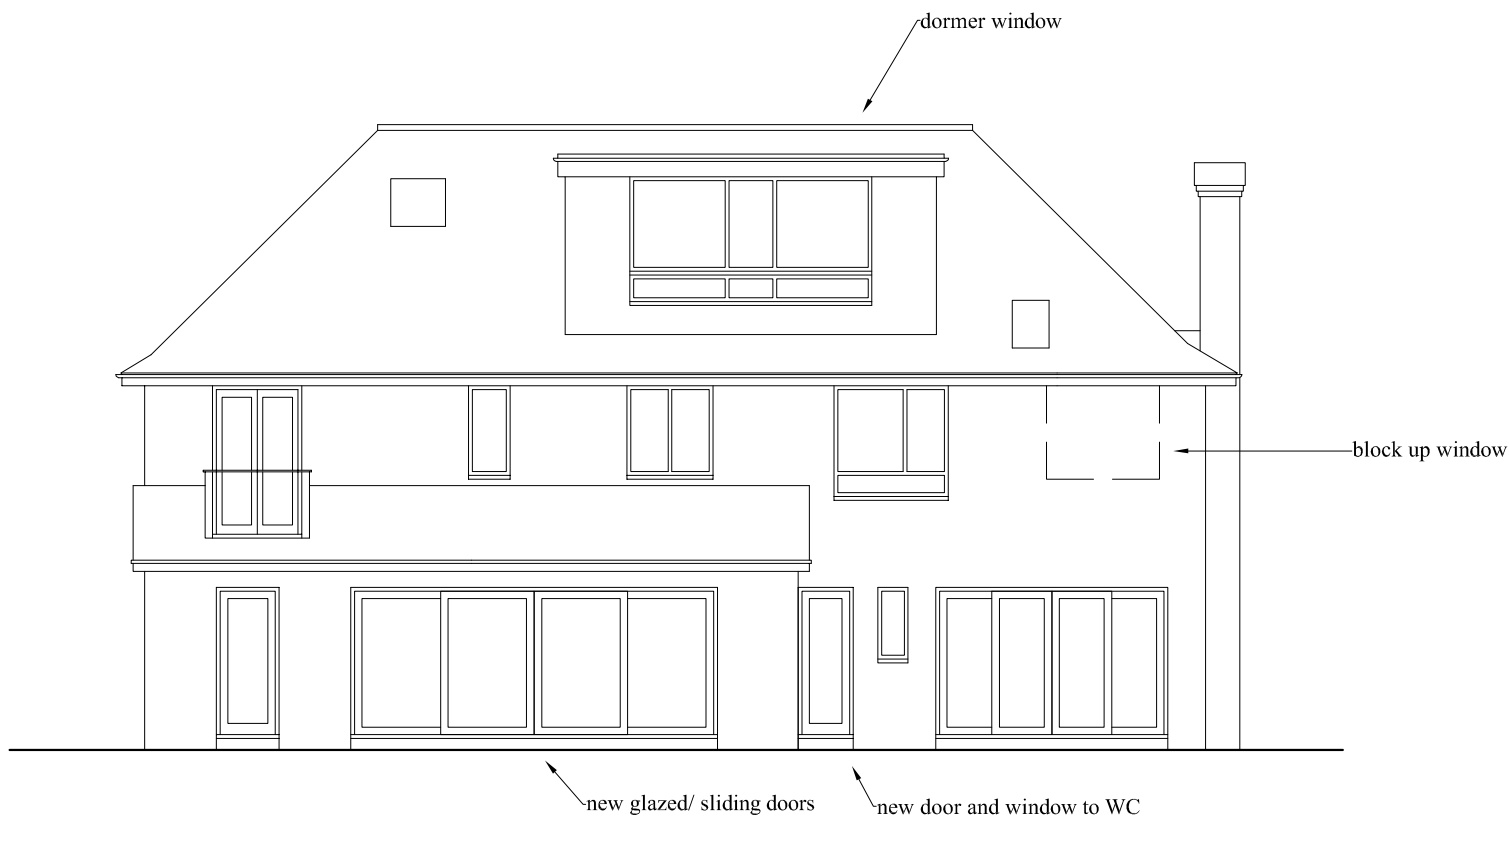

REAR ELEVATION 1:100



SIDE ELEVATION 1:100

JAMES BRECKELL : ARCHITECT : ARB : RIBA

89 Old Fort Road, Shoreham by Sea, BN43 5HA, Tel 07733 268 297, Email: james@breckell.co.uk