




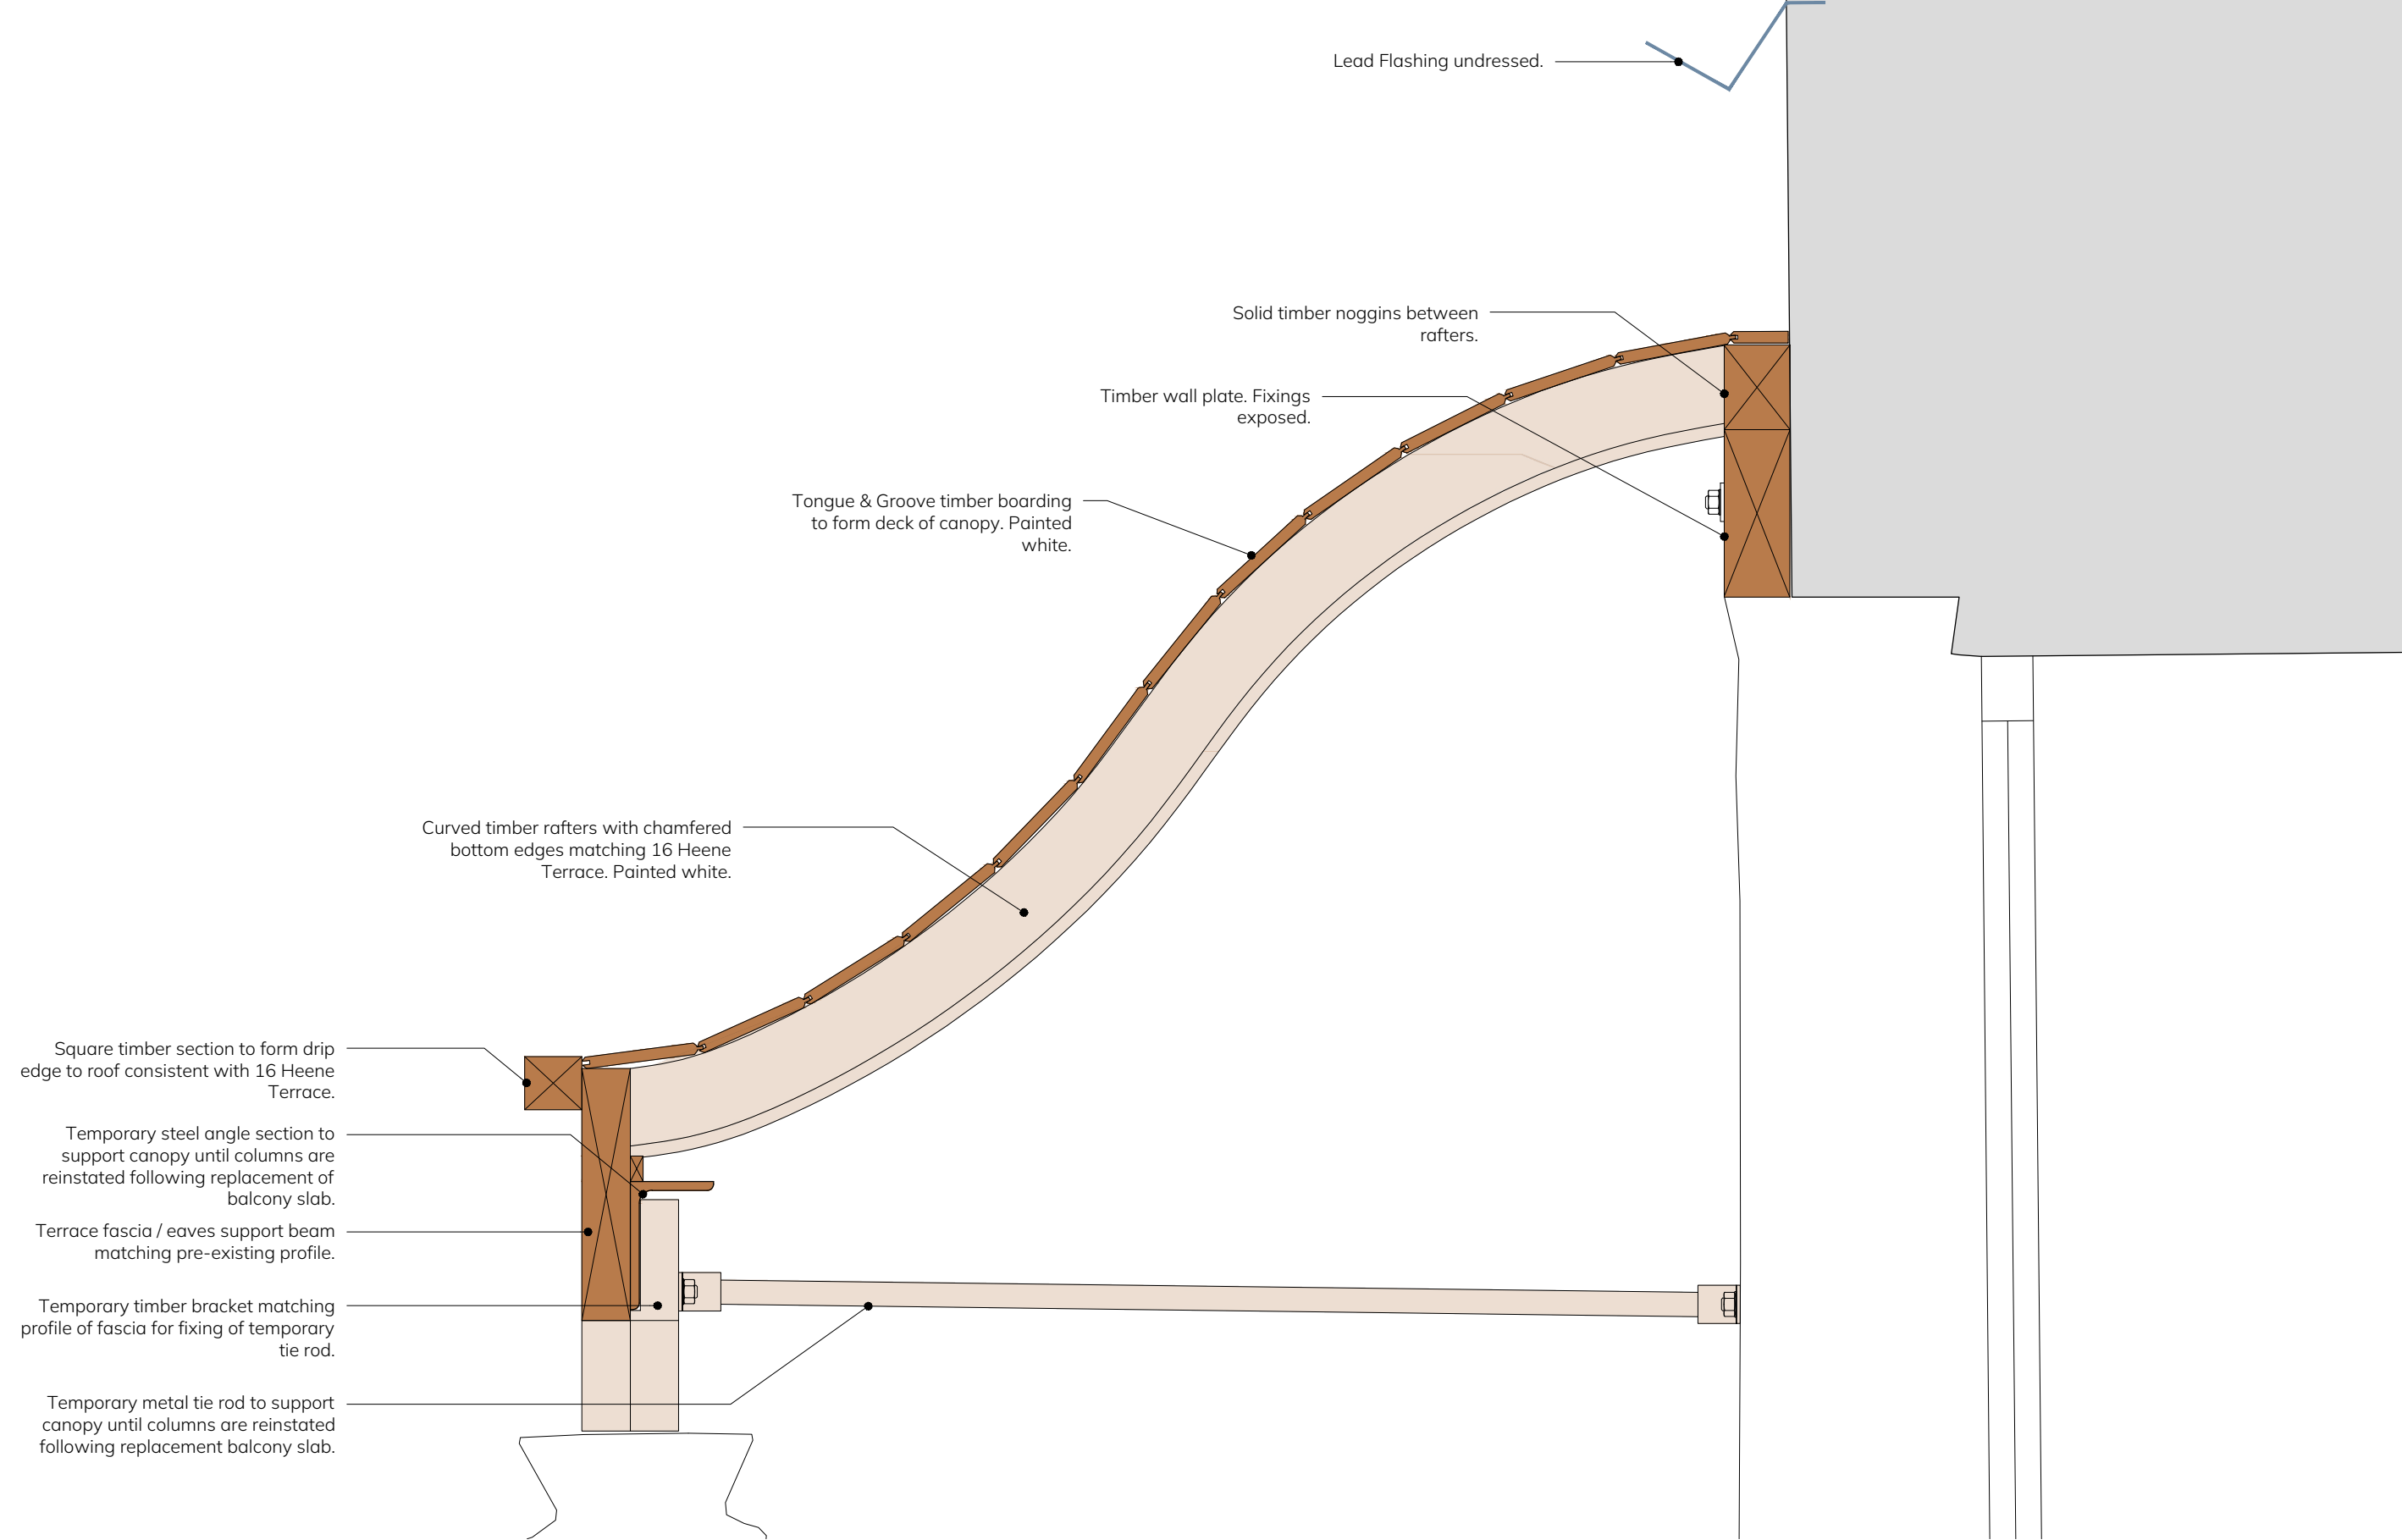

01-As Existing 1:5
Balcony Canopy Detail Section

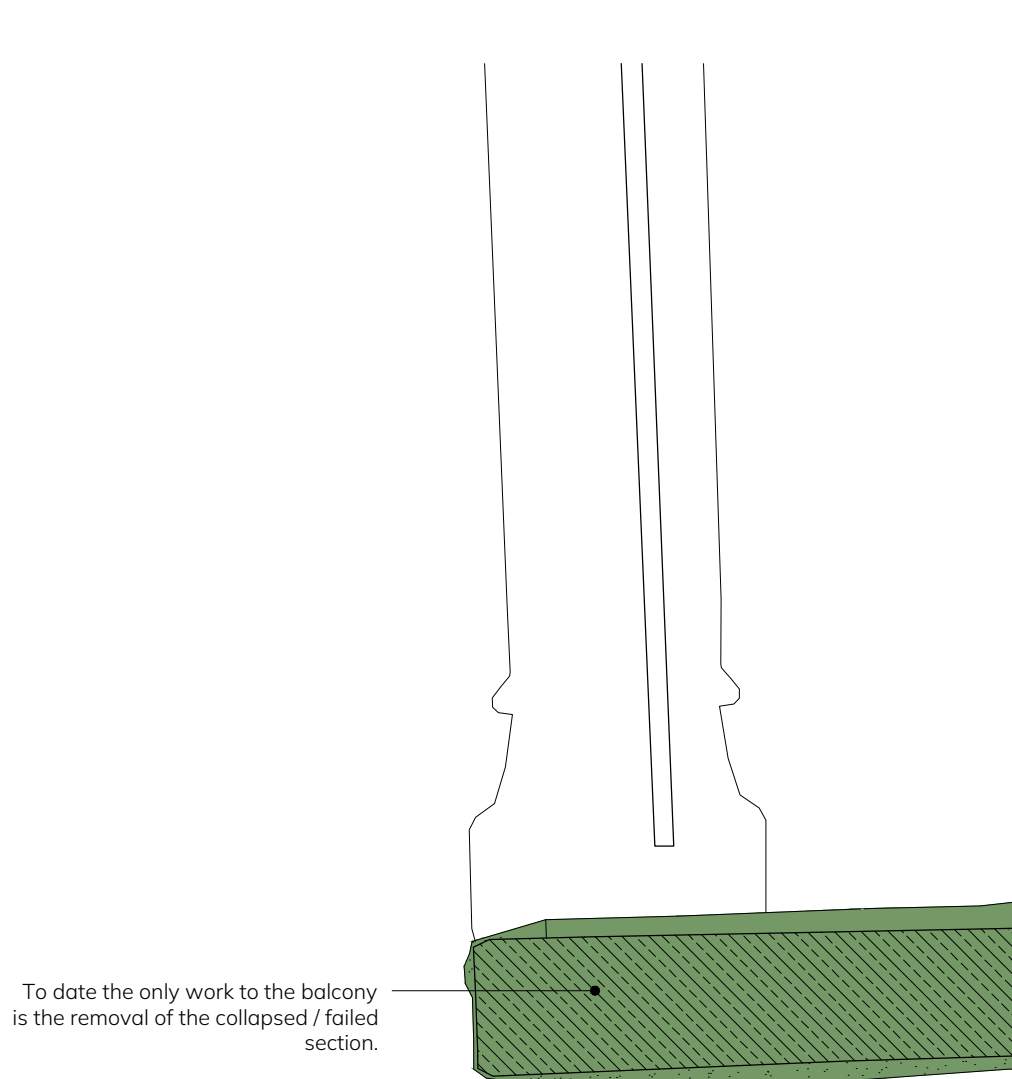

02-As Existing 1:5
Balcony Slab Edge Detail Section

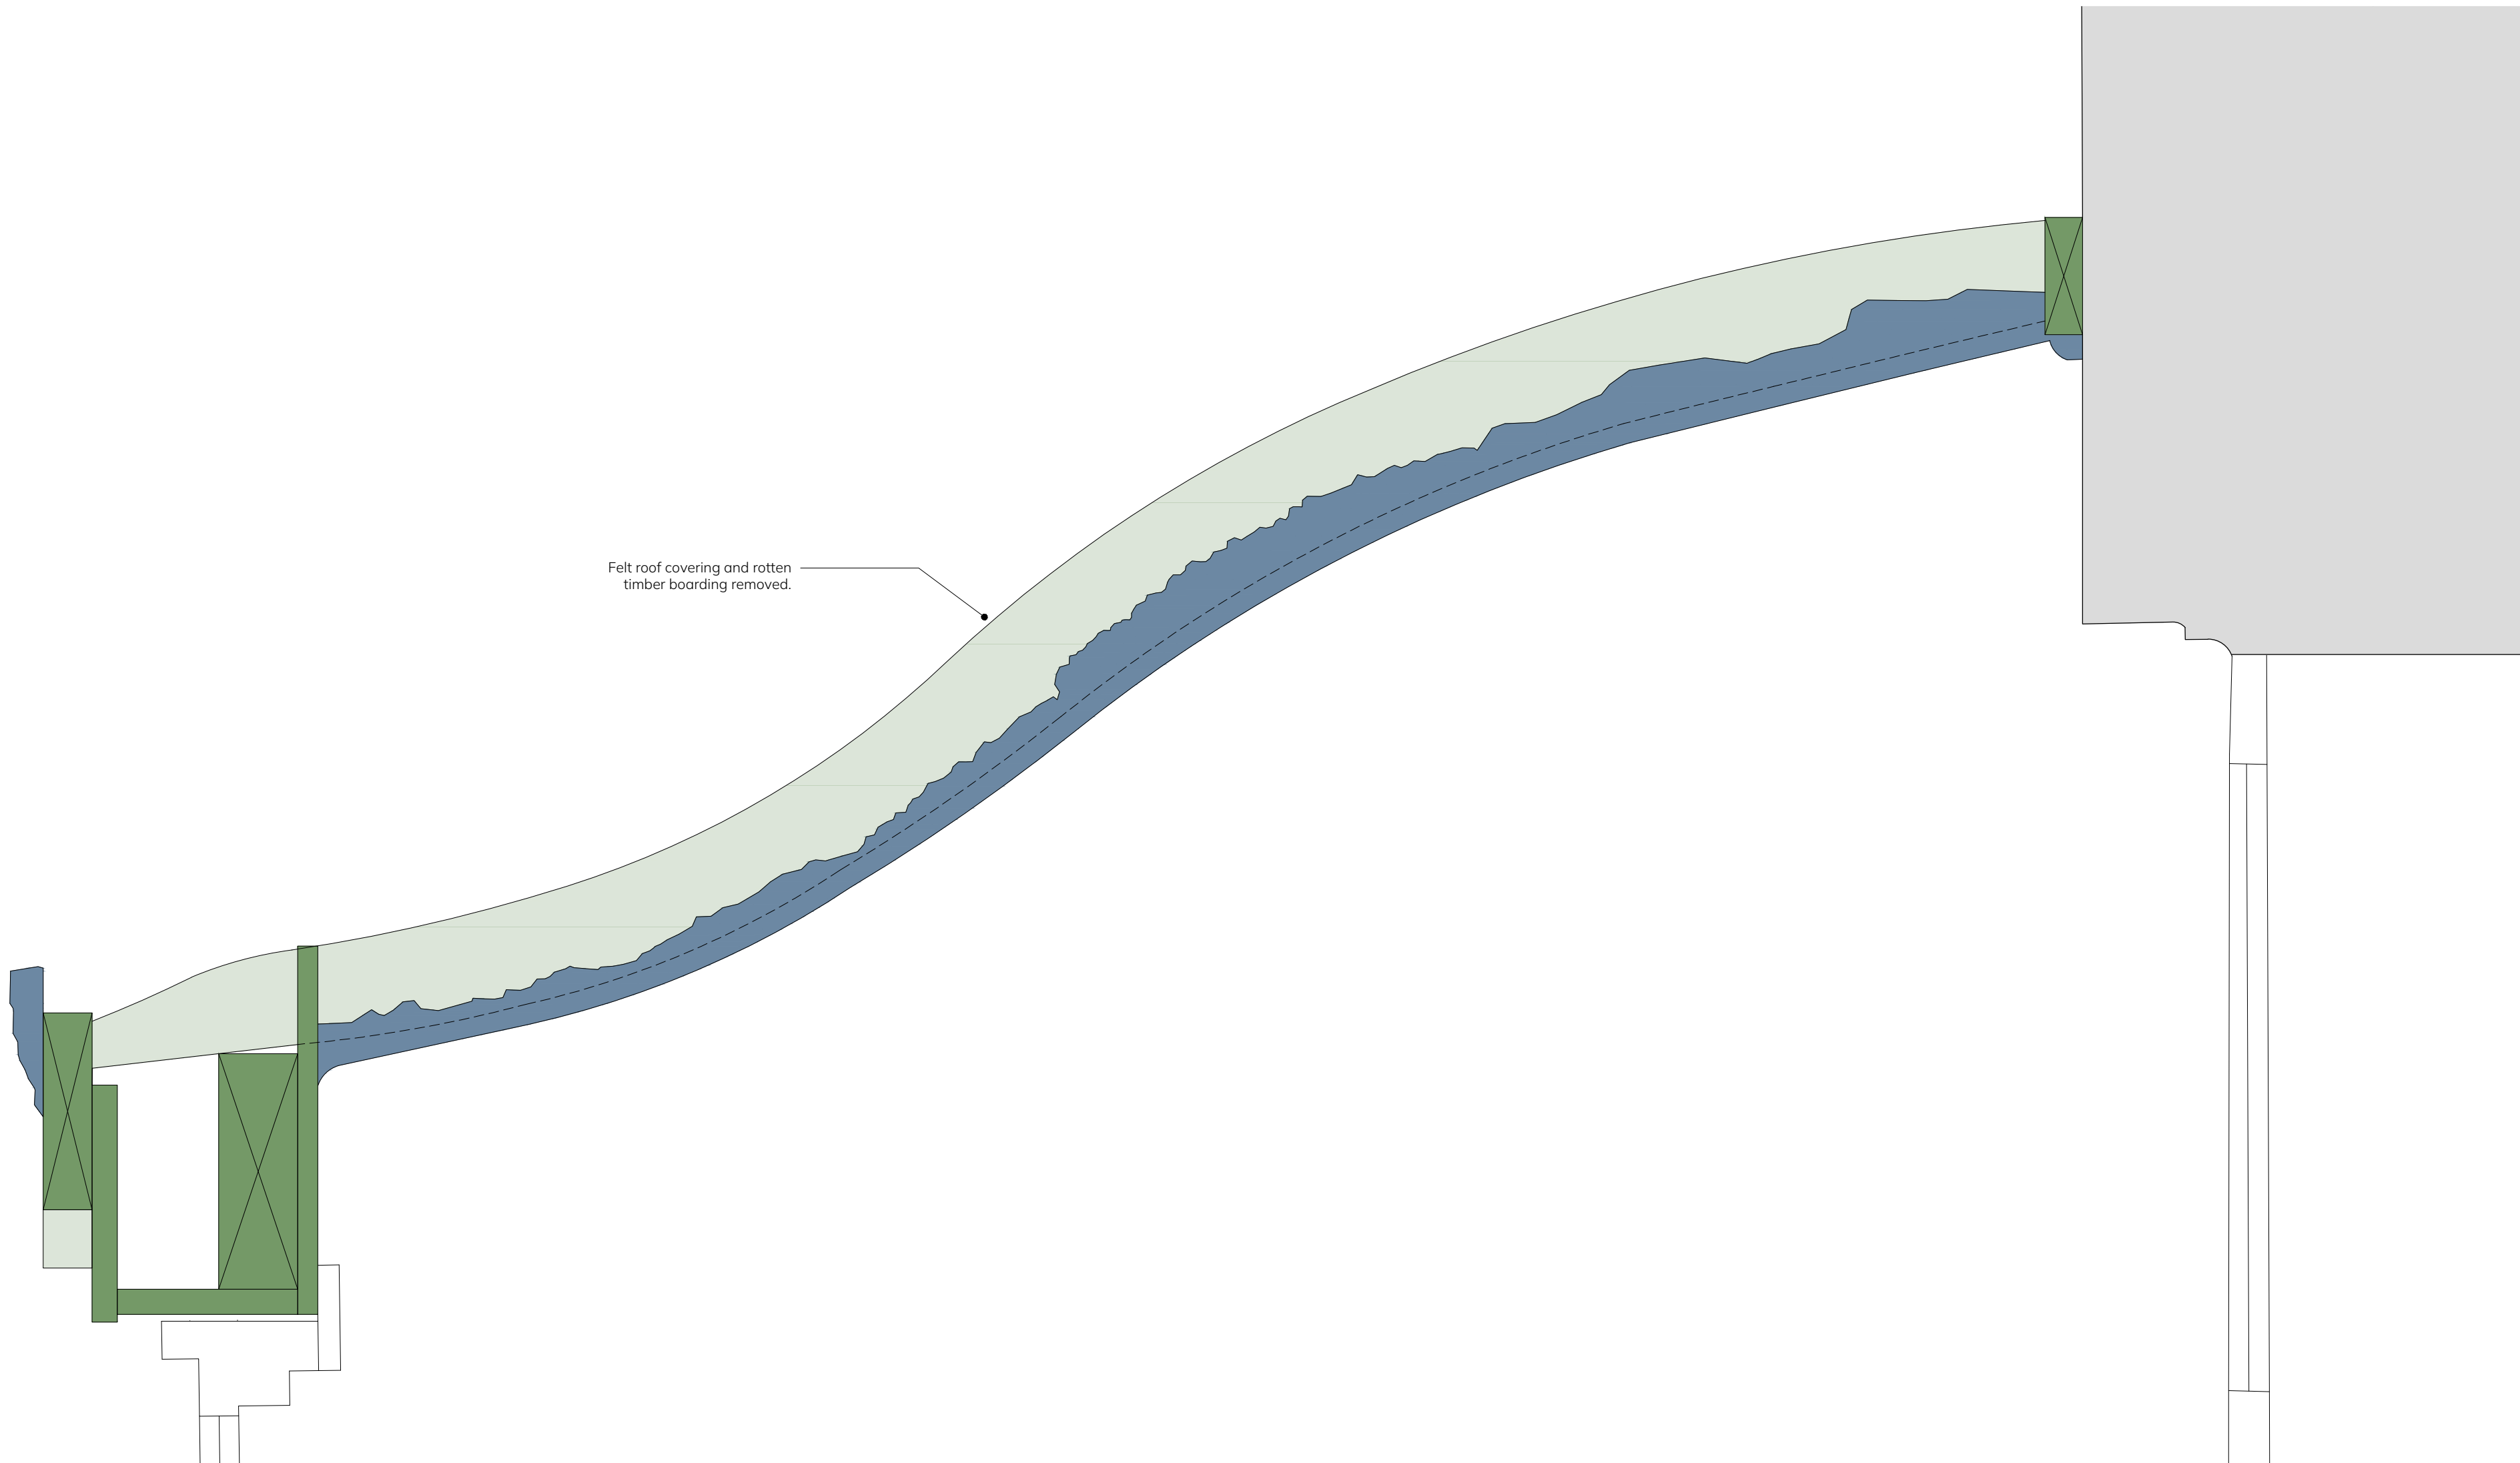

03-As Existing 1:5
Sun Room Roof Detail Section

General Notes:

Meynell Gunton is a trading name of JDRM Architectural Design LLP.

© This drawing is the property of JDRM Architectural Design LLP and protected by the Copyright, Designs and Patents Act, 1988.

Do not scale from drawings, use listed dimensions only, request additional dimensions from Meynell Gunton if required.

All dimensions and conditions are to be verified on site prior to commencing any work or ordering materials.

Units (Unless noted otherwise):

- Dimensions: Millimetres
- Levels: Metres
- Areas: Metres (all areas are approximate)

Report any discrepancies to Meynell Gunton in writing.

Project Notes:

0 0.25 0.5

Scale in metres (1:5)

- Pre-existing historic fabric / fabric of heritage significance
- Pre-existing modern or altered fabric of limited heritage significance
- Existing fabric added during the current works
- Proposed new fabric / proposed repair works not yet carried out

Revision History:			
Date	Rev	Notes	Appr
10/09/26	-	First Issue	GG
16/09/26	A	Updates as per client comments.	GG

Meynell + Gunton

8 Beaconsfield Studios
25 Ditchling Rise
Brighton, BN1 4QL

01273 673 673
meynellgunton.com
hello@meynellgunton.com

Project:
17 Heene Terrace, Worthing

Client:
Howard Block Management

Drawing Title:
Existing Detail Sections
(Current Condition)

Project No:
2273

Drawing No:
(40)000

Revision:
A

Drawing Status:
Planning

Scale:
1:5 @ A1

Approved By:
GG