

Existing Sectional (South East) Site Elevation 1:100

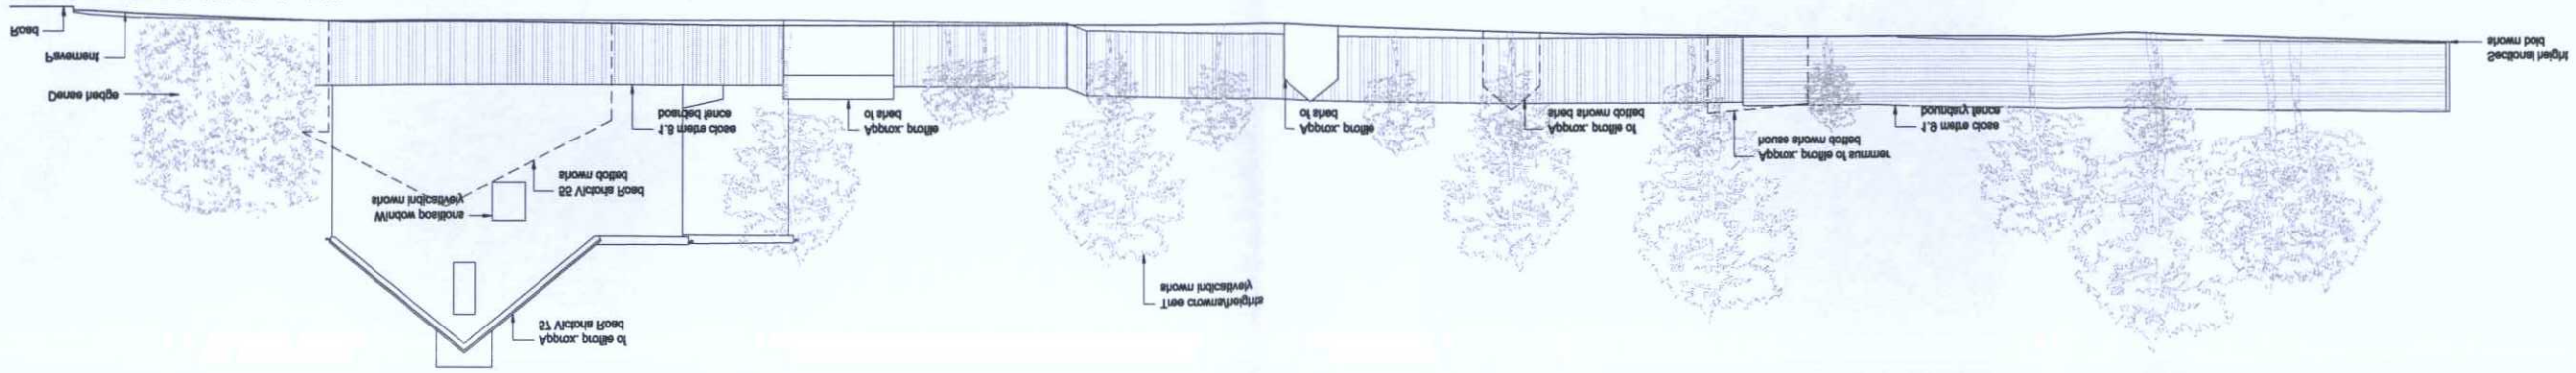


Existing (South East) Street Scene 1:100

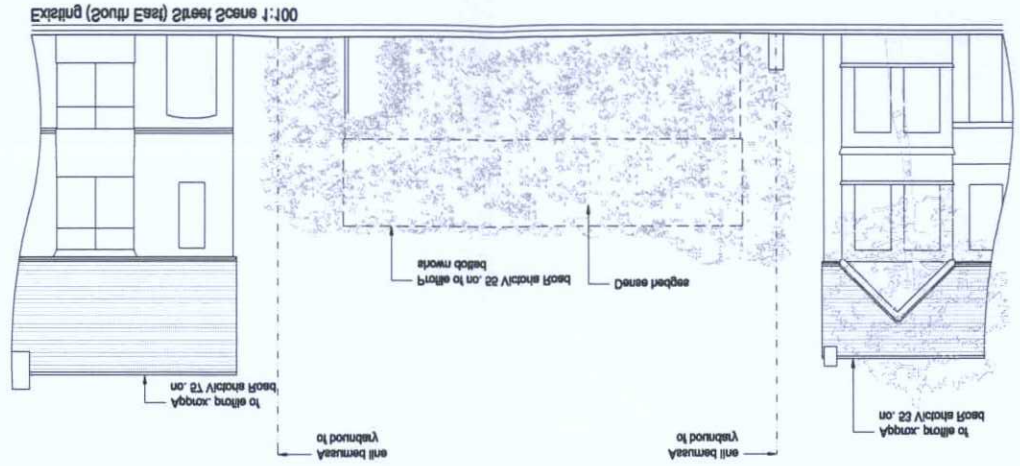



| | |
|---|---|
| | www.pbmarch.co.uk<br>info@pbmarch.co.uk |

1:100 0 1 2 3 4 5 6 7 8 9 10m

Do not scale from this drawing. All dimensions to be checked on site before commencement of any work or shop drawings. Copyright PBM 2012

Existing (South East) Street Scene 1:100

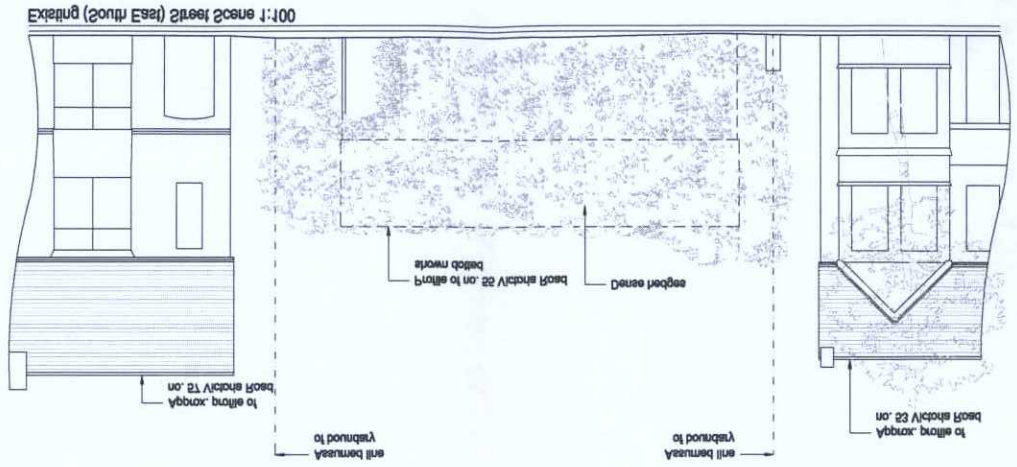

**Key:**

RPA for CAT B Tree*

RPA for CAT C Tree*

RPA for CAT U Tree*


Tree canopy

*** Tree categorised in accordance with BS 5837:2012 'Trees in relation to design, demolition and construction - Recommendations'.**

Appendix 2, (Tree Survey Schedule) contained within the arboricultural report ref. no. PJC/3564I/15 contains further information for each tree.

**This drawing should be viewed in colour.**

**Tree numbers suffixed with PA indicate the tree position is approximate.**

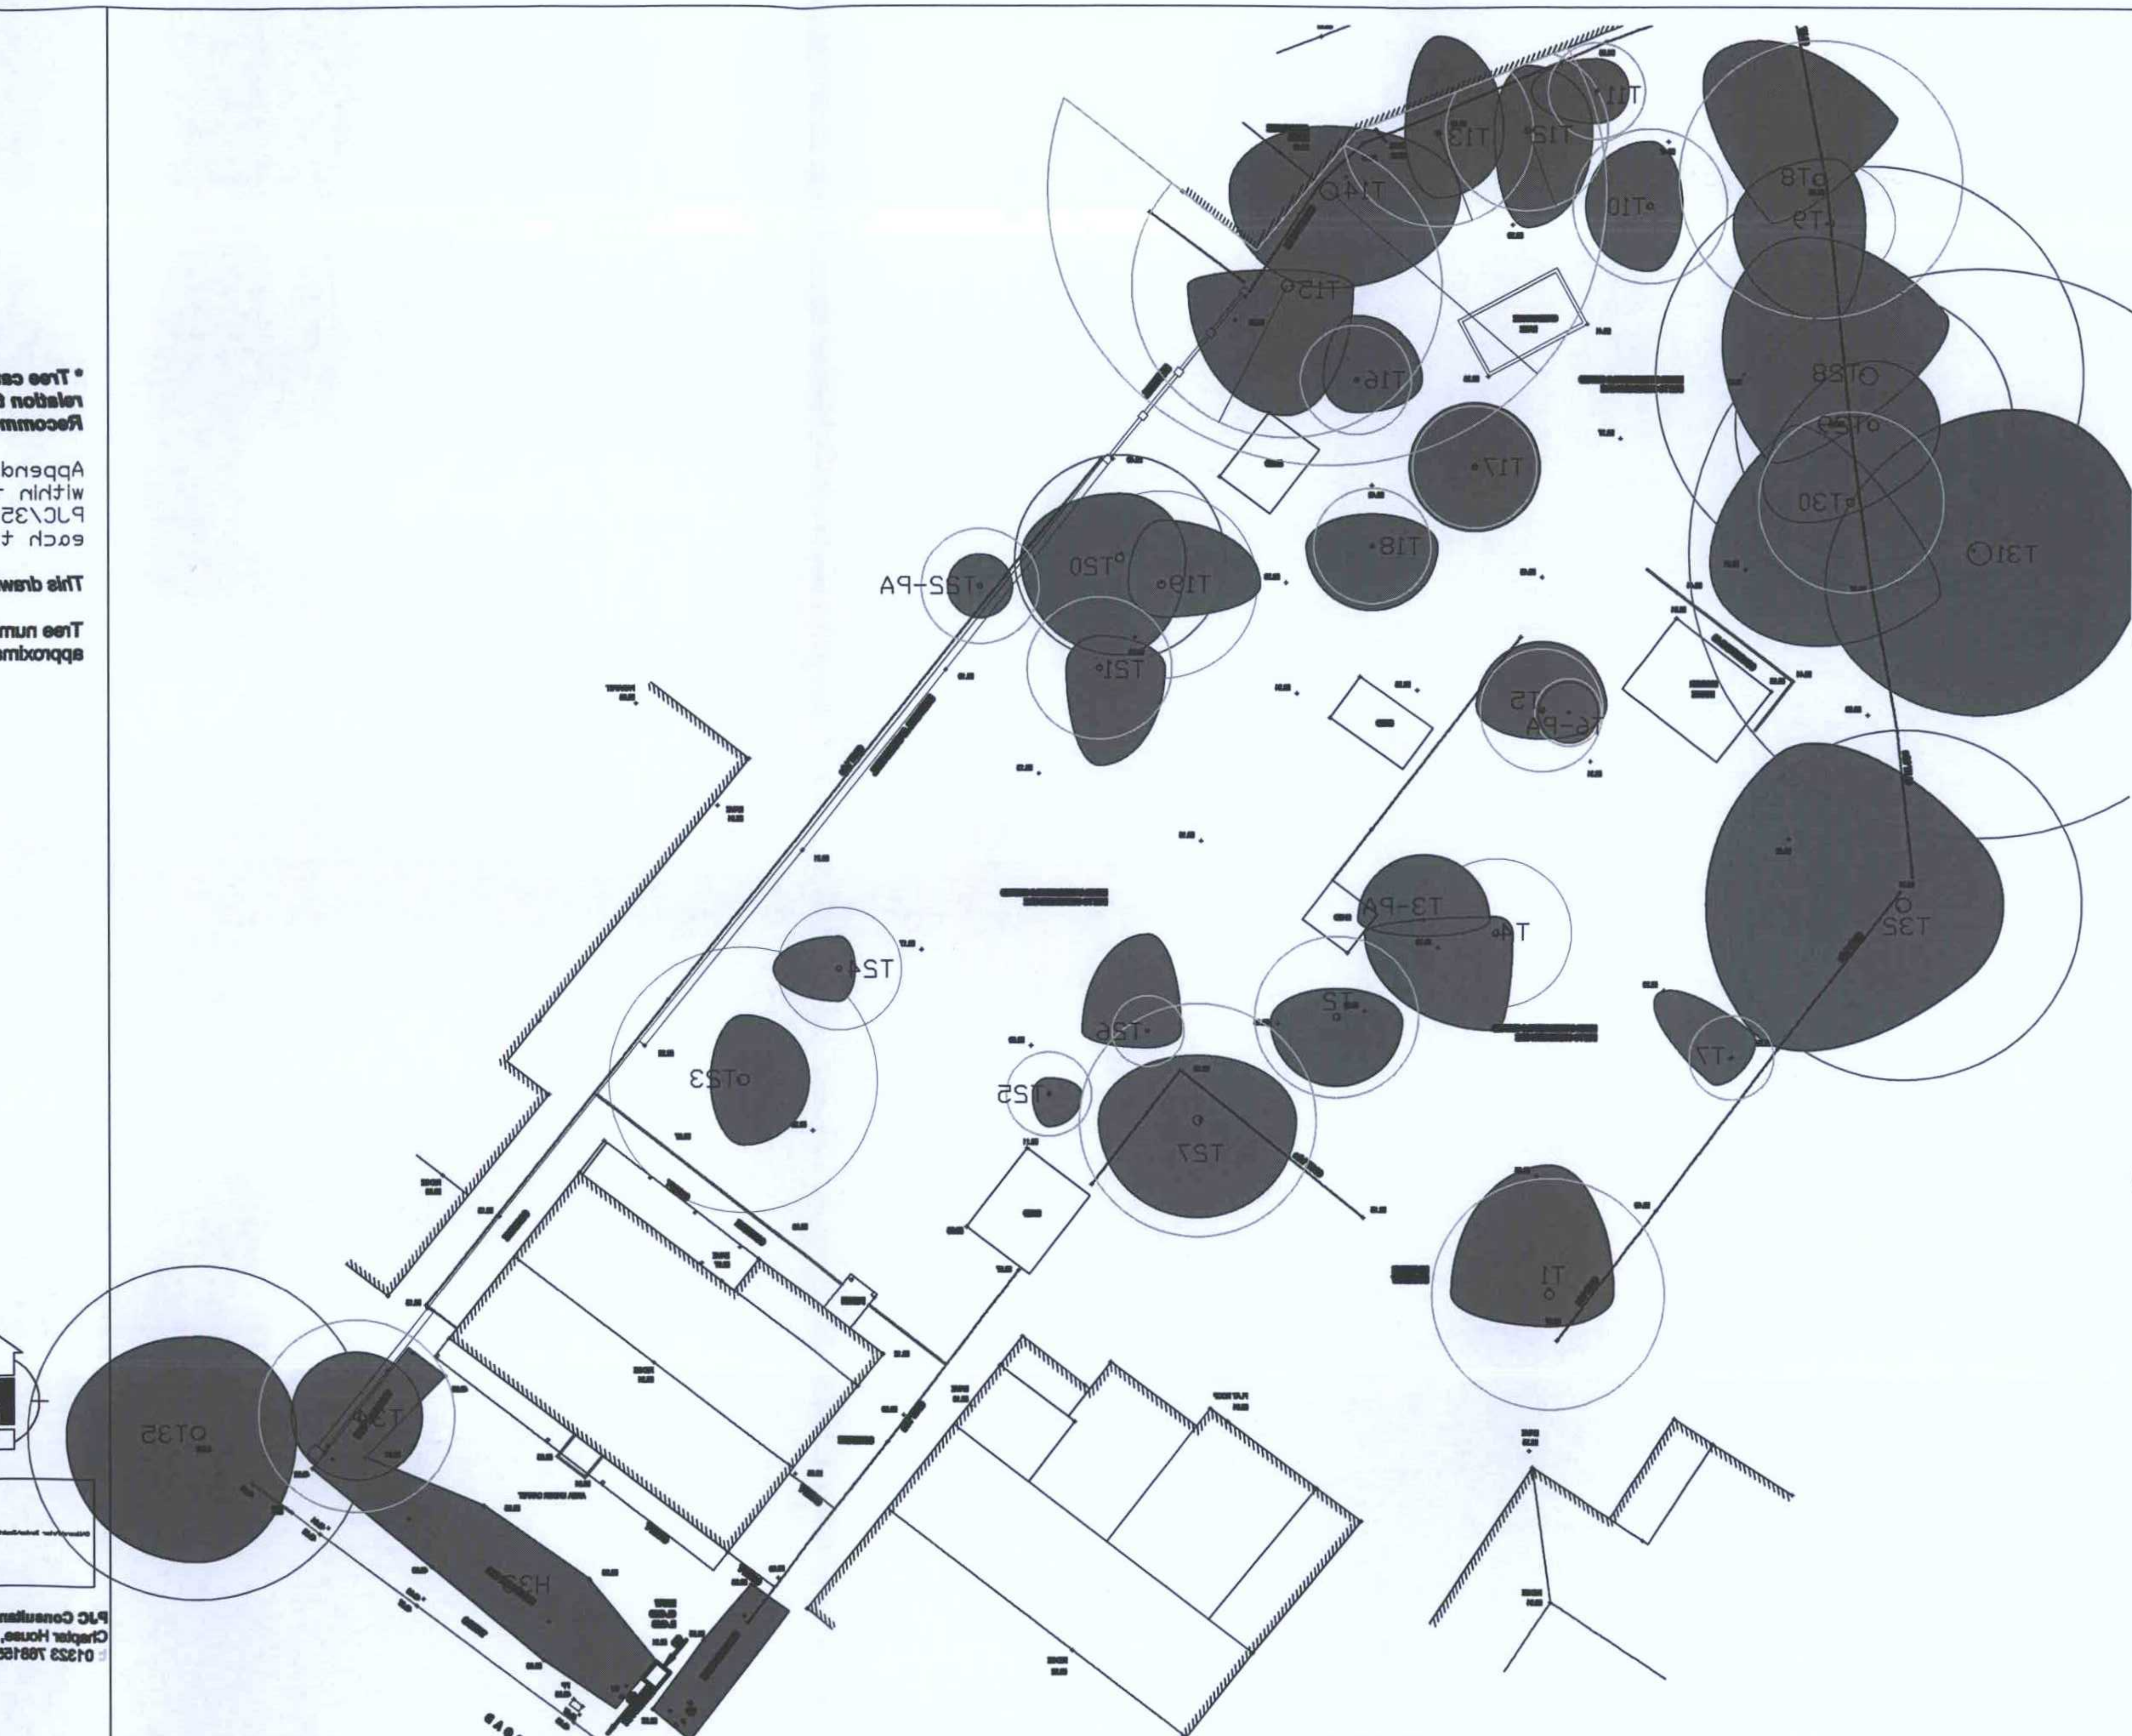


**Site:** 55 Victoria Road, Southwick

**Client:** Thomas Barnard

**Surveyor:** Peter Davies


**Date Drawn:** 10/03/15

**Scale:** 1:200 at A3

**Drawing Number:** 1275.E03

**Drawing Title:** Tree Constraints Plan

**PJC Consultancy**
Chapter House, Priesthawes Farm, Hailsham Road, Polegate, East Sussex, BN26 6QU
T: 01323 766155 F: 01323 768244 W: www.pjcconsultancy.com

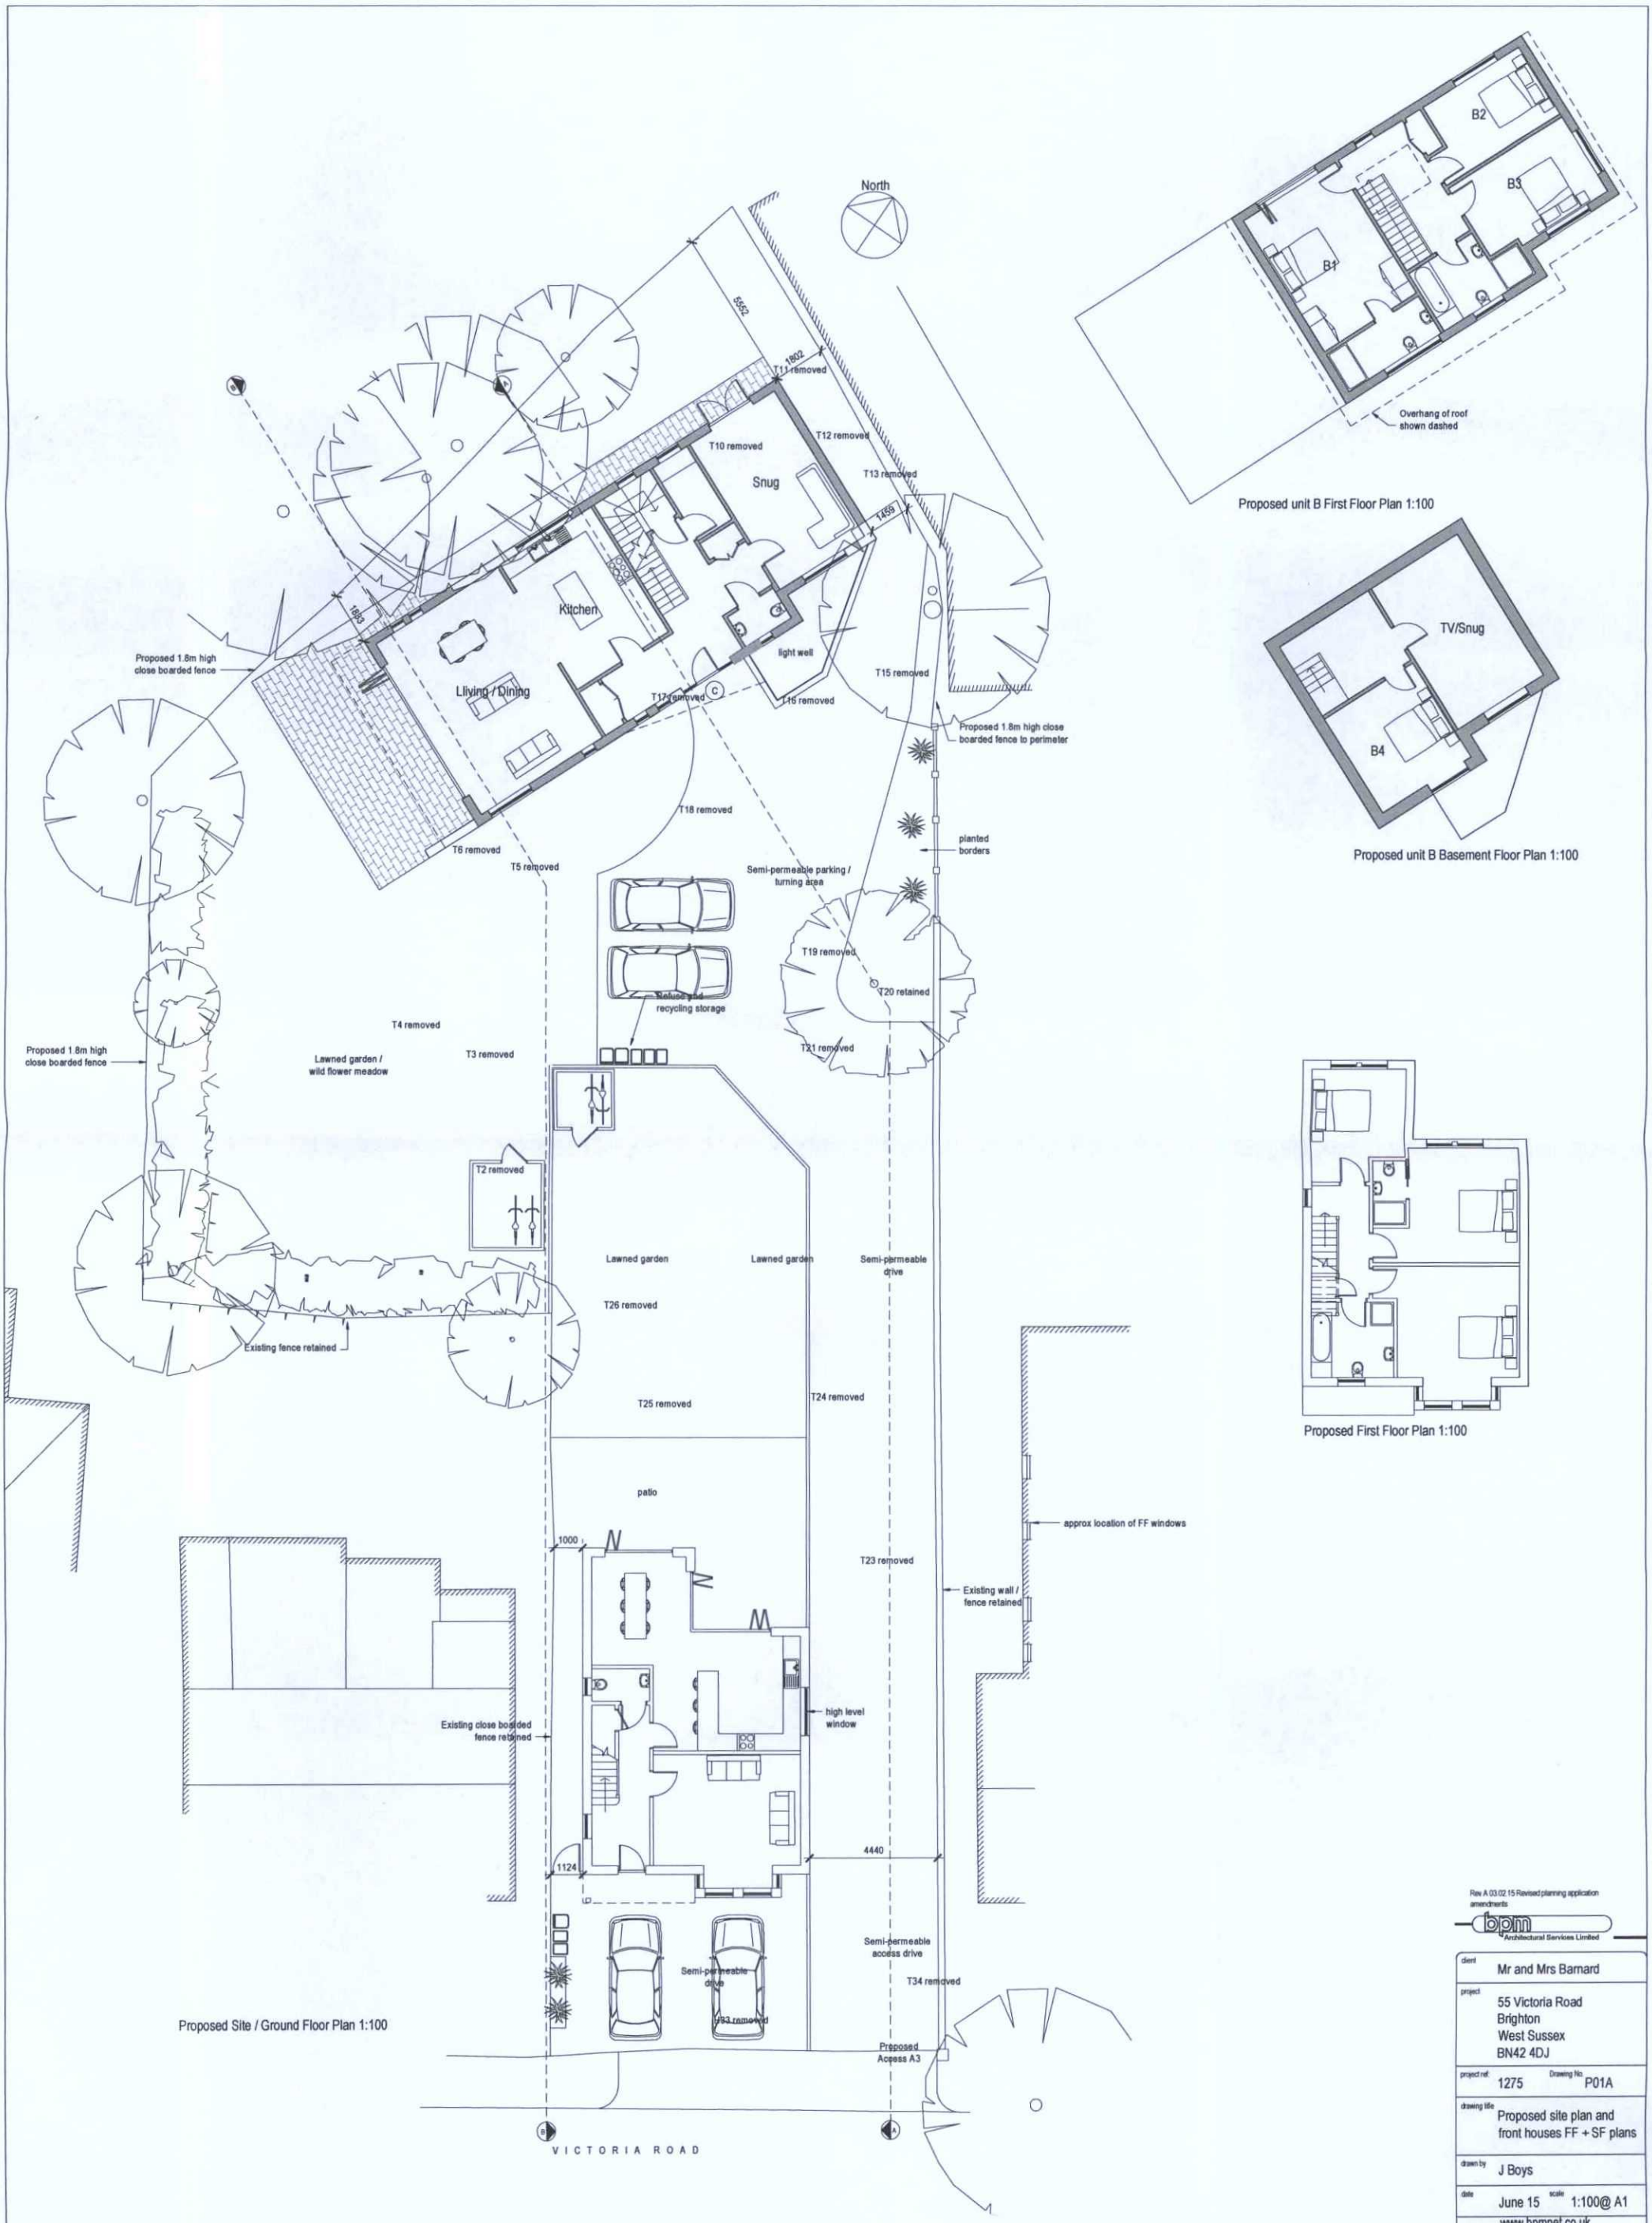



Rev A 03.02.15 Revised planning application amendments

bpm Architectural Services Limited

| | |
|---|---|
| client | Mr and Mrs Barnard |
| project | 55 Victoria Road<br>Brighton<br>West Sussex<br>BN42 4DJ |
| project ref: 1275 | Drawing No. P01A |
| drawing title | Proposed site plan and front houses FF + SF plans |
| drawn by | J Boys |
| date June 15 | scale 1:100@ A1 |
| | www.bpmnet.co.uk<br>info@bpmnet.co.uk |

Check all dimensions on site before all work is commenced

All goods materials workmanship to conform with current building regs BSS and COP's

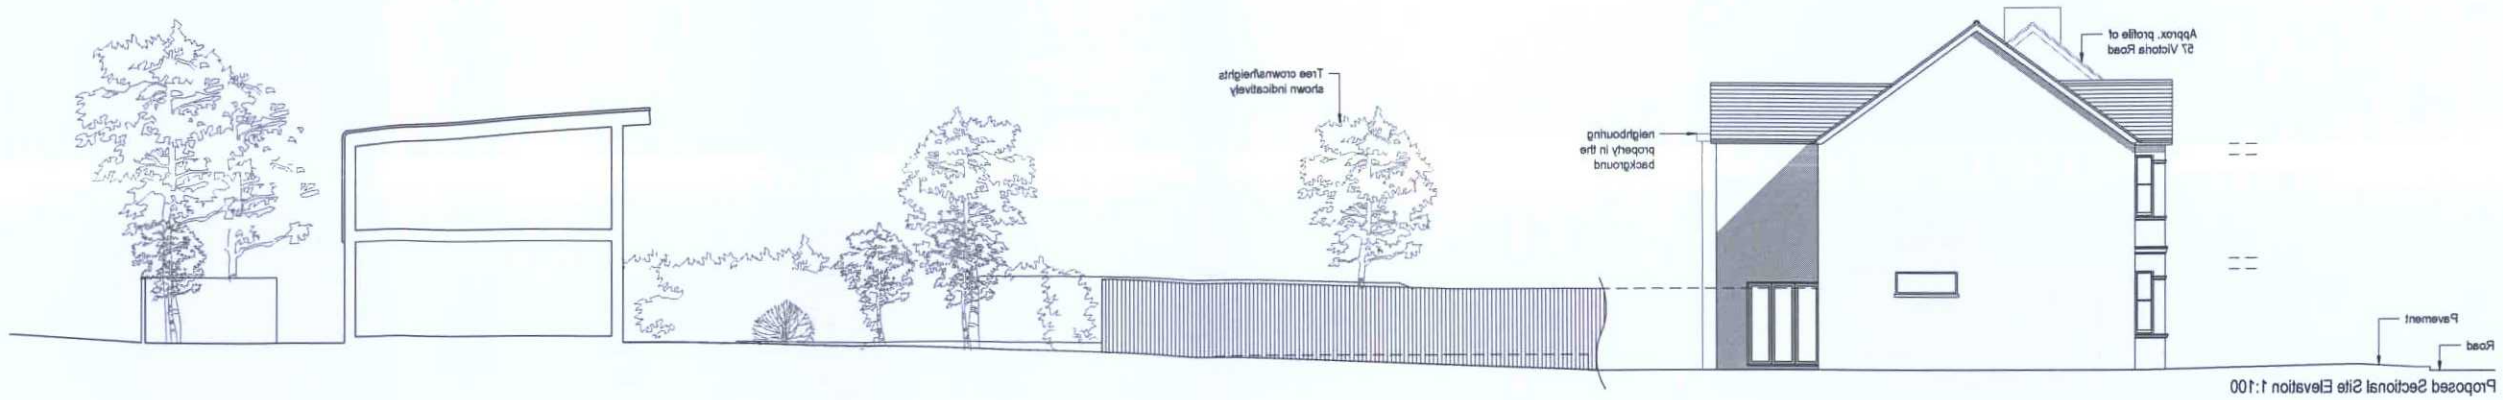



Proposed Sectional Site Elevation 1:100



Proposed (North West) Elevation 1:100




Proposed (South East) Street Scene 1:100

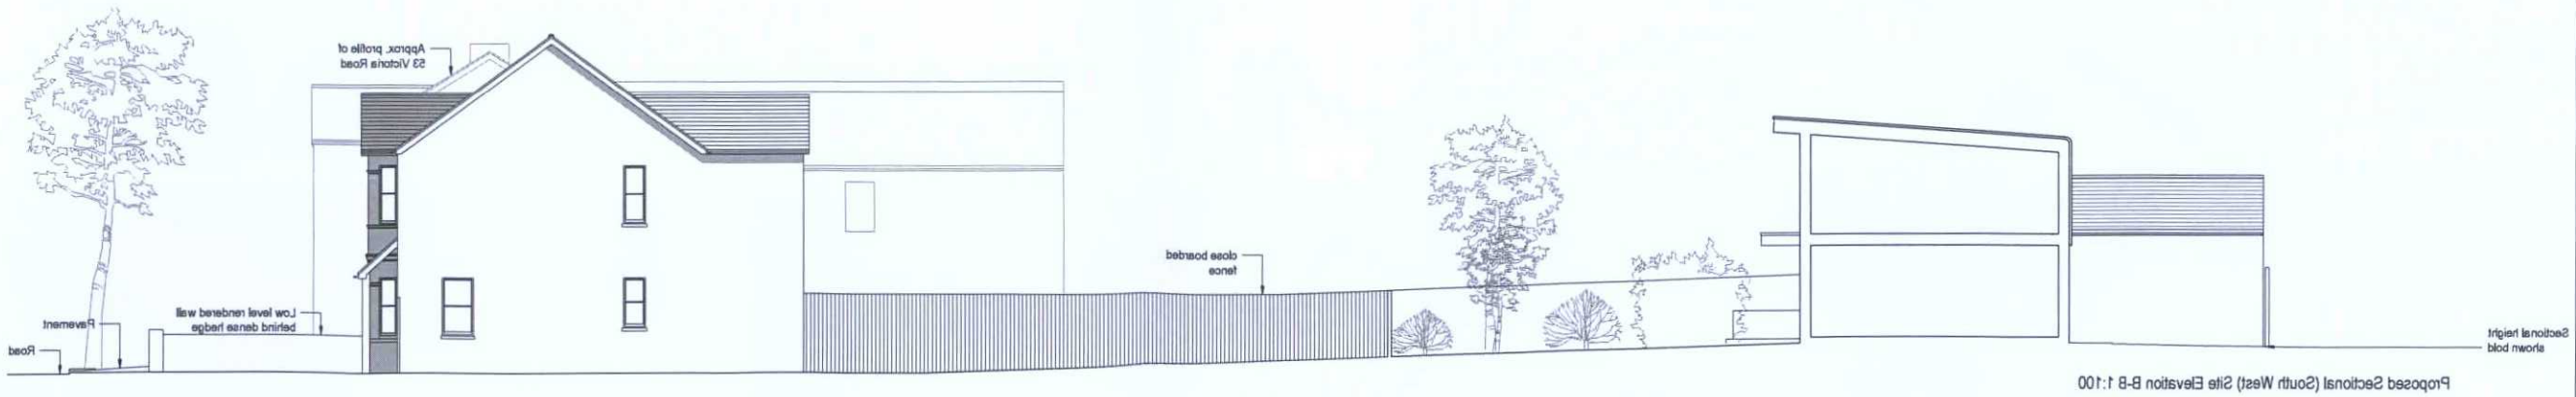


Proposed Sectional (South West) Site Elevation B-B 1:100

1:100 0 1 2 3 4 5 6 7 8 9 10m

Rev A 03.02.15 Revised planning application amendments


bpm Architectural Services Limited


| | |
|---|---|
| client | Mr and Mrs Barnard |
| project | 55 Victoria Road<br>Brighton<br>West Sussex<br>BN42 4DJ |
| project ref | 1275 |
| Drawing No | P02a |
| drawing title | Proposed sections and elevations |
| drawn by | J Boys |
| date | June 15 |
| scale | 1:100@ A1 |


www.bpmnet.co.uk
info@bpmnet.co.uk

Check all dimensions on site before all work is commenced

All goods materials workmanship to conform with current building regs BS and CDP's

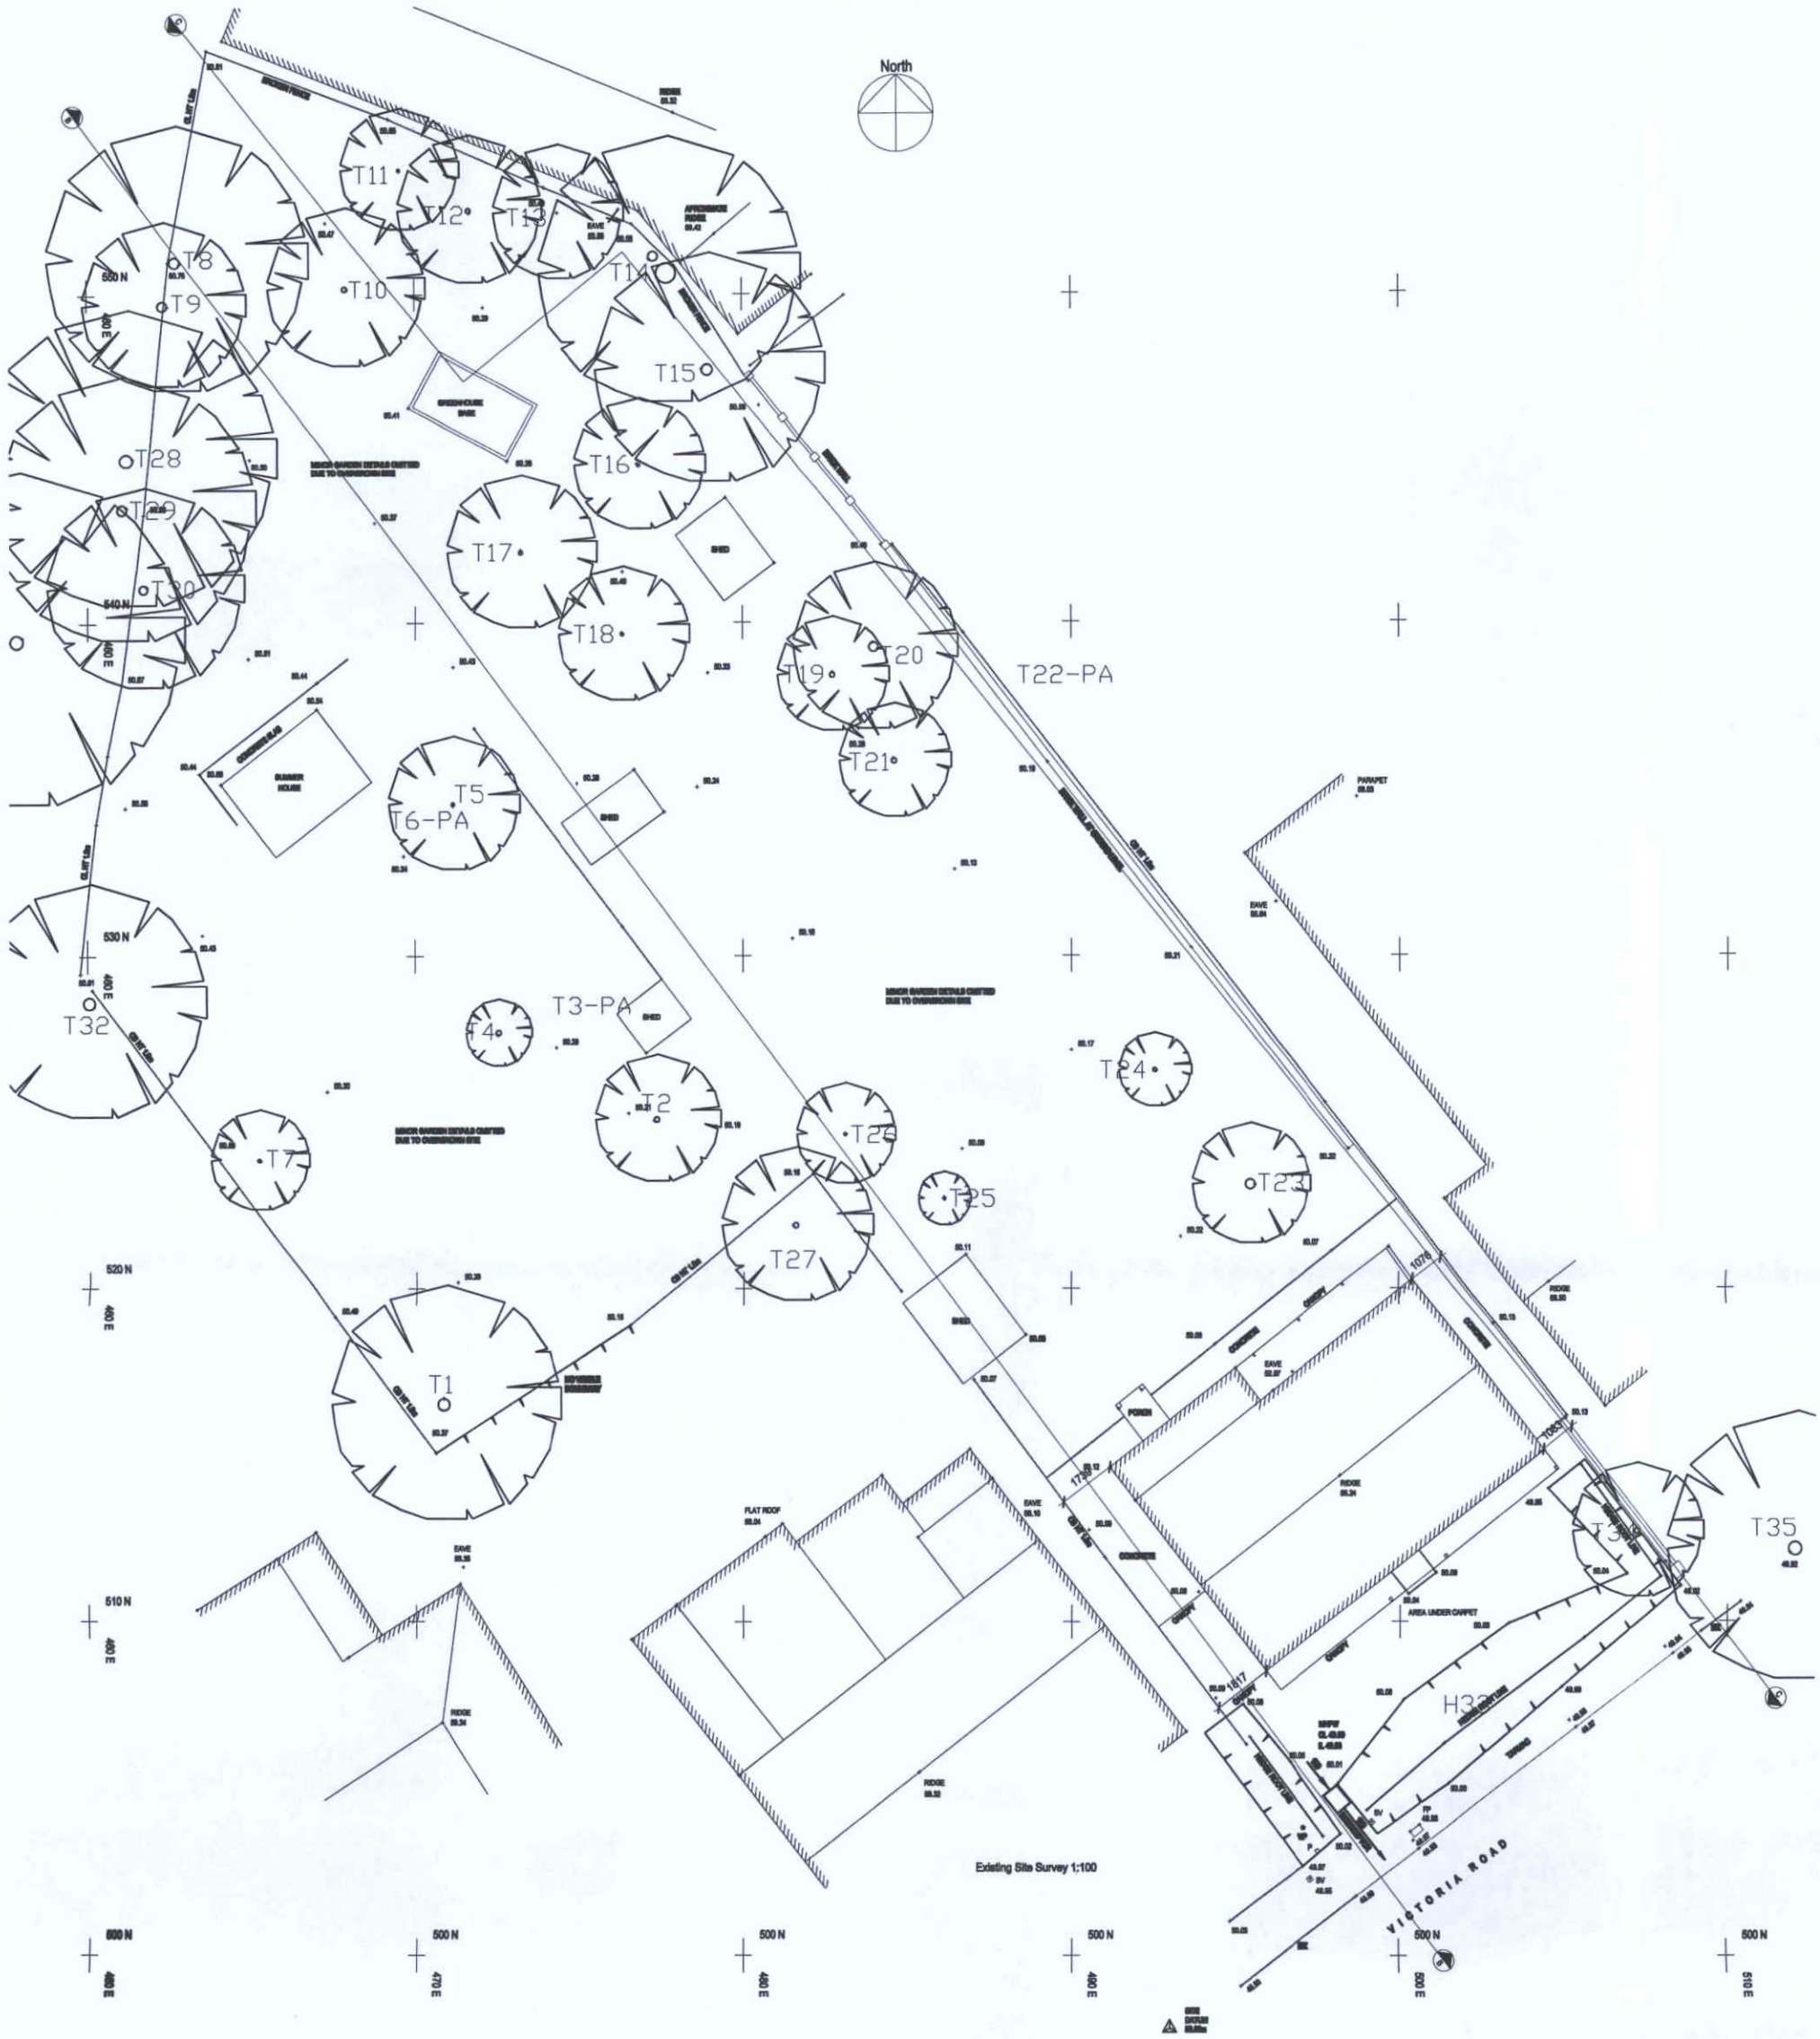

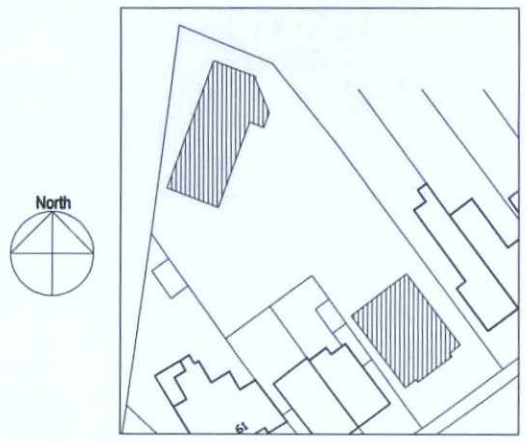
amendments

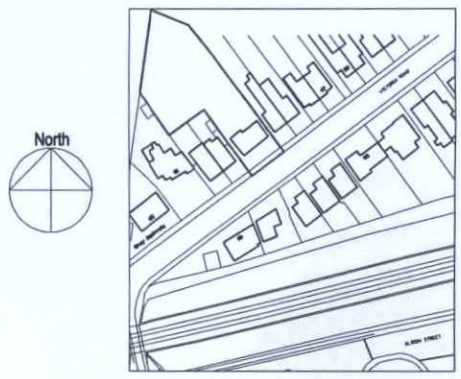
bpm Architectural Services Limited

| | |
|---|---|
| client | Mr and Mrs Barnard |
| project | 55 Victoria Road<br>Brighton<br>West Sussex<br>BN42 4DJ |
| project no: | 1275 |
| Drawing No. | E01 |
| drawing title | Existing site, location and block plans |
| drawn by | C Darby |
| date | April 15 |
| scale | 1:100 @ A1 |

www.bpmnet.co.uk
info@bpmnet.co.uk

Check all dimensions on site before all work is commenced

All goods materials workmanship to conform with current building regs BS8 and CDP's

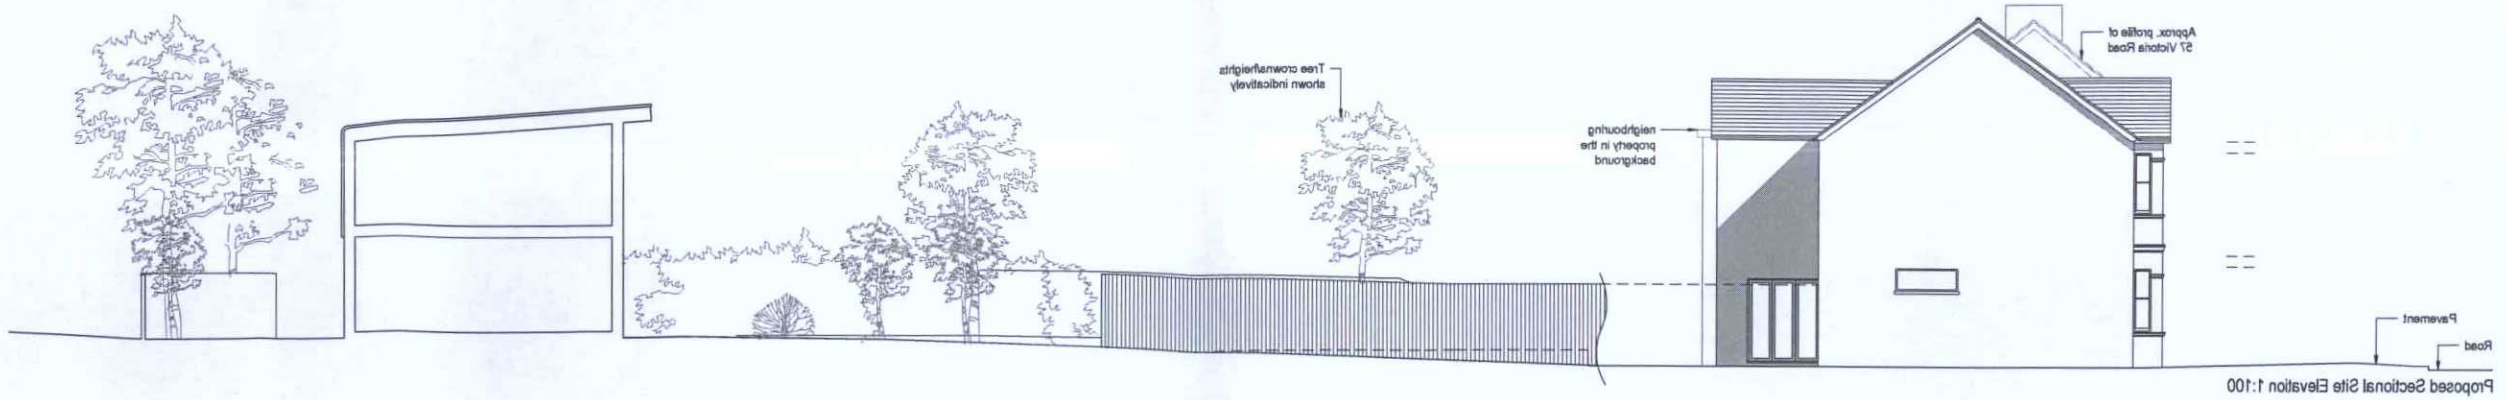



Proposed Sectional Site Elevation 1:100



Proposed (North West) Elevation 1:100




Proposed (South East) Street Scene 1:100

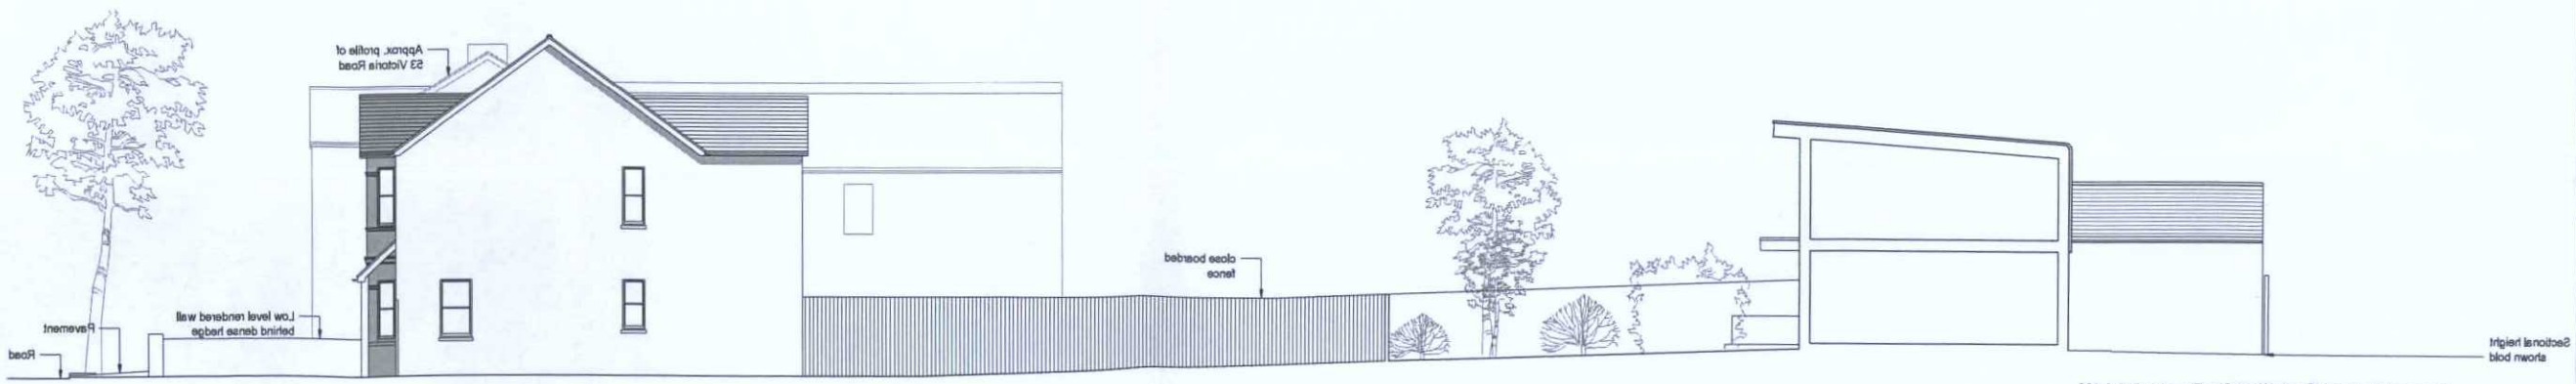


Proposed Sectional (South West) Site Elevation B-B 1:100

1:100 0 1 2 3 4 5 6 7 8 9 10m

Rev A 03.12.18 Revised planning application amendments

bpm Architectural Services Limited

| | |
|---|---|
| client | Mr and Mrs Barnard |
| project | 55 Victoria Road<br>Brighton<br>West Sussex<br>BN42 4DJ |
| project ref | 1275 Drawing No P02a |
| drawing title | Proposed sections and elevations |
| drawn by | J Boys |
| date | June 15 scale 1:100@A1 |
| | www.bpmnel.co.uk<br>info@bpmnel.co.uk |

Check all dimensions on site before all work is commenced. All goods materials workmanship to confirm with current building regs BS and CoP's