

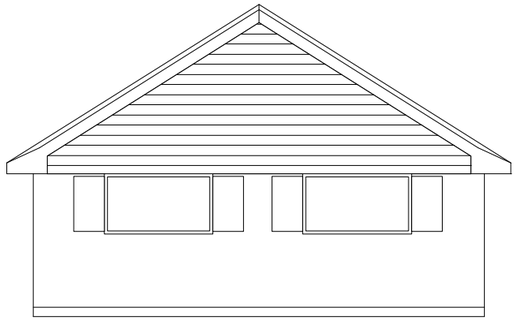



FRONT ELEVATION NORTH
UNCHANGED

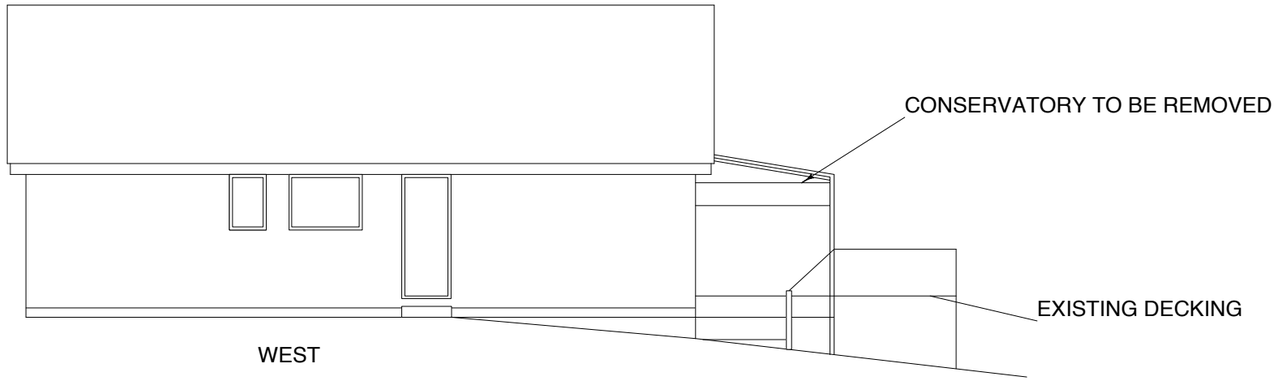

WEST

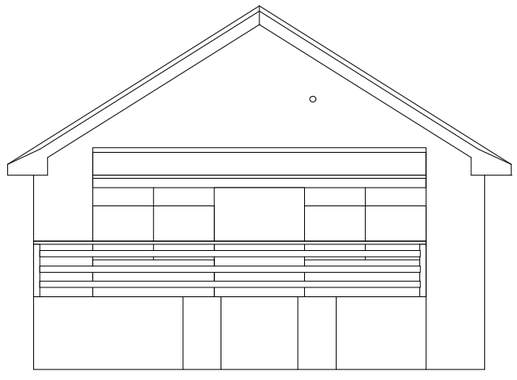


SOUTH

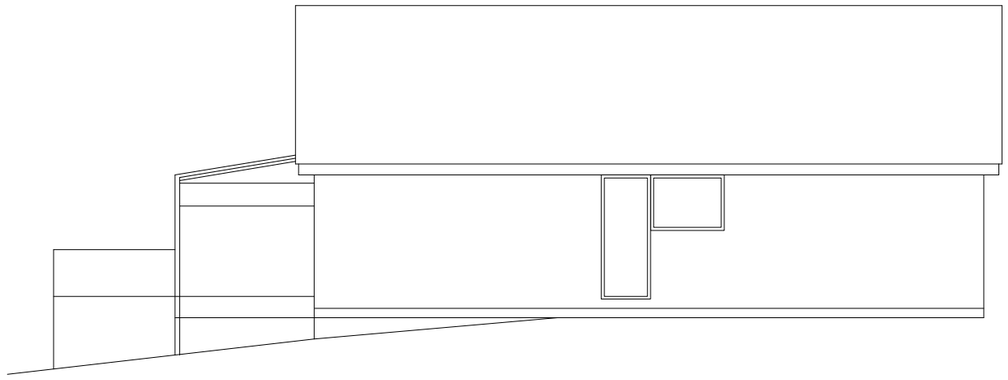

EAST

EXISTING ELEVATIONS

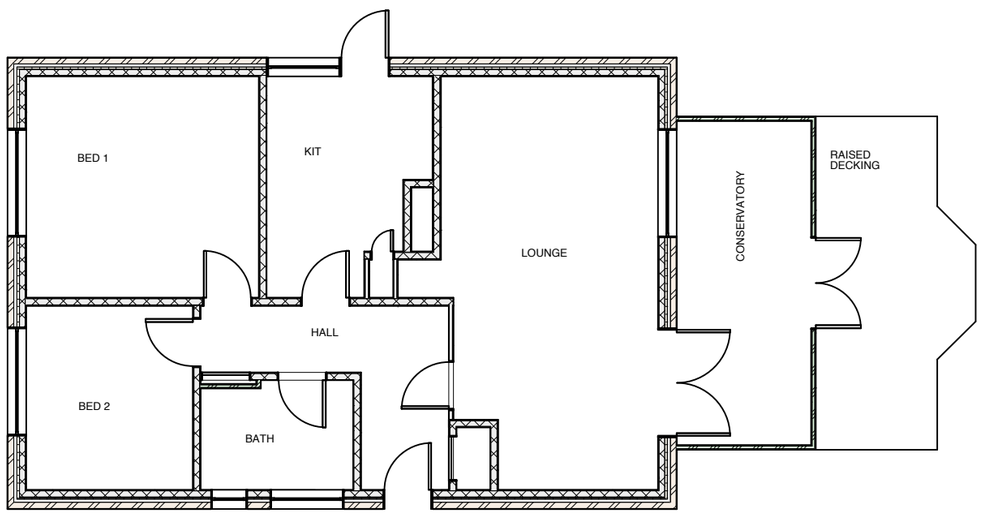

EXISTING FLOOR LAYOUT

PB PROPERTIES
the design to build on
Hazelwood, Harbolets Road,
West Chiltington RH20 2LG
Tel: 01798 813298
paul@pbproperties.co.uk

Design By Paul Maggs

Client: MR & MRS PRIESTLEY

Site Address: 29 SLONK HILL ROAD
SHOREHAM
BN43 6HX

Project Title: DEMOLISH CONSERVATORY
SINGLE STOREY EXTENSION
TO REAR WITH 3 ROOF LIGHTS

Drawn by: PHM

Date: 21 OCT 2010


Drawing No. 1010/001

Scales: 1:100
@ A3

REVISION 2 10/12/10

This drawing is produced using VectorWorks CAD. Only written dimensions are to be respected.

Copywrite protected to P B Properties

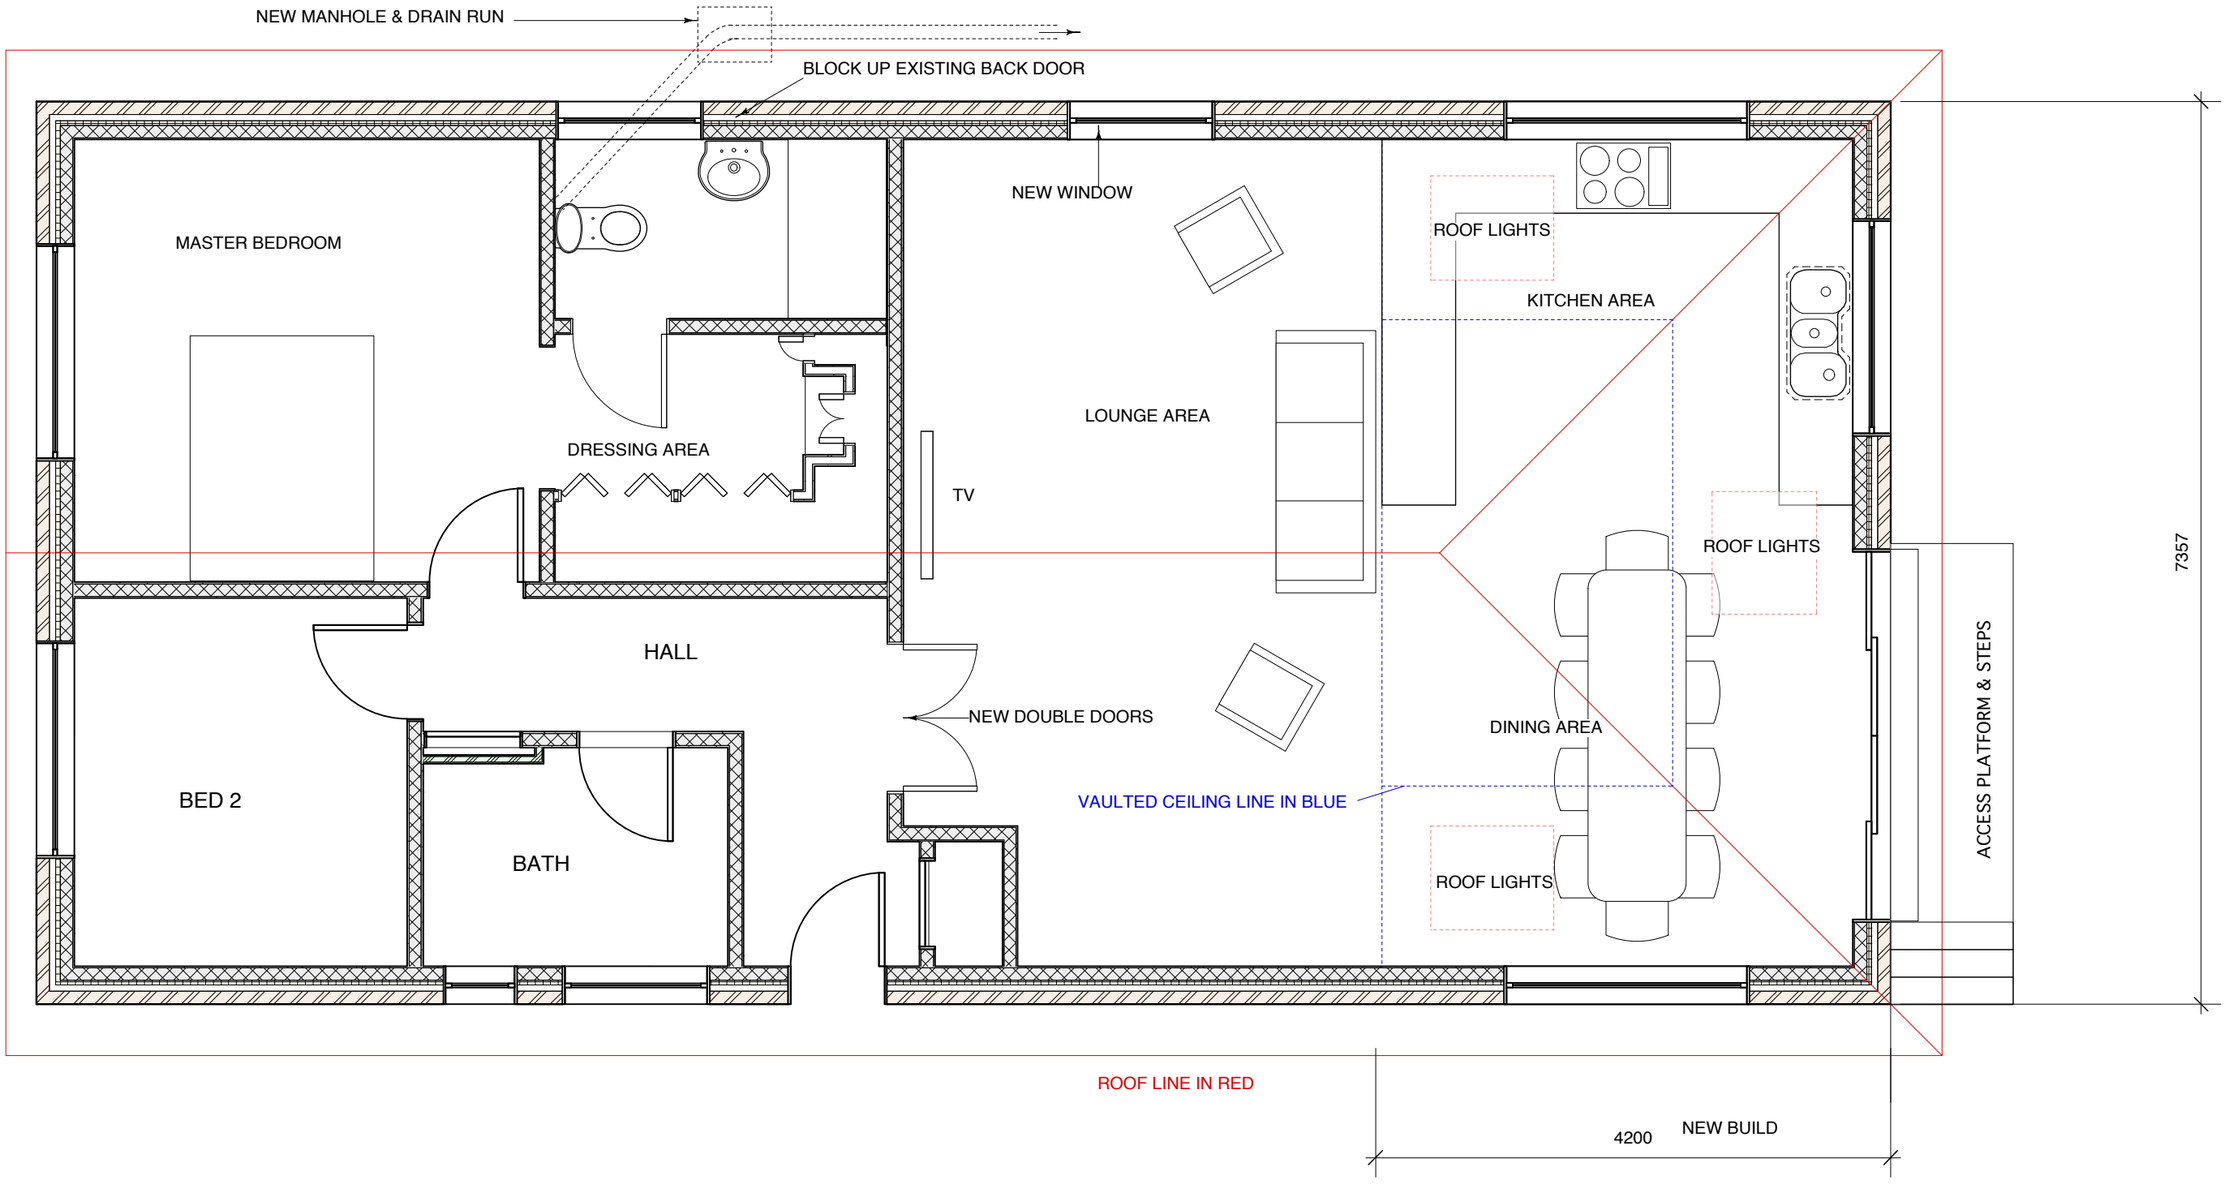

PROPOSED FLOOR LAYOUT

PB PROPERTIES
the design to build on
Hazelwood, Harbolets Road,
West Chiltington RH20 2LG
Tel: 01798 813298
paul@pbproperties.co.uk


Design By	Paul Maggs
Client:	MR & MRS PRIESTLEY
Site Address:	29 SLONK HILL ROAD SHOREHAM BN43 6HX
Project Title:	DEMOLISH CONSERVATORY SINGLE STOREY EXTENSION TO REAR WITH 3 ROOF LIGHTS

Drawn by: PHM	Date: 21 OCT 2010
Drawing No. 1010/002	Scales: 1:50 @ A3


REVISION 2 10/12/10

This drawing is produced using VectorWorks CAD. Only written dimensions are to be respected.


Copywrite protected to P B Properties

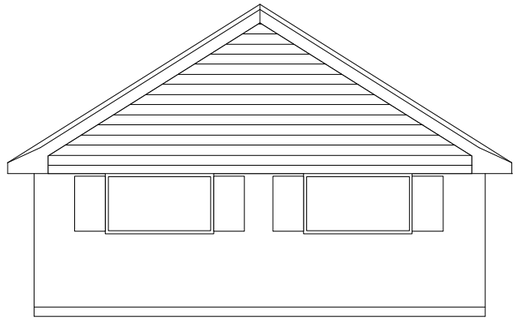


FRONT ELEVATION NORTH
UNCHANGED

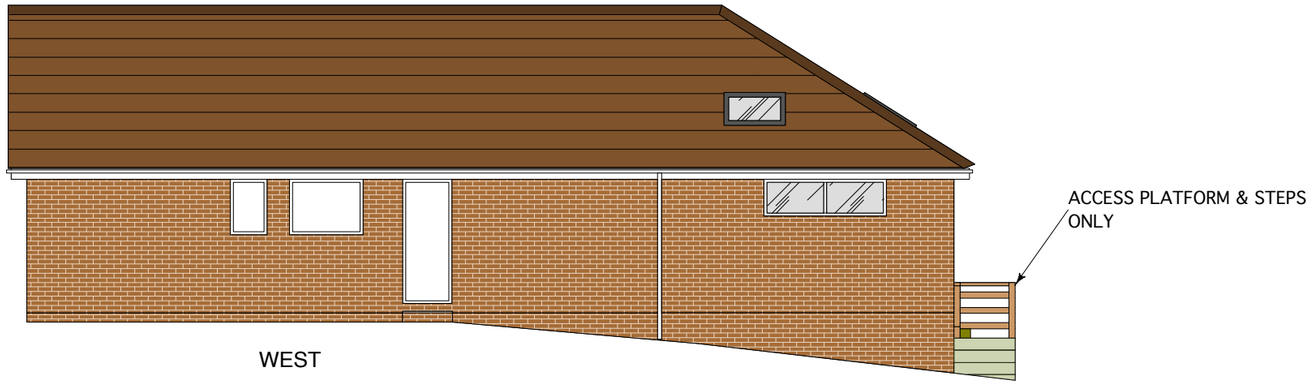

WEST

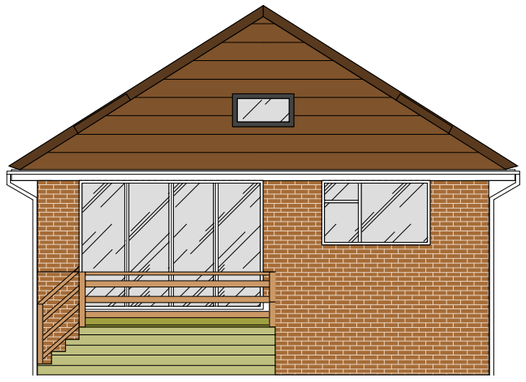

SOUTH

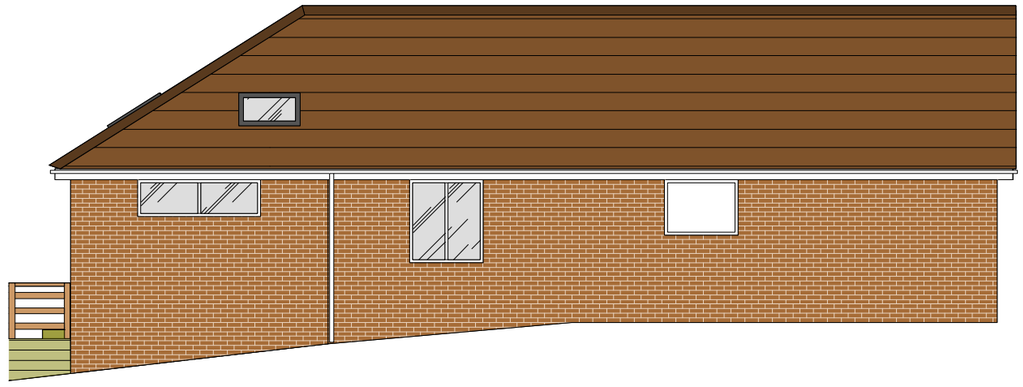

EAST

PROPOSED ELVATIONS

PB PROPERTIES
the design to build on
Hazelwood, Harbolets Road,
West Chiltington RH20 2LG
Tel: 01798 813298
paul@pbproperties.co.uk

Design By Paul Maggs

Client: MR & MRS PRIESTLEY

Site Address: 29 SLONK HILL ROAD
SHOREHAM
BN43 6HX

Project Title: DEMOLISH CONSERVATORY
SINGLE STOREY EXTENSION
TO REAR WITH 3 ROOF LIGHTS

Drawn by: PHM

Date: 21 OCT 2010


Drawing No. 1010/003


Scales: 1:100
@ A3

REVISION 2 10/12/10


This drawing is produced using VectorWorks CAD. Only written dimensions are to be respected.

Copywrite protected to P B Properties

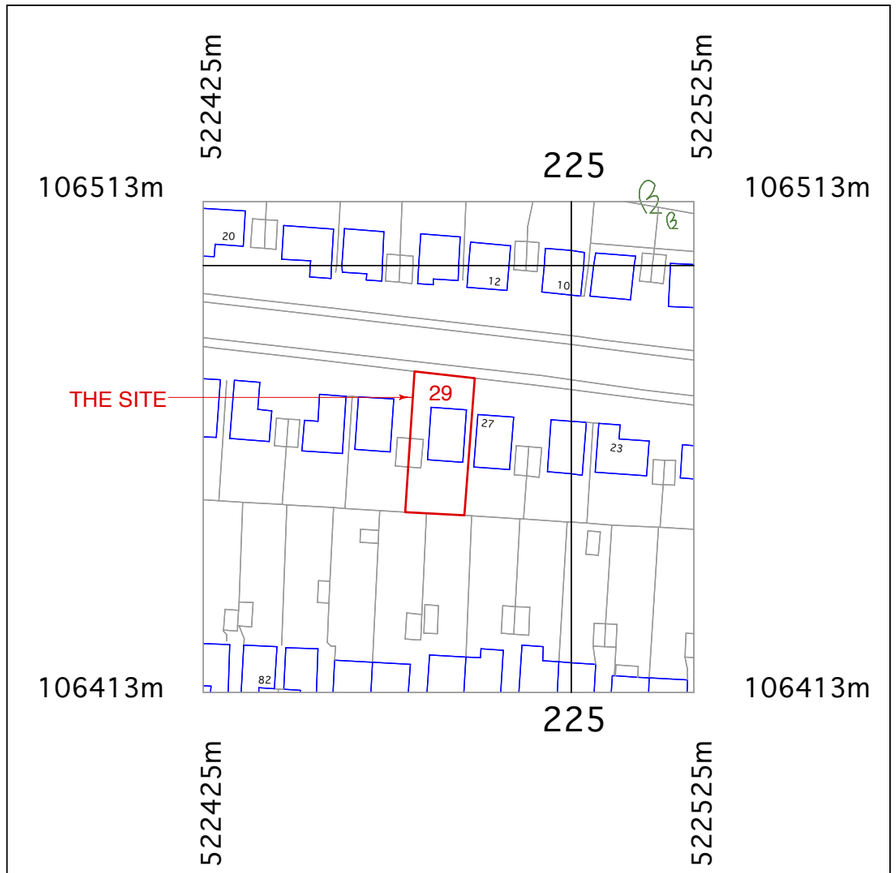

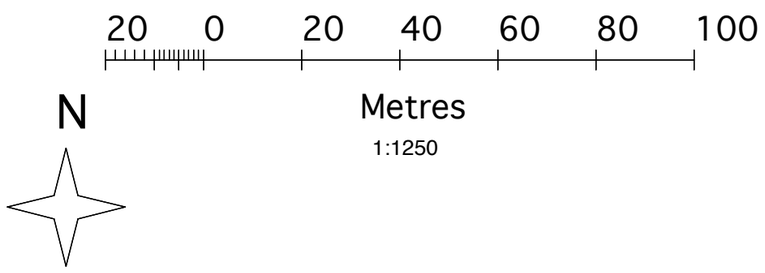

© Crown Copyright 2009
Reproduction in whole or in part is prohibited
without the prior permission of Ordnance Survey.

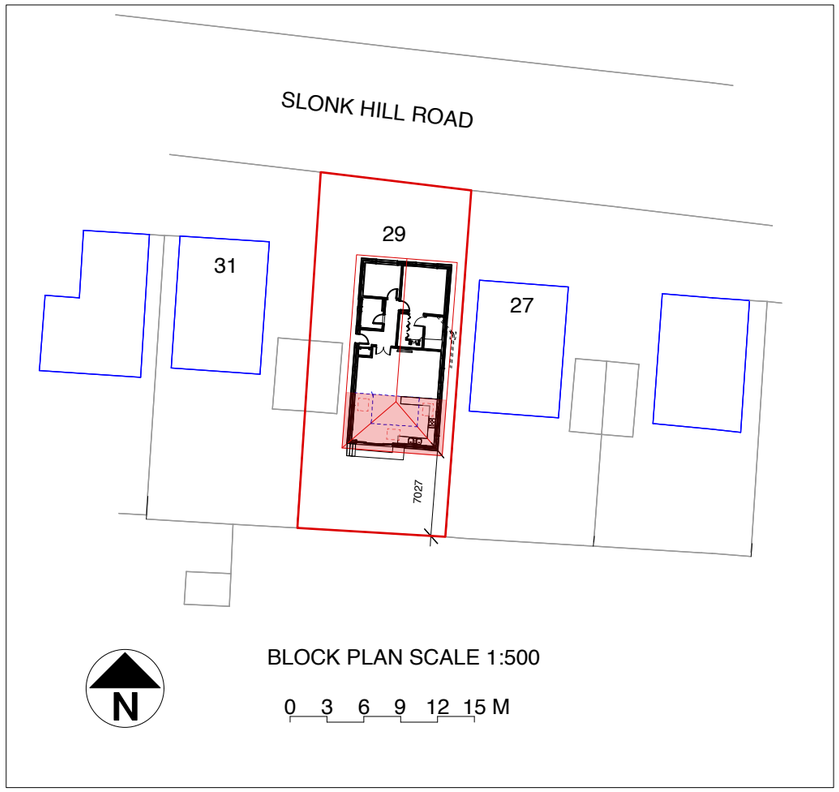

PB PROPERTIES
the design to build on
Hazelwood, Harbolets Road,
West Chiltington RH20 2LG
Tel: 01798 813298
paul@pbproperties.co.uk

Design By	Paul Maggs
Client:	MR & MRS PRIESTLEY
Site Address:	29 SLONK HILL ROAD SHOREHAM BN43 6HX
Project Title:	DEMOLISH CONSERVATORY SINGLE STOREY EXTENSION TO REAR WITH 3 ROOF LIGHTS

Drawn by: PHM	Date: 21 OCT 2010
Drawing No. 1010/00	Scales: AS SHOWN @ A3

REVISION 2 10/12/10

This drawing is produced using VectorWorks CAD. Only written dimensions are to be respected.

Copywrite protected to P B Properties