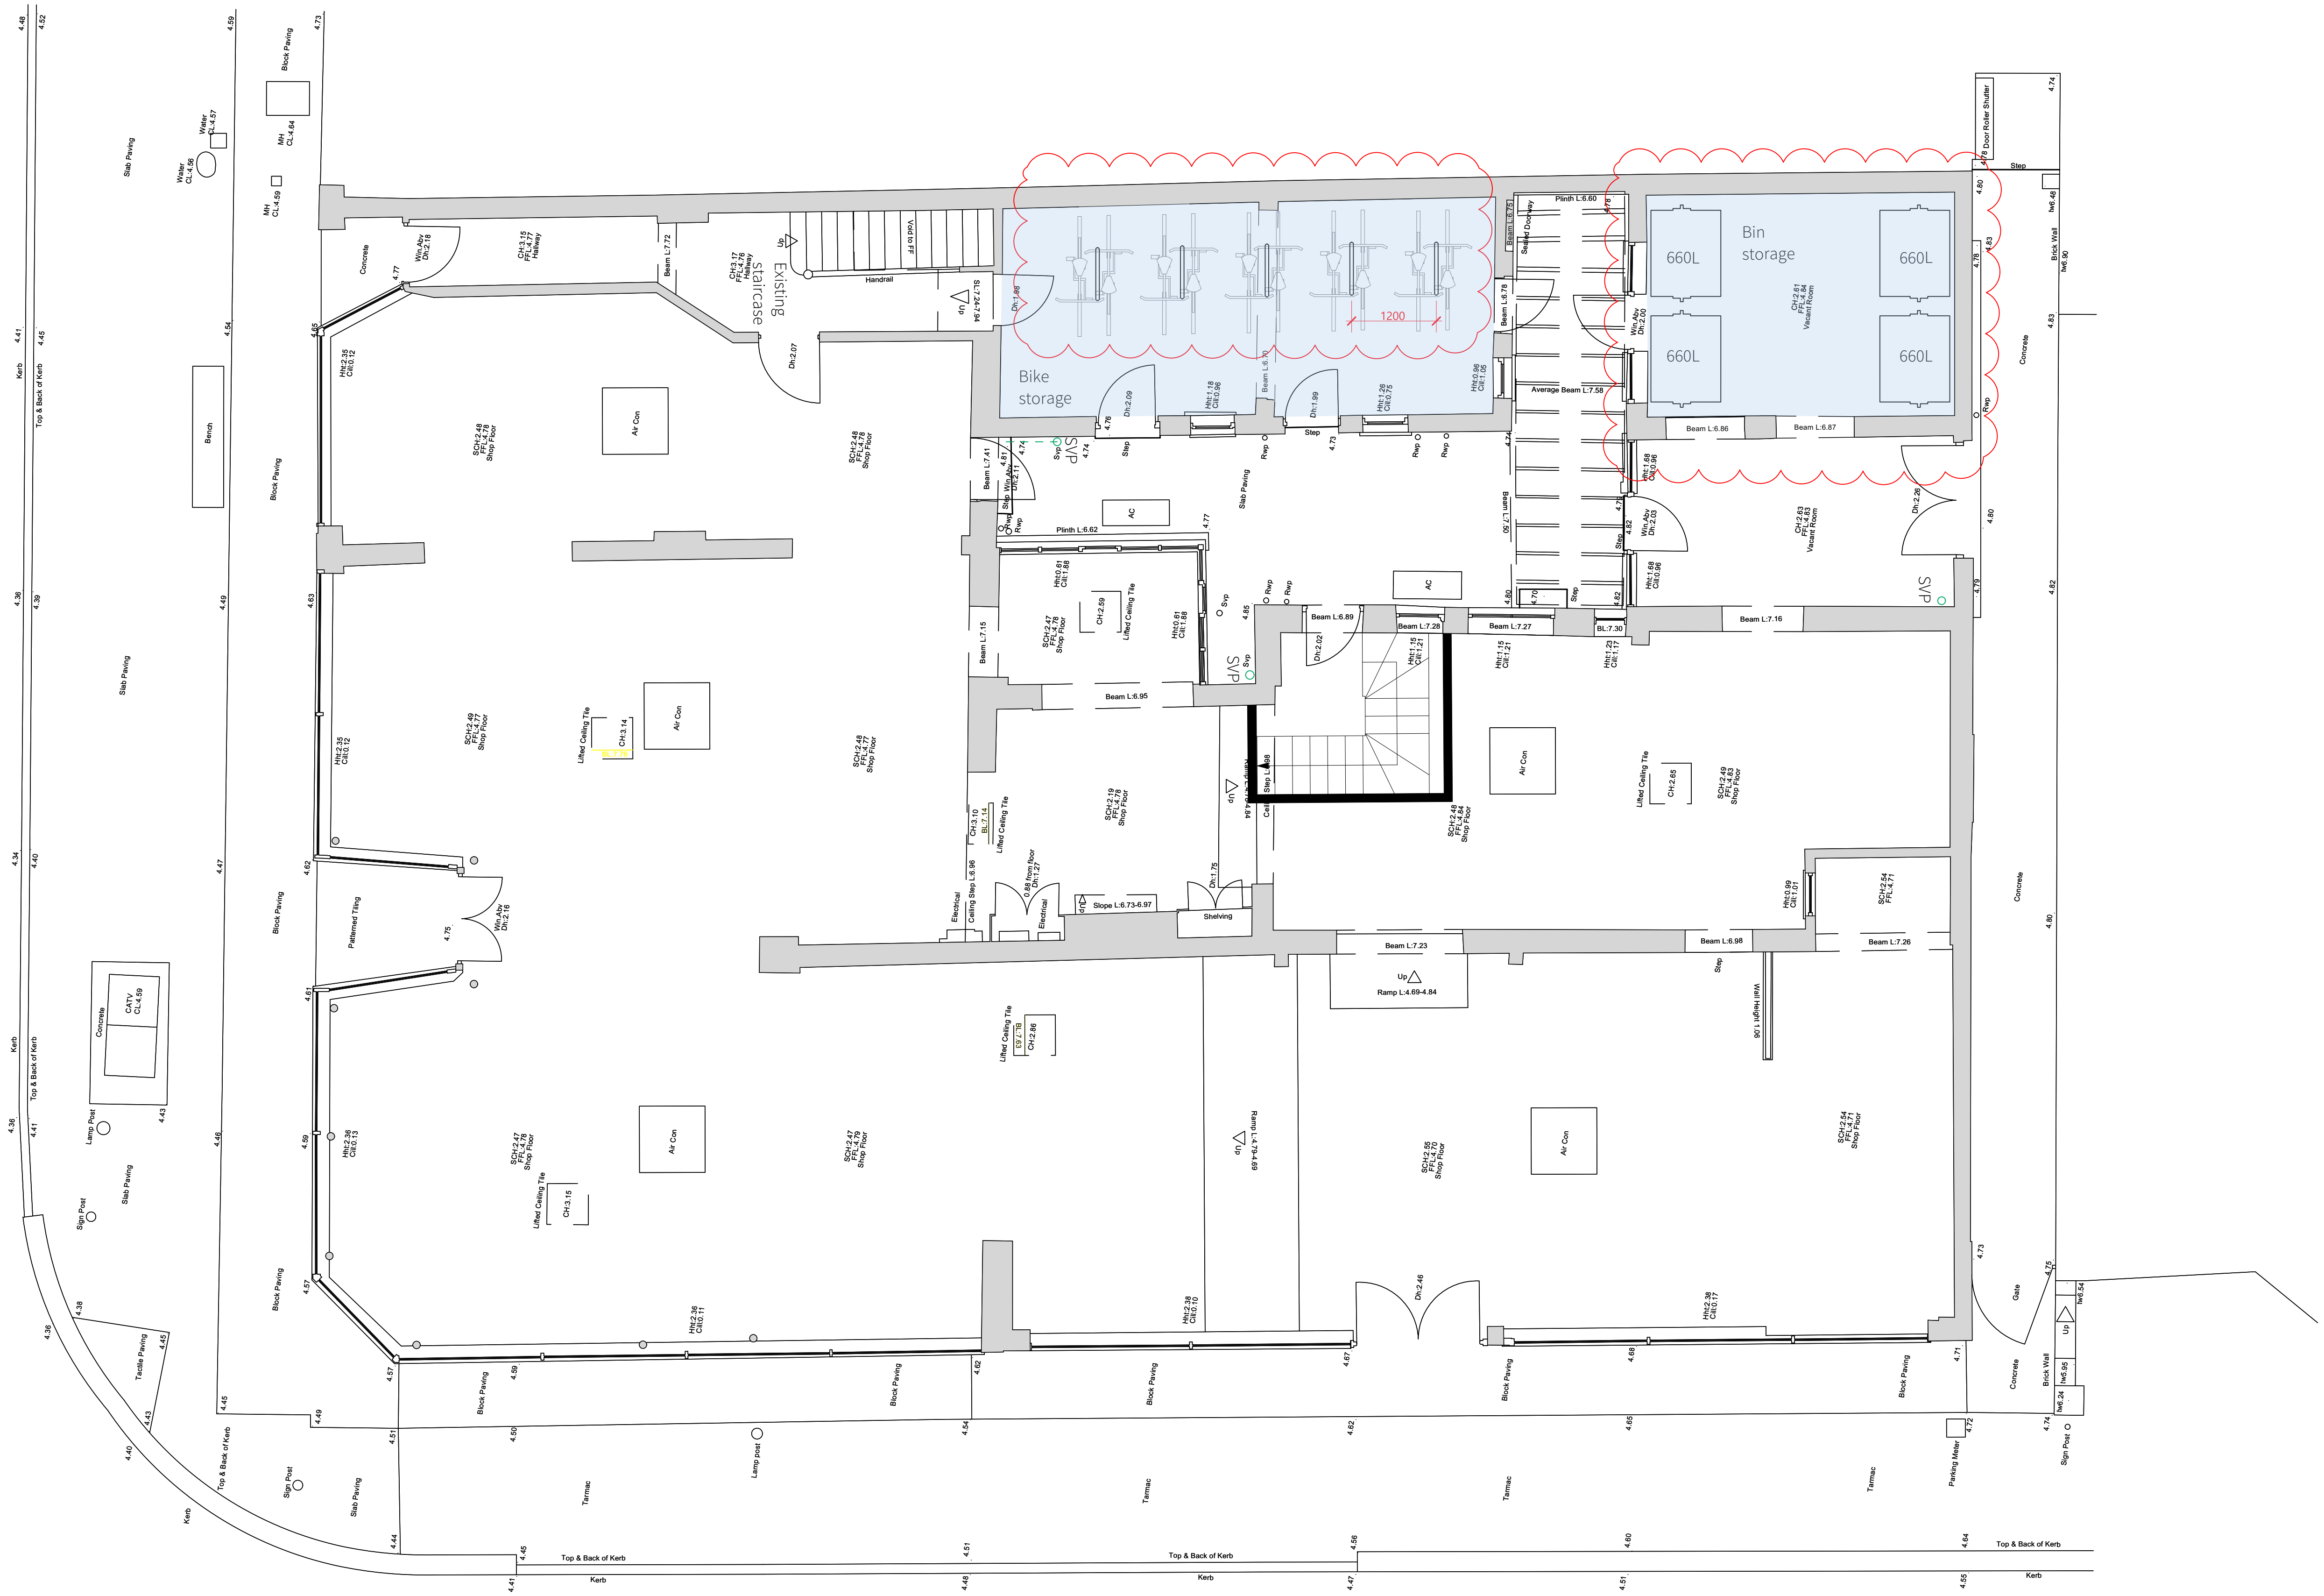


Proposed Ground Floor

4 Gloucester Passage, Brighton BN1 4AS
e: studio@sticklandwright.co.uk
t: 01273 964051
Company registered in England No. 11222477

Disclaimer:
This drawing is the copyright of Stickland Wright Ltd. and may not be reproduced or used except by written permission. Figured dimensions to have precedence over scaling. Check all site dimensions prior to fabrication. Refer any discrepancies found to Stickland Wright.

Revisions:

			Checked
A	21/02/2023	For Information	
B	30/01/2024	For discharge of conditions	
C	15/04/2024	DIS queries	NS
D	18/04/2024	With 4 No. 660L bins	NS

N

1:100 | 1m | 2 | 3 | 4 | 5 | 6

Dwg No.	**23007-SK-001 D**
Drawing Title	Proposed GF plan
Address	148-152 Montague Street
Client	
Scale	1:100 @A3
Stage	Planning
Drawn by	ah
Checked by	ns

STICKLAND WRIGHT
architecture + interiors
www.sticklandwright.co.uk