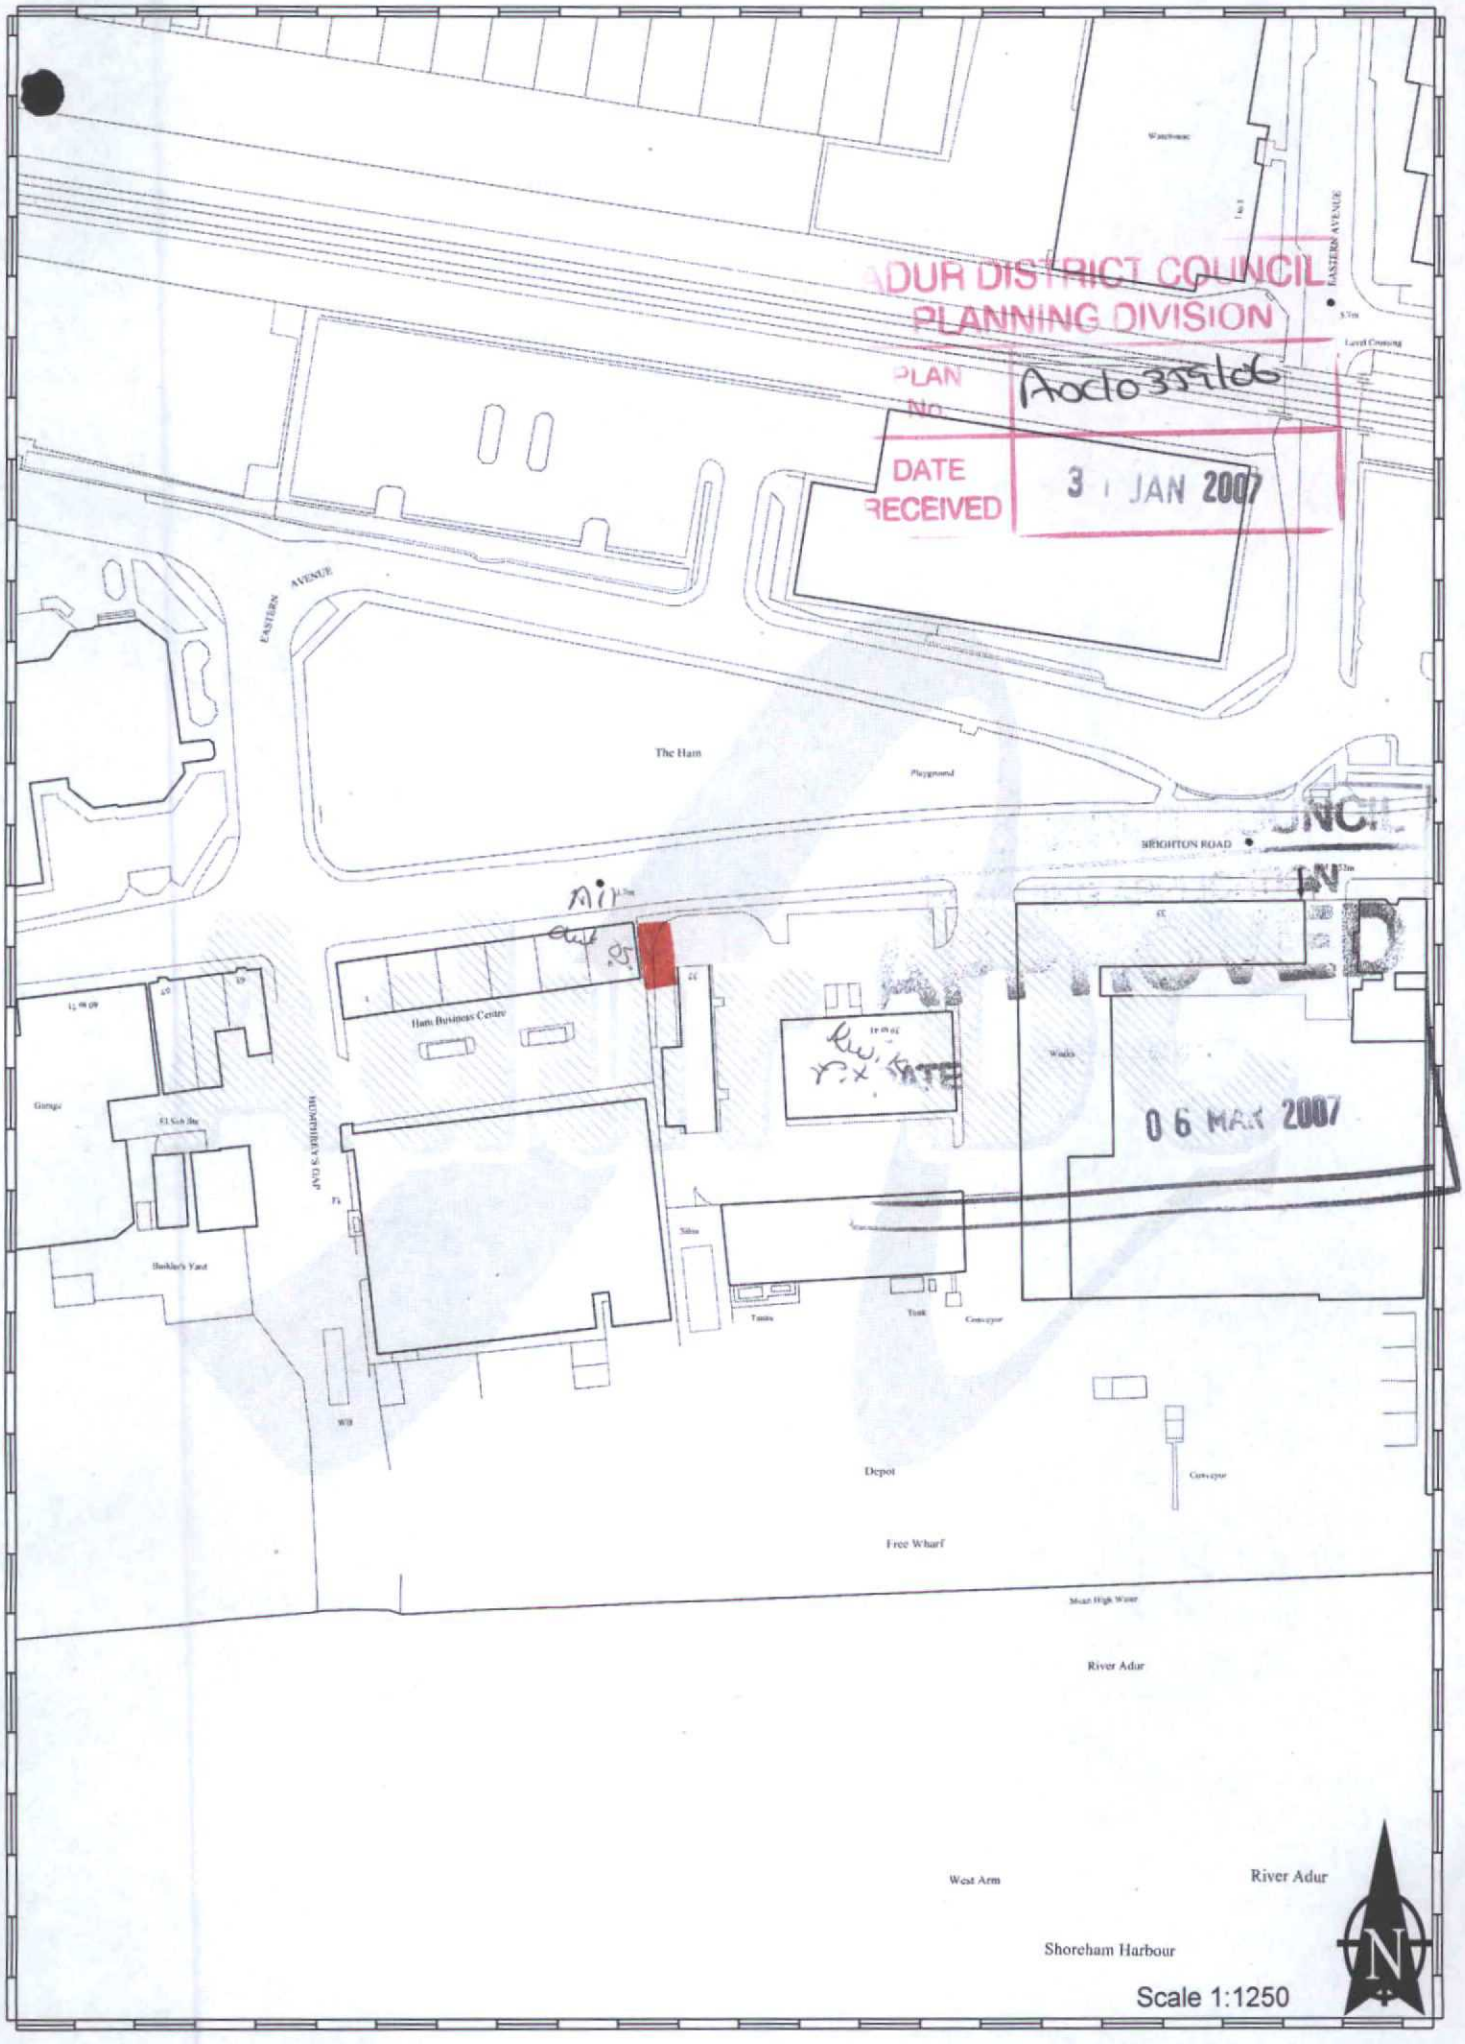

This map is reproduced from Ordnance Survey material with the permission of Ordnance Survey on behalf of the Controller of Her Majestys Stationery Office. Crown Copyright. Unauthorised reproduction infringes Crown copyright and may lead to prosecution or civil proceedings. Adur District Council. Licence Number 100018844. 30/01/2007

ADUR DISTRICT COUNCIL
PLANNING DIVISION
PLAN No. Appleostales
DATE RECEIVED 31 JAN 2007

H.M. LAND REGISTRY

		TITLE NUMBER	WSX 136453
ORDNANCE SURVEY PLAN REFERENCE	TQ 2205	SECTION J	Scale 1/1250
COUNTY WEST SUSSEX	DISTRICT ADUR		© Crown copyright 1984

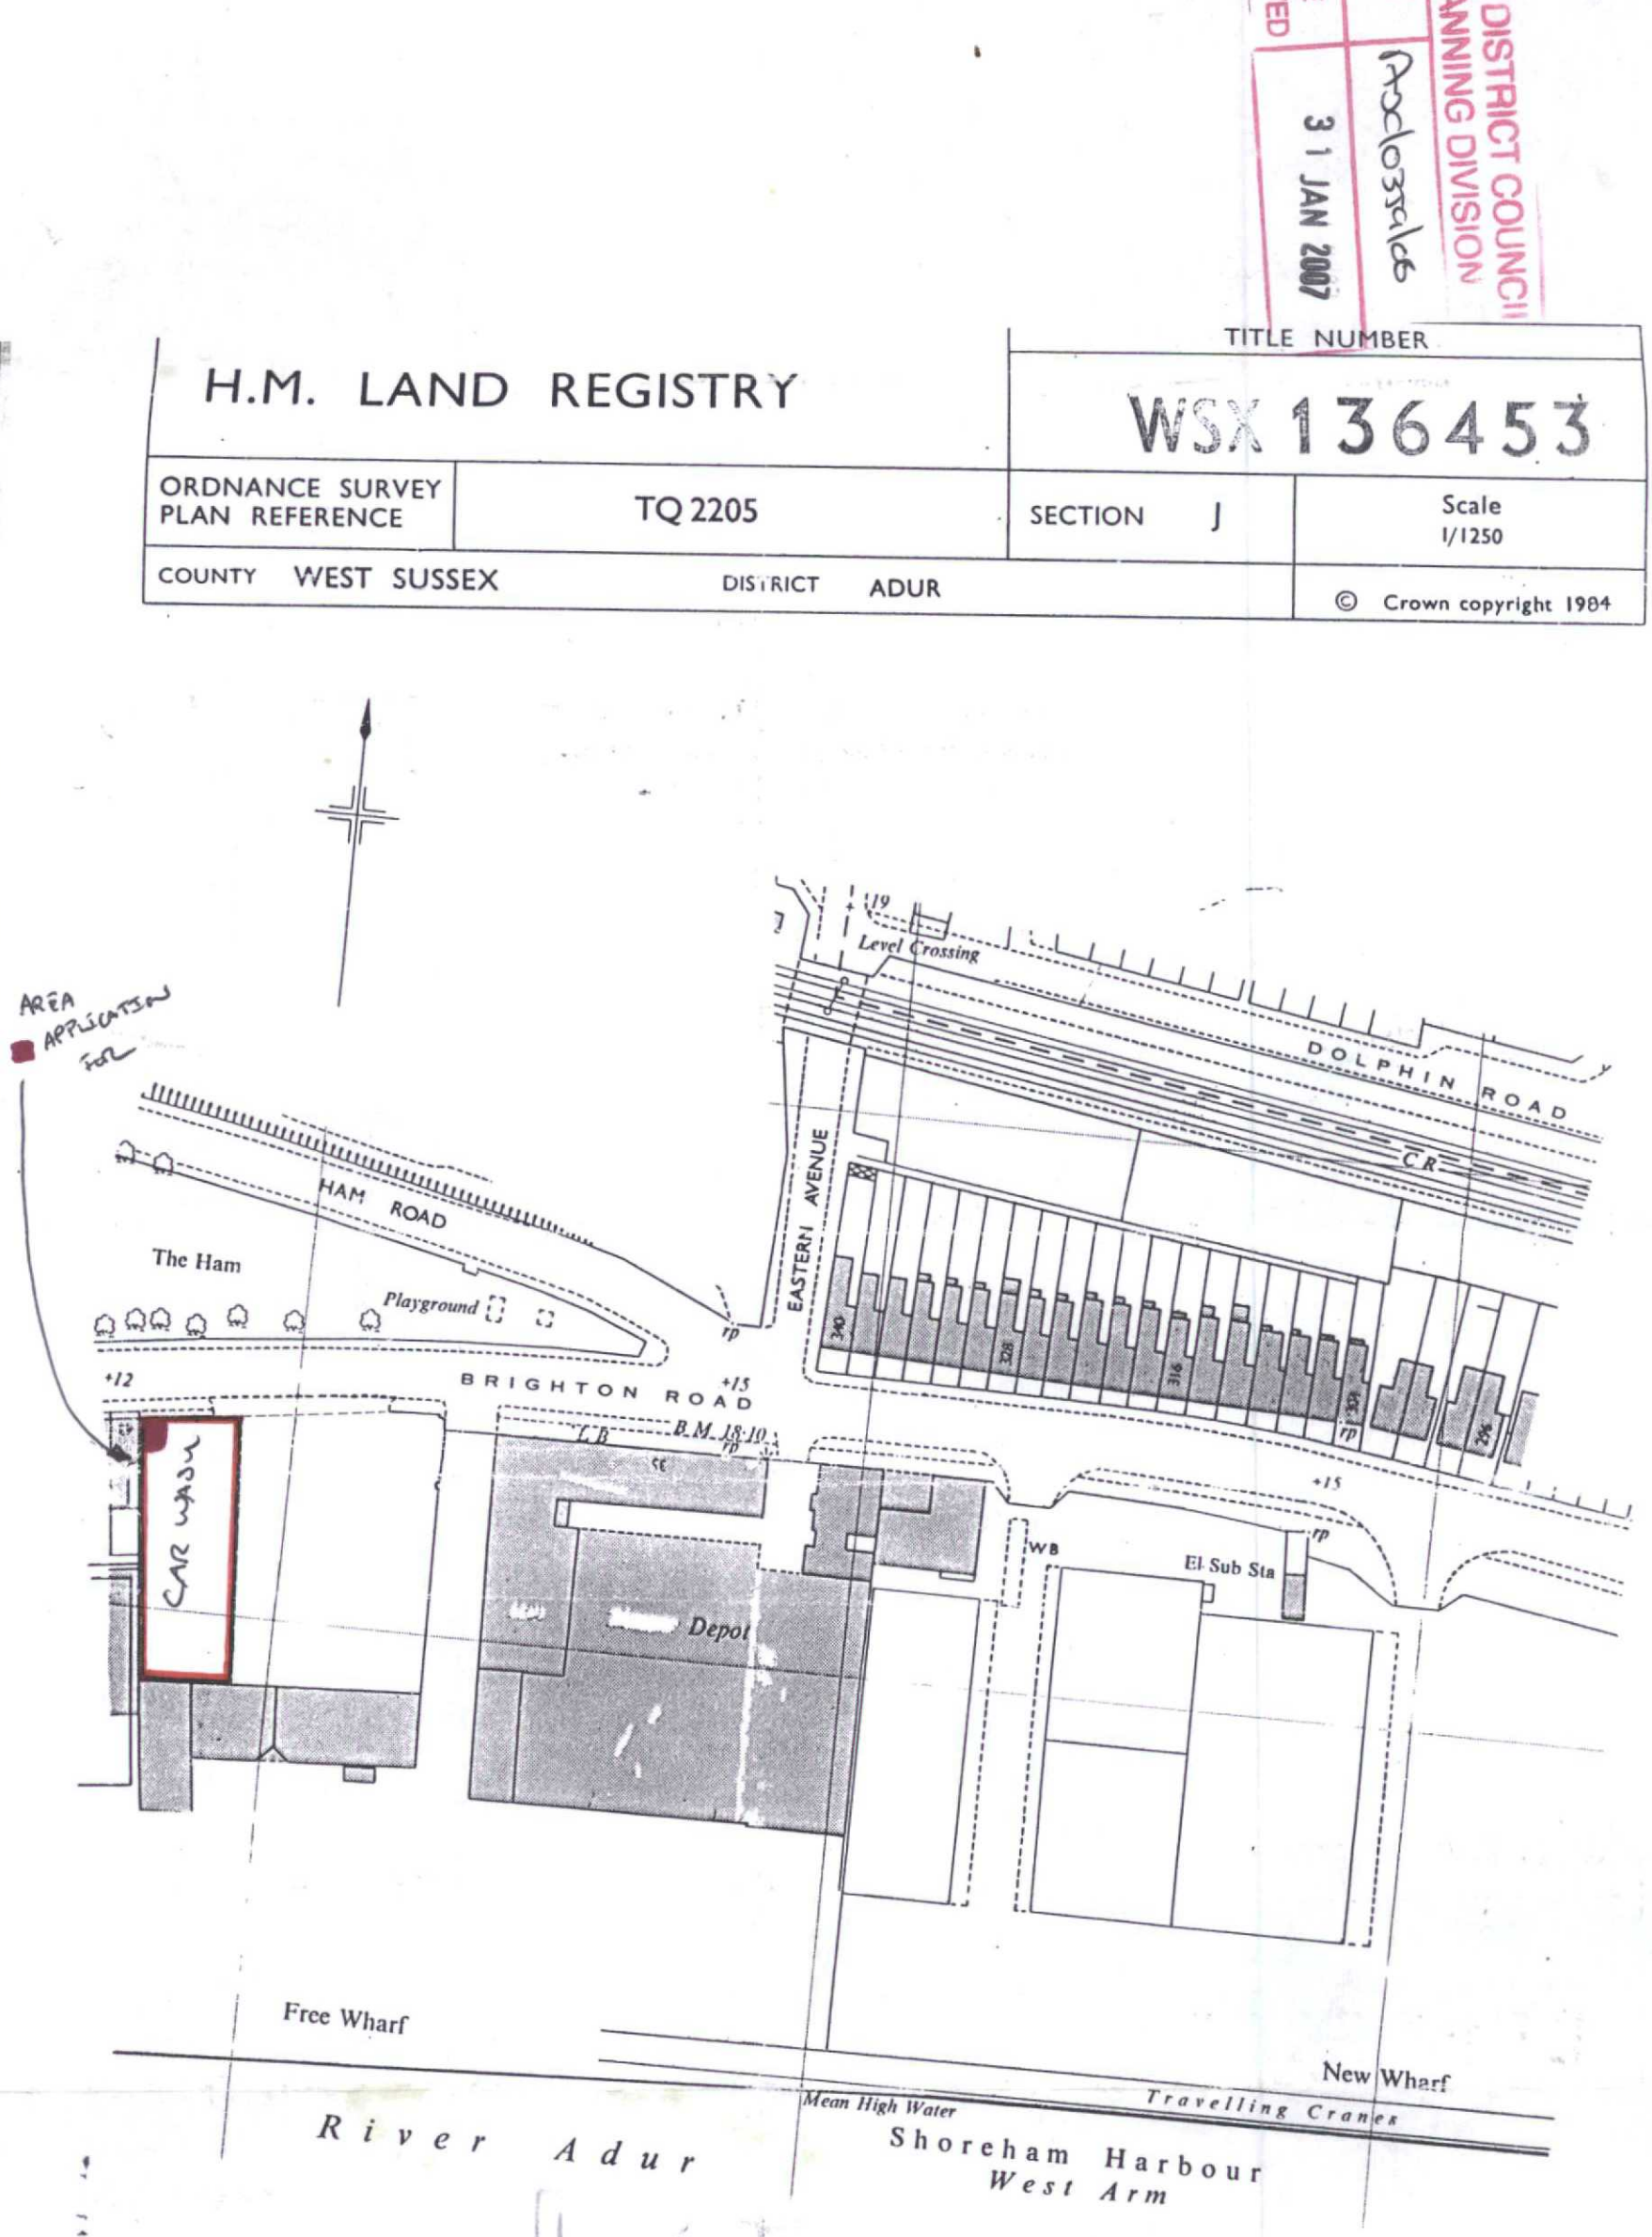

ADUR DISTRICT COUNCIL
PLANNING DIVISION
DATE RECEIVED 06 MAR 2007