

BRIGHTON - SITE SIGNAGE

Site
Panattoni Site Signage
Brighton

Job Number
00000

Page 1 of 5

Drawing Location

Scale

Issue / Rev
Issue 02

Drawn By
JS

Checked By

Sales Rep

Date
13/02/2024

BUTTERFIELD SIGNS LTD
174 Sunbridge Rd
Bradford
West Yorkshire
BD1 2RZ
Tel: 01274 722244
Fax: 01274 848996
Web: www.butterfieldsigns.co.uk

This document is the property of Butterfield Signs Ltd who own the copyright therein. The information in this document is given in confidence and without the written consent of Butterfield Signs Ltd, given by contract or otherwise the document must not be copied, reprinted or reproduced in any material form either wholly or in part nor must the contents of the document or any method of technique available there from be disclosed to any third party.

PANATTONI

BRIGHTON SITE SIGNAGE

Item A - Qty 1

Multi-Occupant Totem 5m

WITH INDIVIDUAL BOXES

5000mm (TOTAL HEIGHT) totem consisting of:

Curved/rolled aluminium cladding around Steel Box Section frame. Powdercoated RAL 5003 around both front, back and sides.

Top of panel to receive Panatonni logo and letters in white vinyl

WHOLE section below Panattoni topper to be one large cut out, (Essentially making a goalpost frame with cladding around the 2 upright posts.

To middle (sandwiched between cladding) a **flat** 3mm aluminium panel with geometric pattern cut out.

To either side of this flat middle panel (between the outer legs) are aluminium trays with vinyl to faces for occupant names

SCALE 1:25

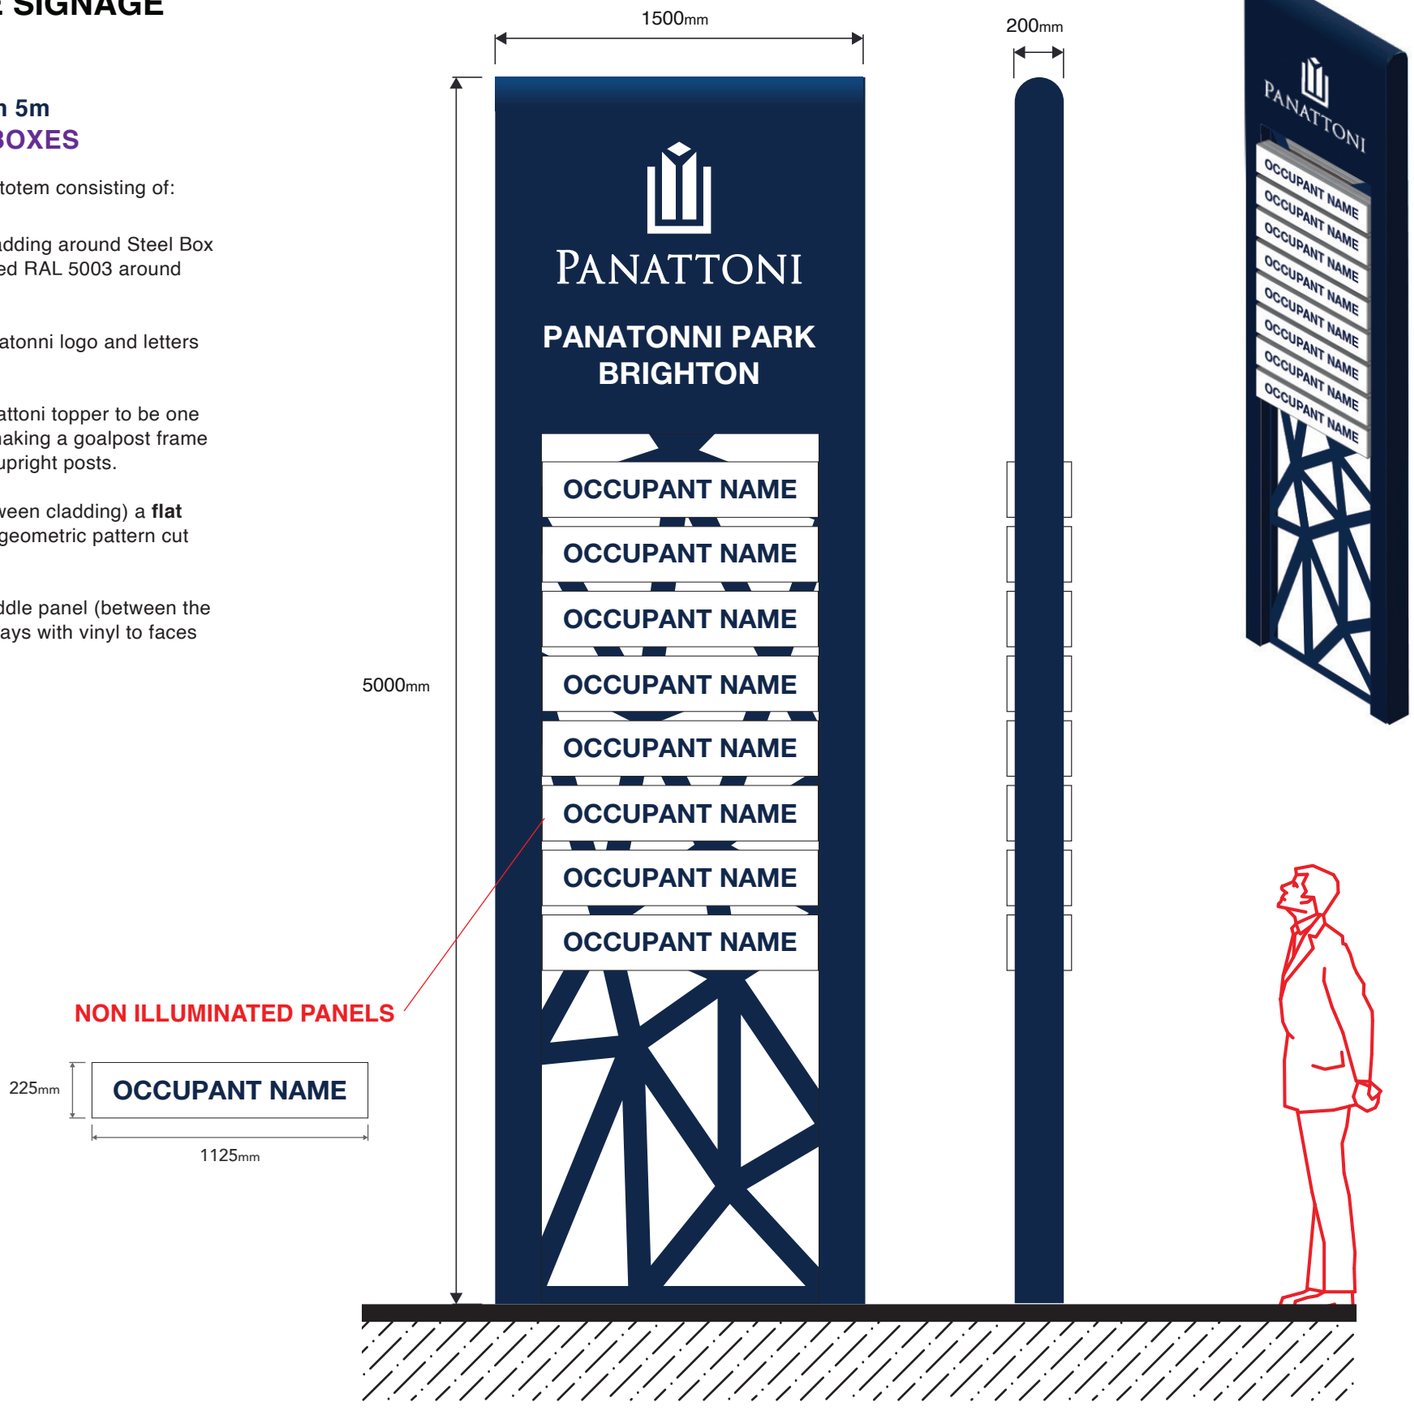

CONTENT TBC, REQUIREMENTS OF DOUBLE SIDED DISPLAYS TBC

COLOURS USED

RAL 5003

WHITE

EST. 1927 BUTTERFIELD GROUP

Site
Panattoni Site Signage
Brighton

Job Number
00000

Drawing Location

Scale
1:25

Issue / Rev
Issue 02

Drawn By
JS

Checked By

Sales Rep

Date
13/02/2024

BUTTERFIELD SIGNS LTD
174 Sunbridge Rd
Bradford
West Yorkshire
BD1 2PZ
Tel: 01274 722244
Fax: 01274 848996
Web: www.butterfieldsigns.co.uk

This document is the property of Butterfield Signs Ltd who own the copyright therein. The information in this document is given in confidence and without the written consent of Butterfield Signs Ltd, given by contract or otherwise the document must not be copied, reprinted or reproduced in any material form either wholly or in part nor must the contents of the document or any method of technique available there from be disclosed to any third party.

PANATTONI

BRIGHTON SITE SIGNAGE

Item B - Qty 1

Single Occupant Totem 3.3m

WITH DIRECTIONAL

Steel Box Section frame, clad with square-cornered aluminium panelling. Powdercoated RAL 5003 (satin).

Face of panels to either side to receive geometric pattern cut out (mirrored on each side so that from front on view you can see directly through.

Top of panel to receive Panatonni logo and site name in white vinyl

White vinyl occupant name and directional content below Panatonni logo

SCALE 1:25

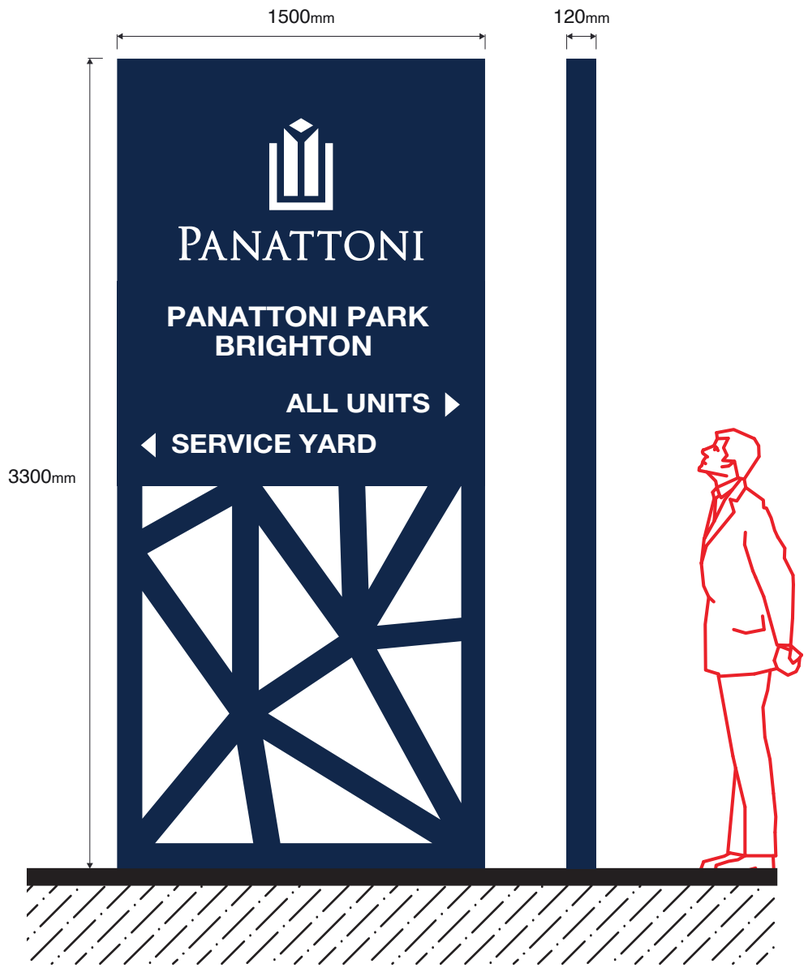

SCALE 1:25

REAR OF SIGN



COLOURS USED

RAL 5003

WHITE

EST. 1927 BUTTERFIELD GROUP

Site
Panattoni Site Signage
Brighton

Job Number
00000

Drawing Location

Scale
1:25

Issue / Rev
Issue 02

Drawn By
JS

Checked By

Sales Rep

Date
13/02/2024

BUTTERFIELD SIGNS LTD
174 Sunbridge Rd
Bradford
West Yorkshire
BD1 2RZ
Tel: 01274 722244
Fax: 01274 848996
Web: www.butterfieldsigns.co.uk

This document is the property of Butterfield Signs Ltd who own the copyright therein. The information in this document is given in confidence and without the written consent of Butterfield Signs Ltd, given by contract or otherwise the document must not be copied, reprinted or reproduced in any material form either wholly or in part nor must the contents of the document or any method of technique available there from be disclosed to any third party.

PANATTONI

BRIGHTON SITE SIGNAGE

Item C - Qty 1

Single Occupant Totem 1.65m

WITH DIRECTIONAL

Steel Box Section frame, clad with square-cornered aluminium panelling. Powdercoated RAL 5003 (satin).

Face of panels to either side to receive geometric pattern cut out (mirrored on each side so that from front on view you can see directly through.

Top of panel to receive Panatonni logo and text in white vinyl

White vinyl occupant name and directional content below Panatonni logo

SCALE 1:25



COLOURS USED

RAL 5003
WHITE

LOCATION C1

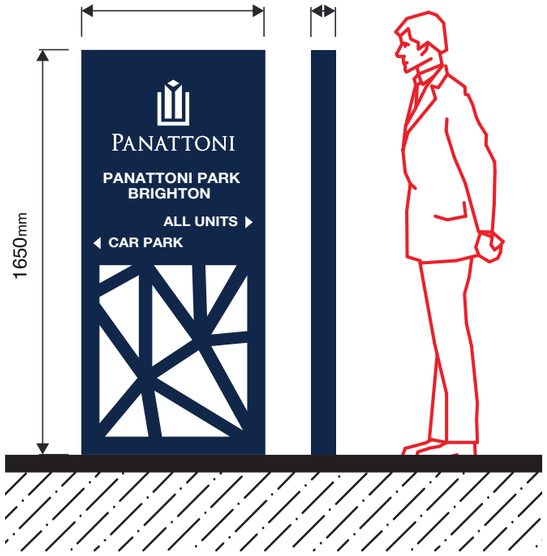

REAR OF SIGN



LOCATION C2

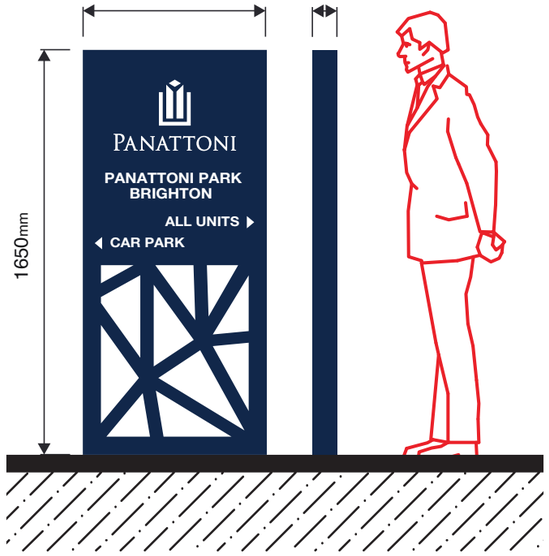

REAR OF SIGN



ACCORDING TO SITE PLAN, BOTH TOTEMS APPEAR TO HAVE SAME CONTENT.
REQUIREMENTS OF SIGN C2 BEING DOUBLE SIDED ARE TBC

BUTTERFIELD SIGNS LTD
174 Sunbridge Rd
Bradford
West Yorkshire
BD1 2RZ
Tel: 01274 722244
Fax: 01274 848996
Web: www.butterfieldsigns.co.uk

This document is the property of Butterfield Signs Ltd who own the copyright therein. The information in this document is given in confidence and without the written consent of Butterfield Signs Ltd, given by contract or otherwise the document must not be copied, reprinted or reproduced in any material form either wholly or in part nor must the contents of the document or any method of technique available there from be disclosed to any third party.

PANATTONI

BRIGHTON SITE SIGNAGE



EST. 1927 BUTTERFIELD GROUP

Site
Panattoni Site Signage
Brighton

Job Number
00000

Drawing Location

Scale
--

Issue / Rev
Issue 02

Drawn By
JS

Checked By

Sales Rep

Date
13/02/2024

BUTTERFIELD SIGNS LTD
174 Sunbridge Rd
Bradford
West Yorkshire
BD1 2RZ
Tel: 01274 722244
Fax: 01274 848996
Web: www.butterfieldsigns.co.uk

This document is the property of Butterfield Signs Ltd who own the copyright therein. The information in this document is given in confidence and without the written consent of Butterfield Signs Ltd, given by contract or otherwise the document must not be copied, reprinted or reproduced in any material form either wholly or in part nor must the contents of the document or any method of technique available there from be disclosed to any third party.