


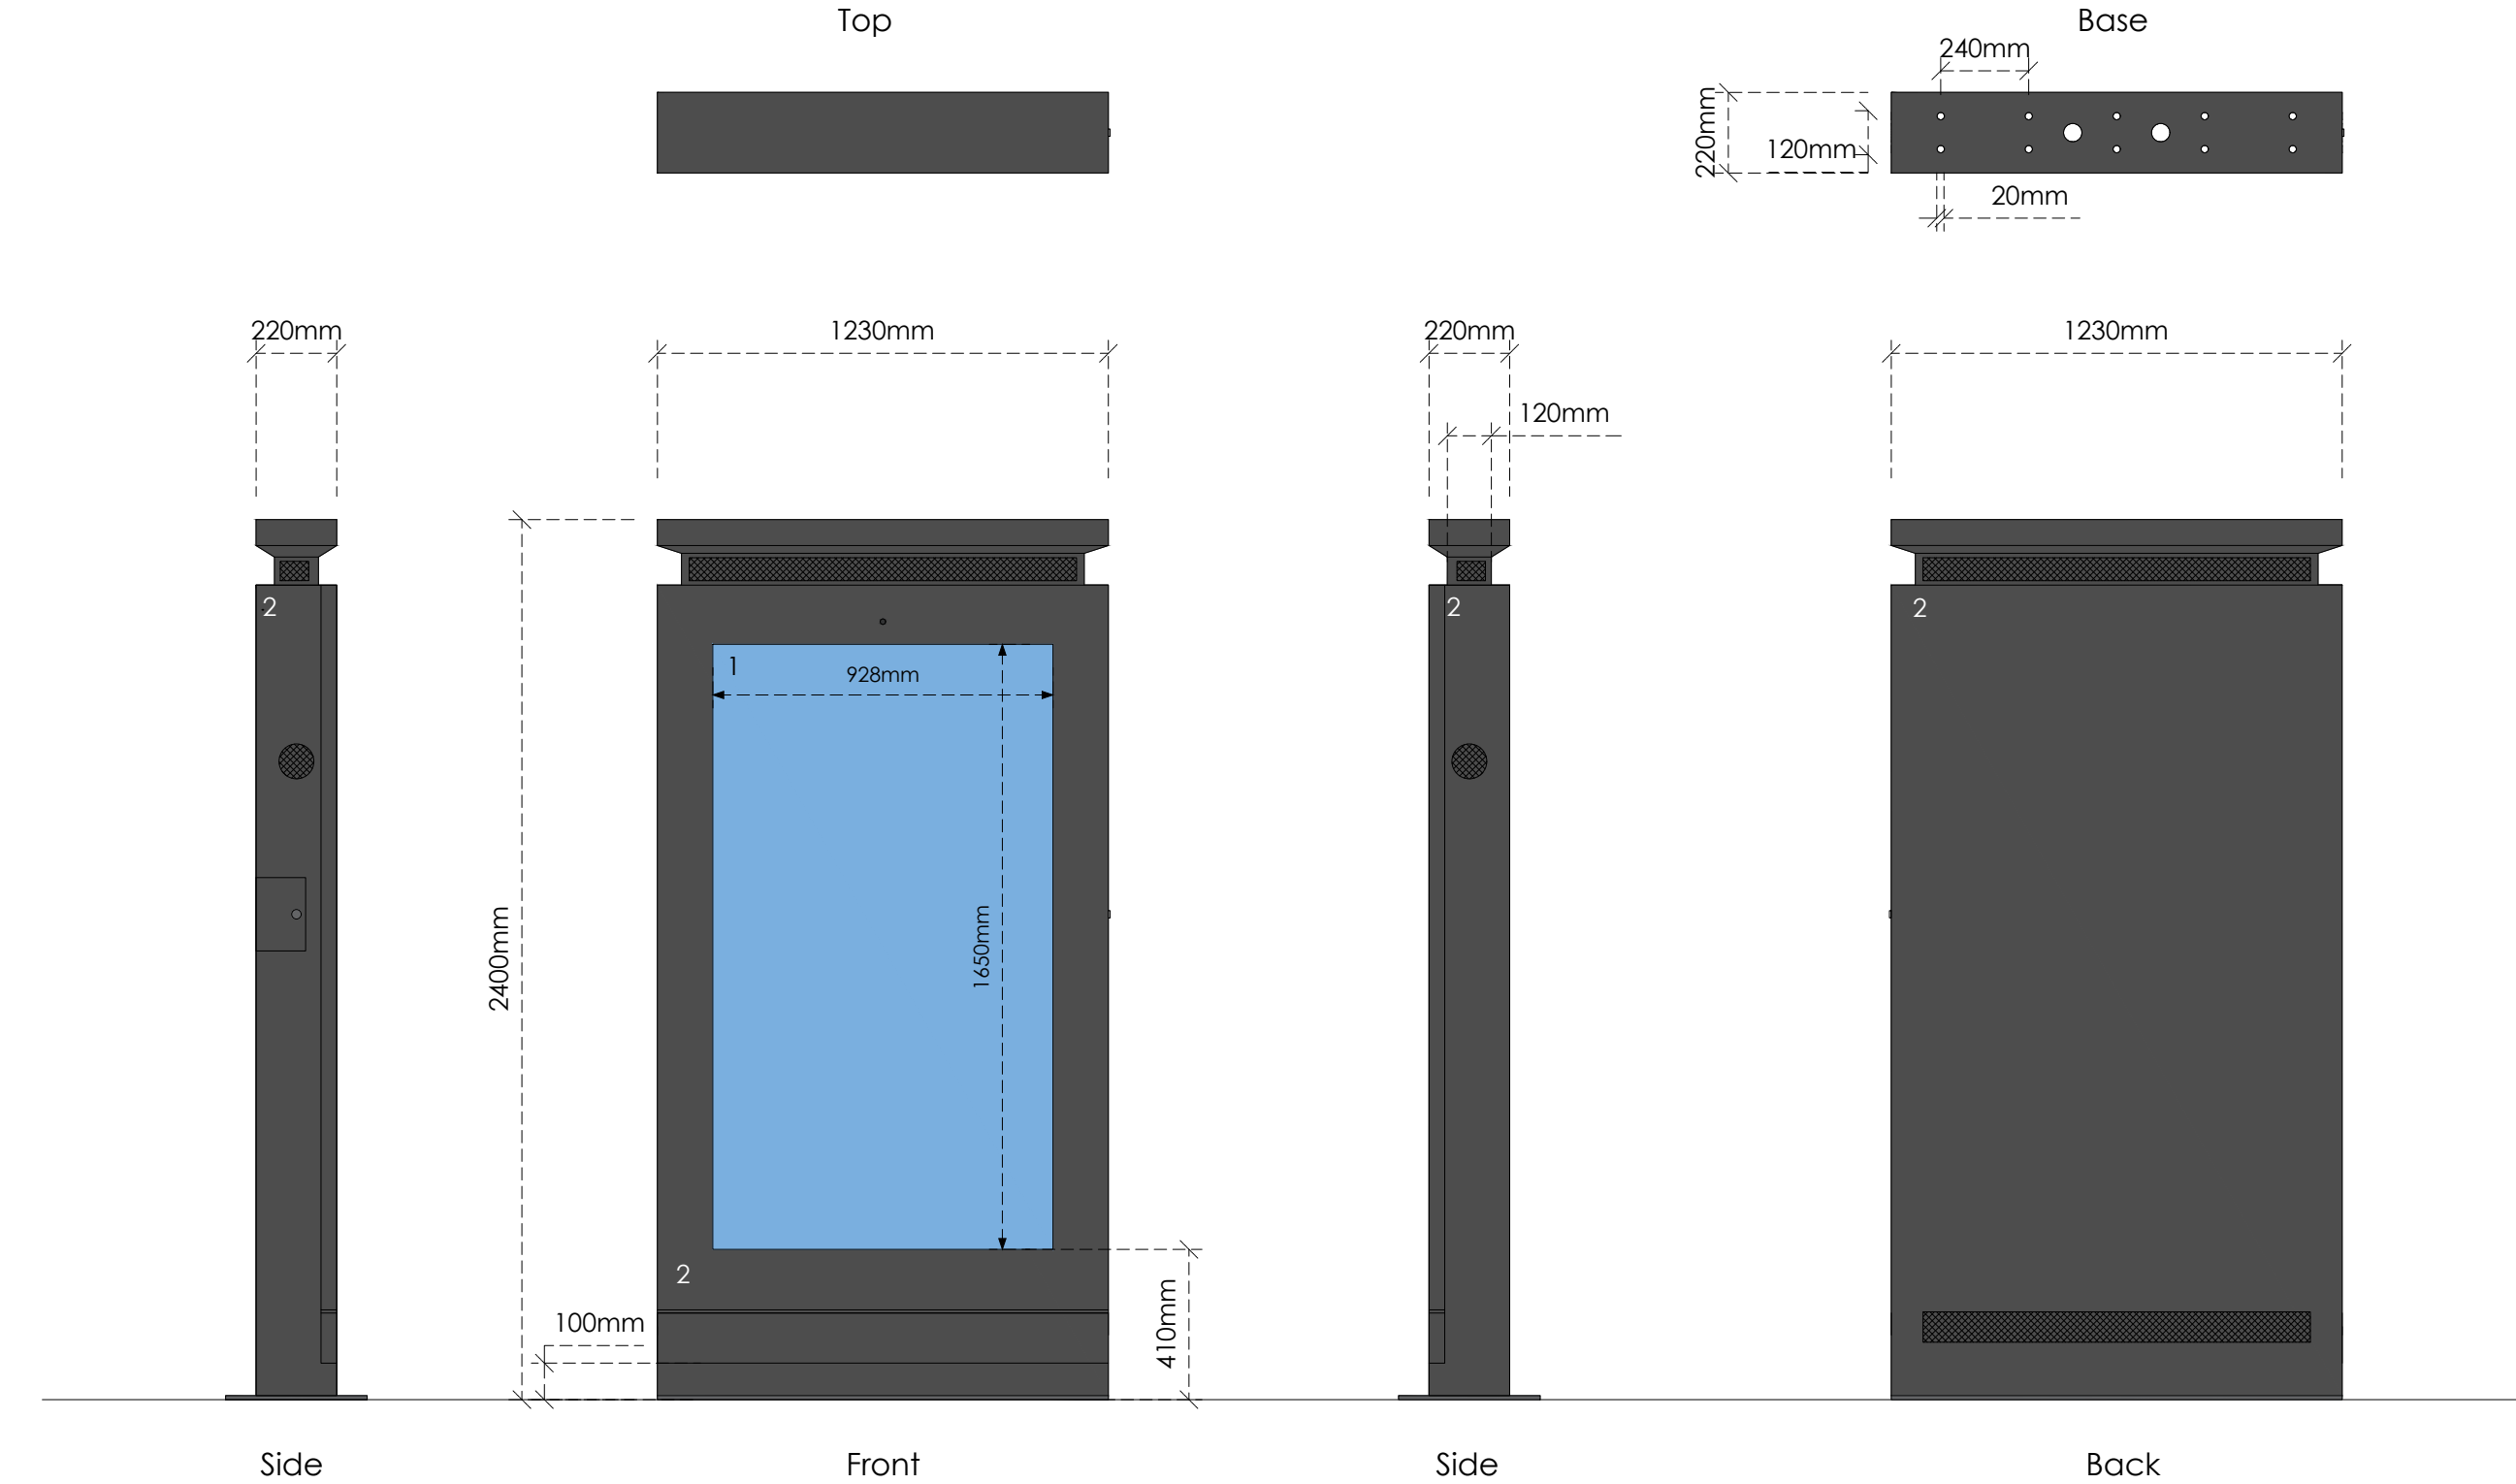

Title
Specification

Address
Arundel Road, Worthing, BN13 3EH

Client

Job No.
27303
FS684

Issued
18/05/26

Scale
1:20 @ A3

Key

- 1. Digital Display
- 2. Zinc Powder and Fine Grain Powder Coated Galvanized Steel in Black (RAL 9005)

All information is to be checked on site for accuracy and fit. Only drawings with WD status with the most recent revision are to be used for construction.

