


THIS DRAWING IS THE PROPERTY OF STEPHEN BROMLEY ASSOCIATES
AND MUST NOT BE REPRODUCED IN PART OR IN WHOLE OR USED FOR
THE LOCATION OF WORKS WITHOUT THEIR PERMISSION.
DO NOT SCALE DRAWING FOR DIMENSIONS.
ALL DIMENSIONS TO BE CHECKED ON SITE PRIOR TO COMMENCEMENT
OF ANY CONSTRUCTION WORK AND STEPHEN BROMLEY ASSOCIATES
NOTIFIED OF ANY DISCREPANCIES.
WE CAN NOT BE RESPONSIBLE FOR ANY WORKS UNTIL THEY ARE
CHECKED AND CONFIRMED TO COMPLY BY THE RELEVANT BUILDING CONTROL.

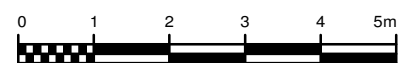

EXISTING






FRONT ELEVATION
SOUTH ELEVATION

SIDE ELEVATION
EAST ELEVATION

REAR ELEVATION
NORTH ELEVATION

SIDE ELEVATION
WEST ELEVATION


PROPOSED

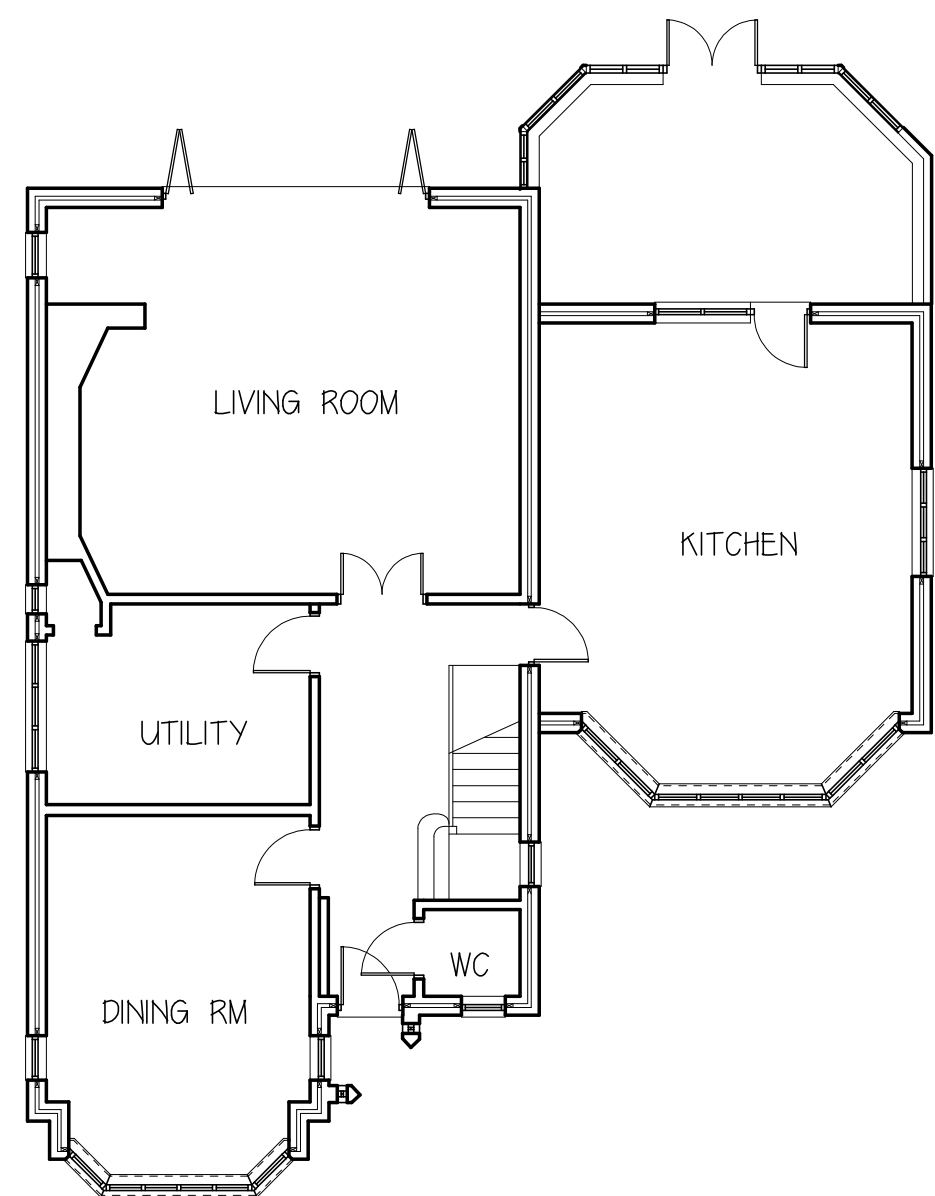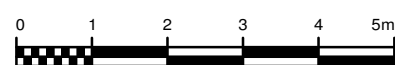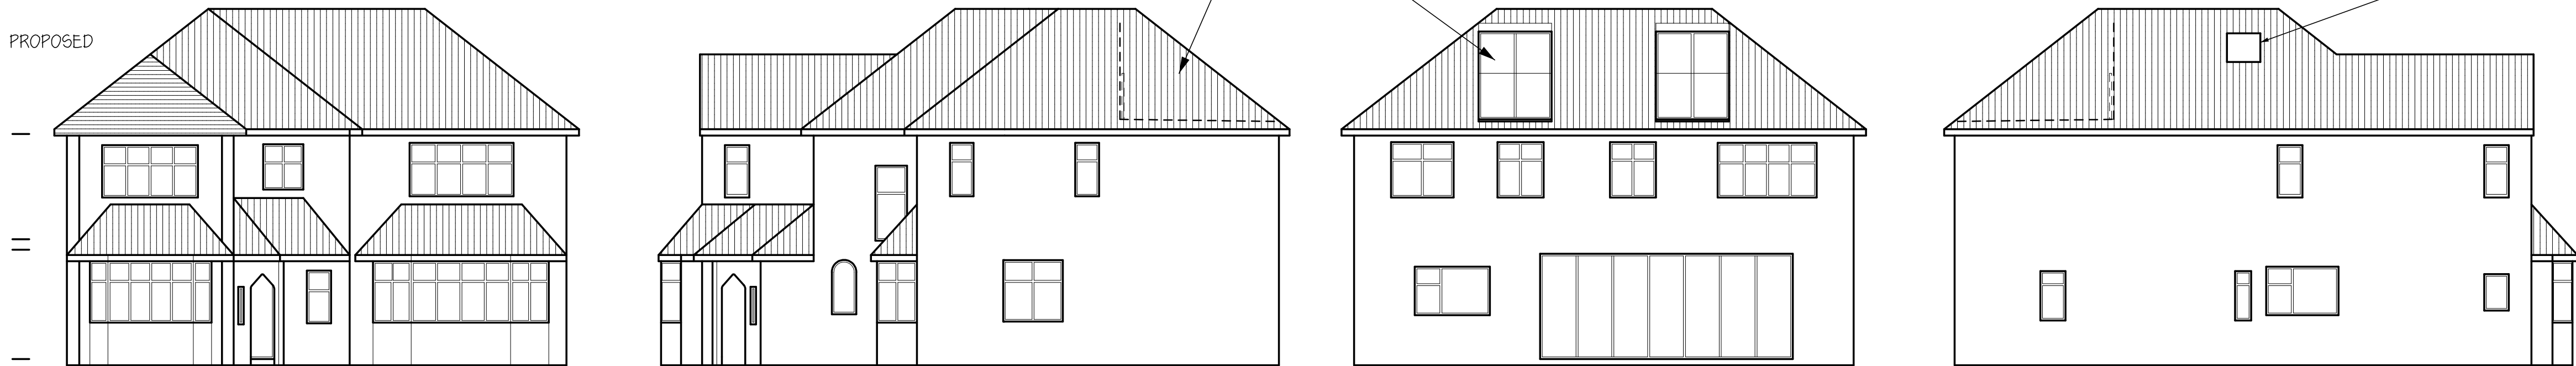



GROUND FLOOR PLAN
EXISTING




FIRST FLOOR PLAN
EXISTING

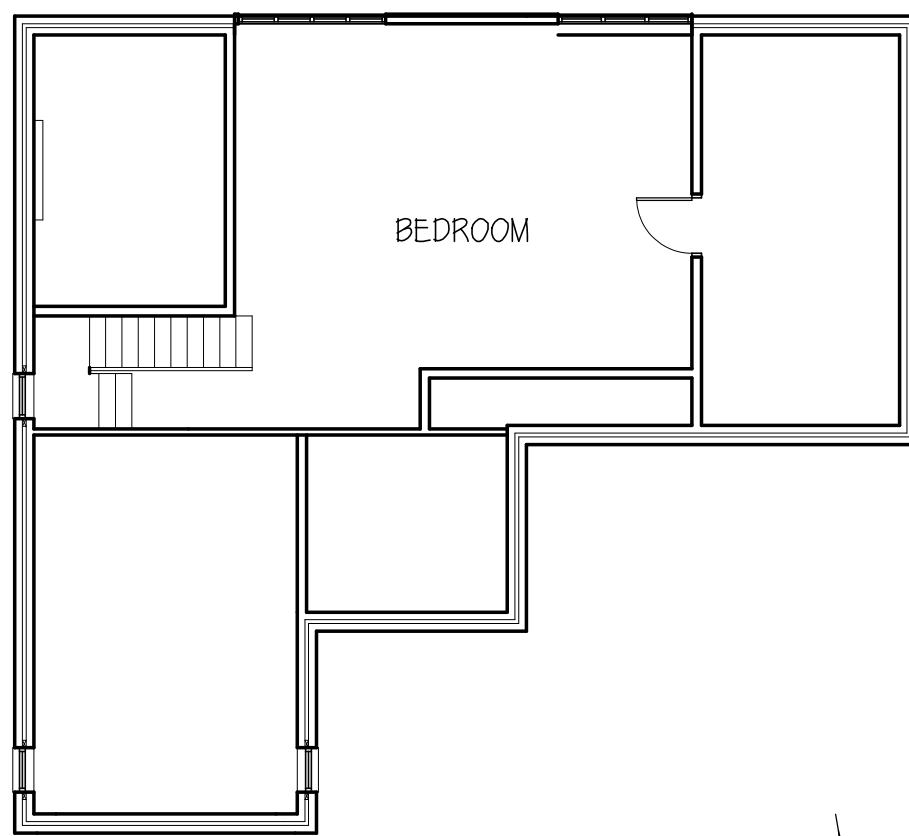


SECOND FLOOR PLAN
EXISTING

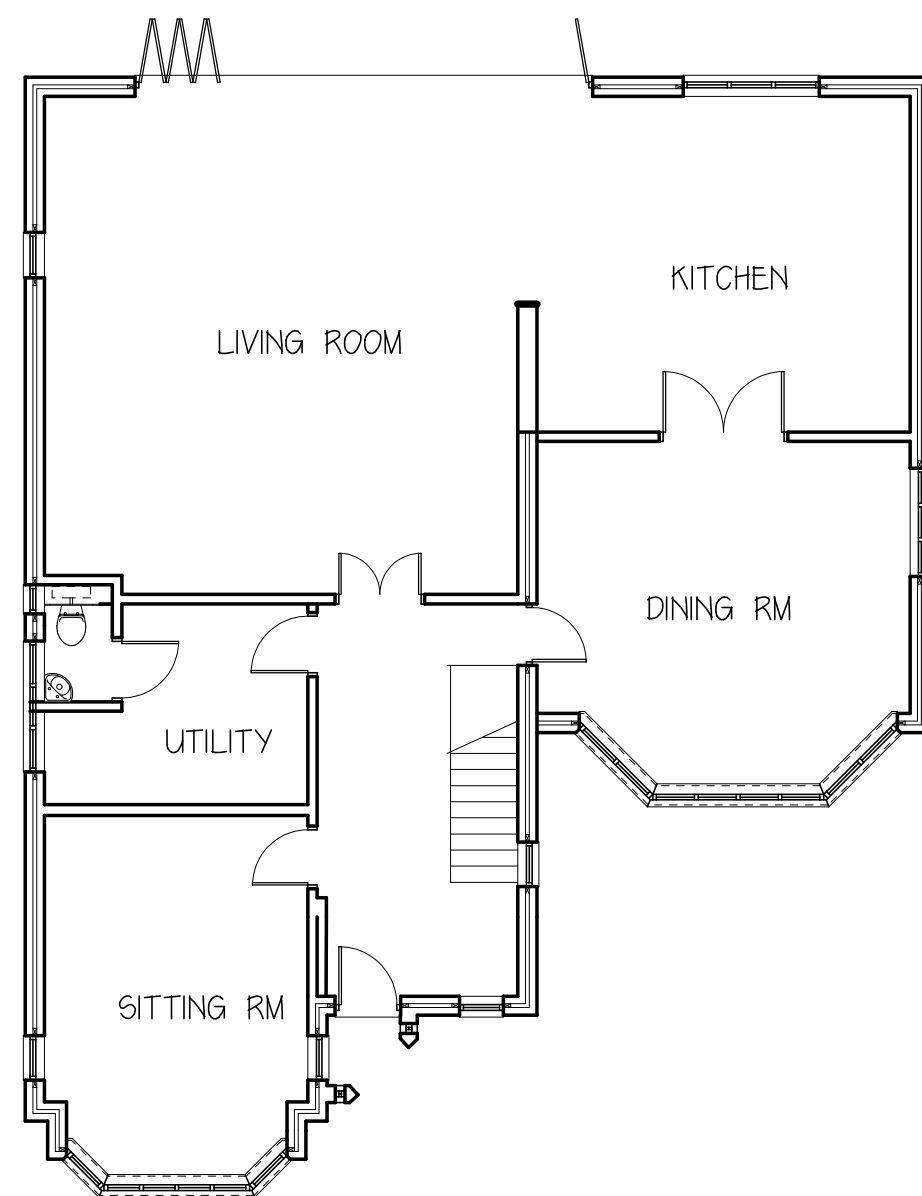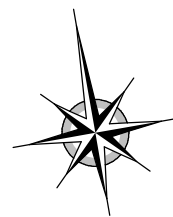

GROUND FLOOR PLAN
PROPOSED

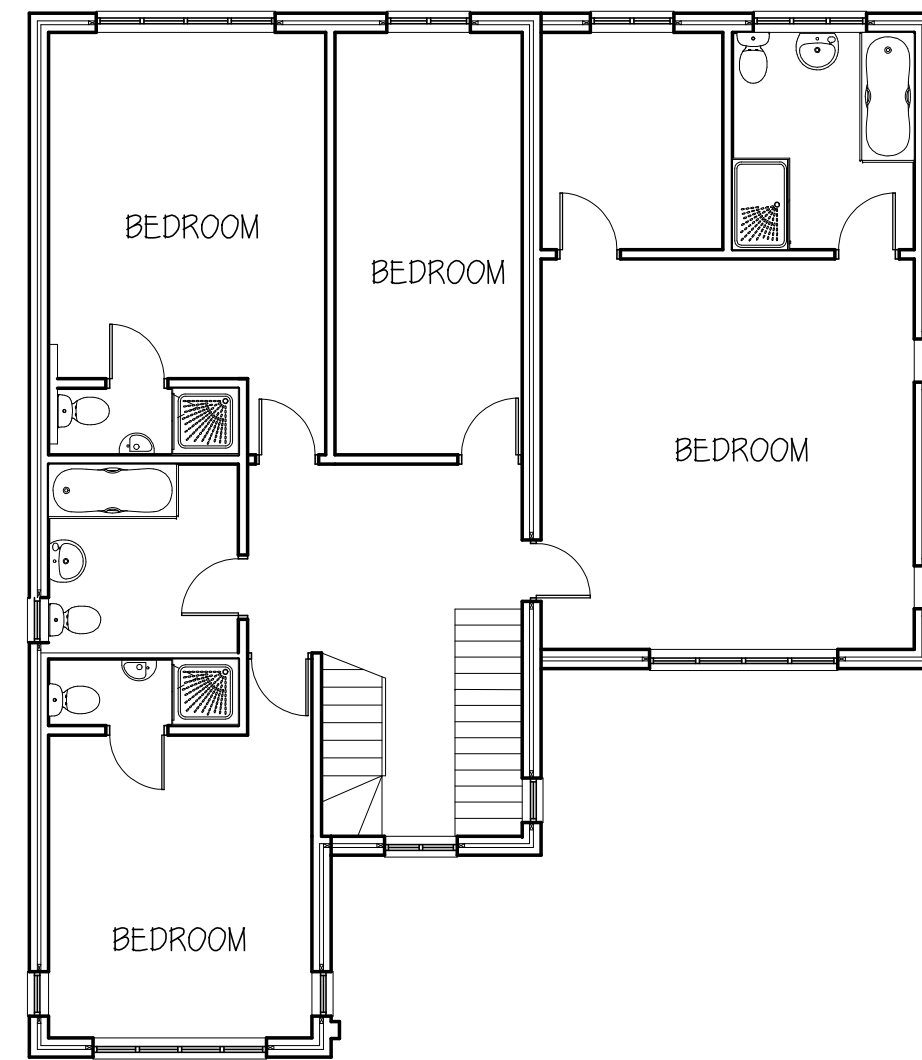

FIRST FLOOR PLAN
PROPOSED

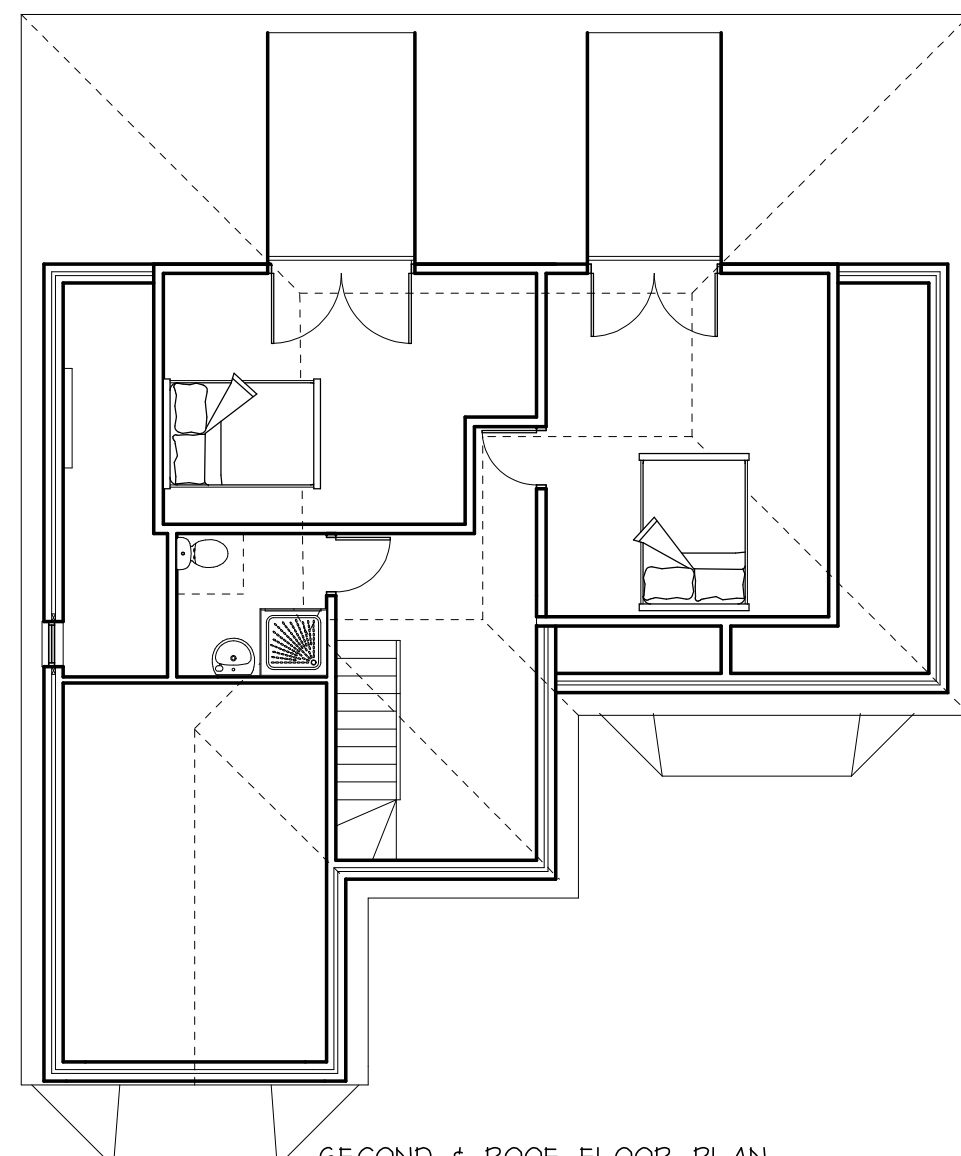

SECOND & ROOF FLOOR PLAN
PROPOSED

