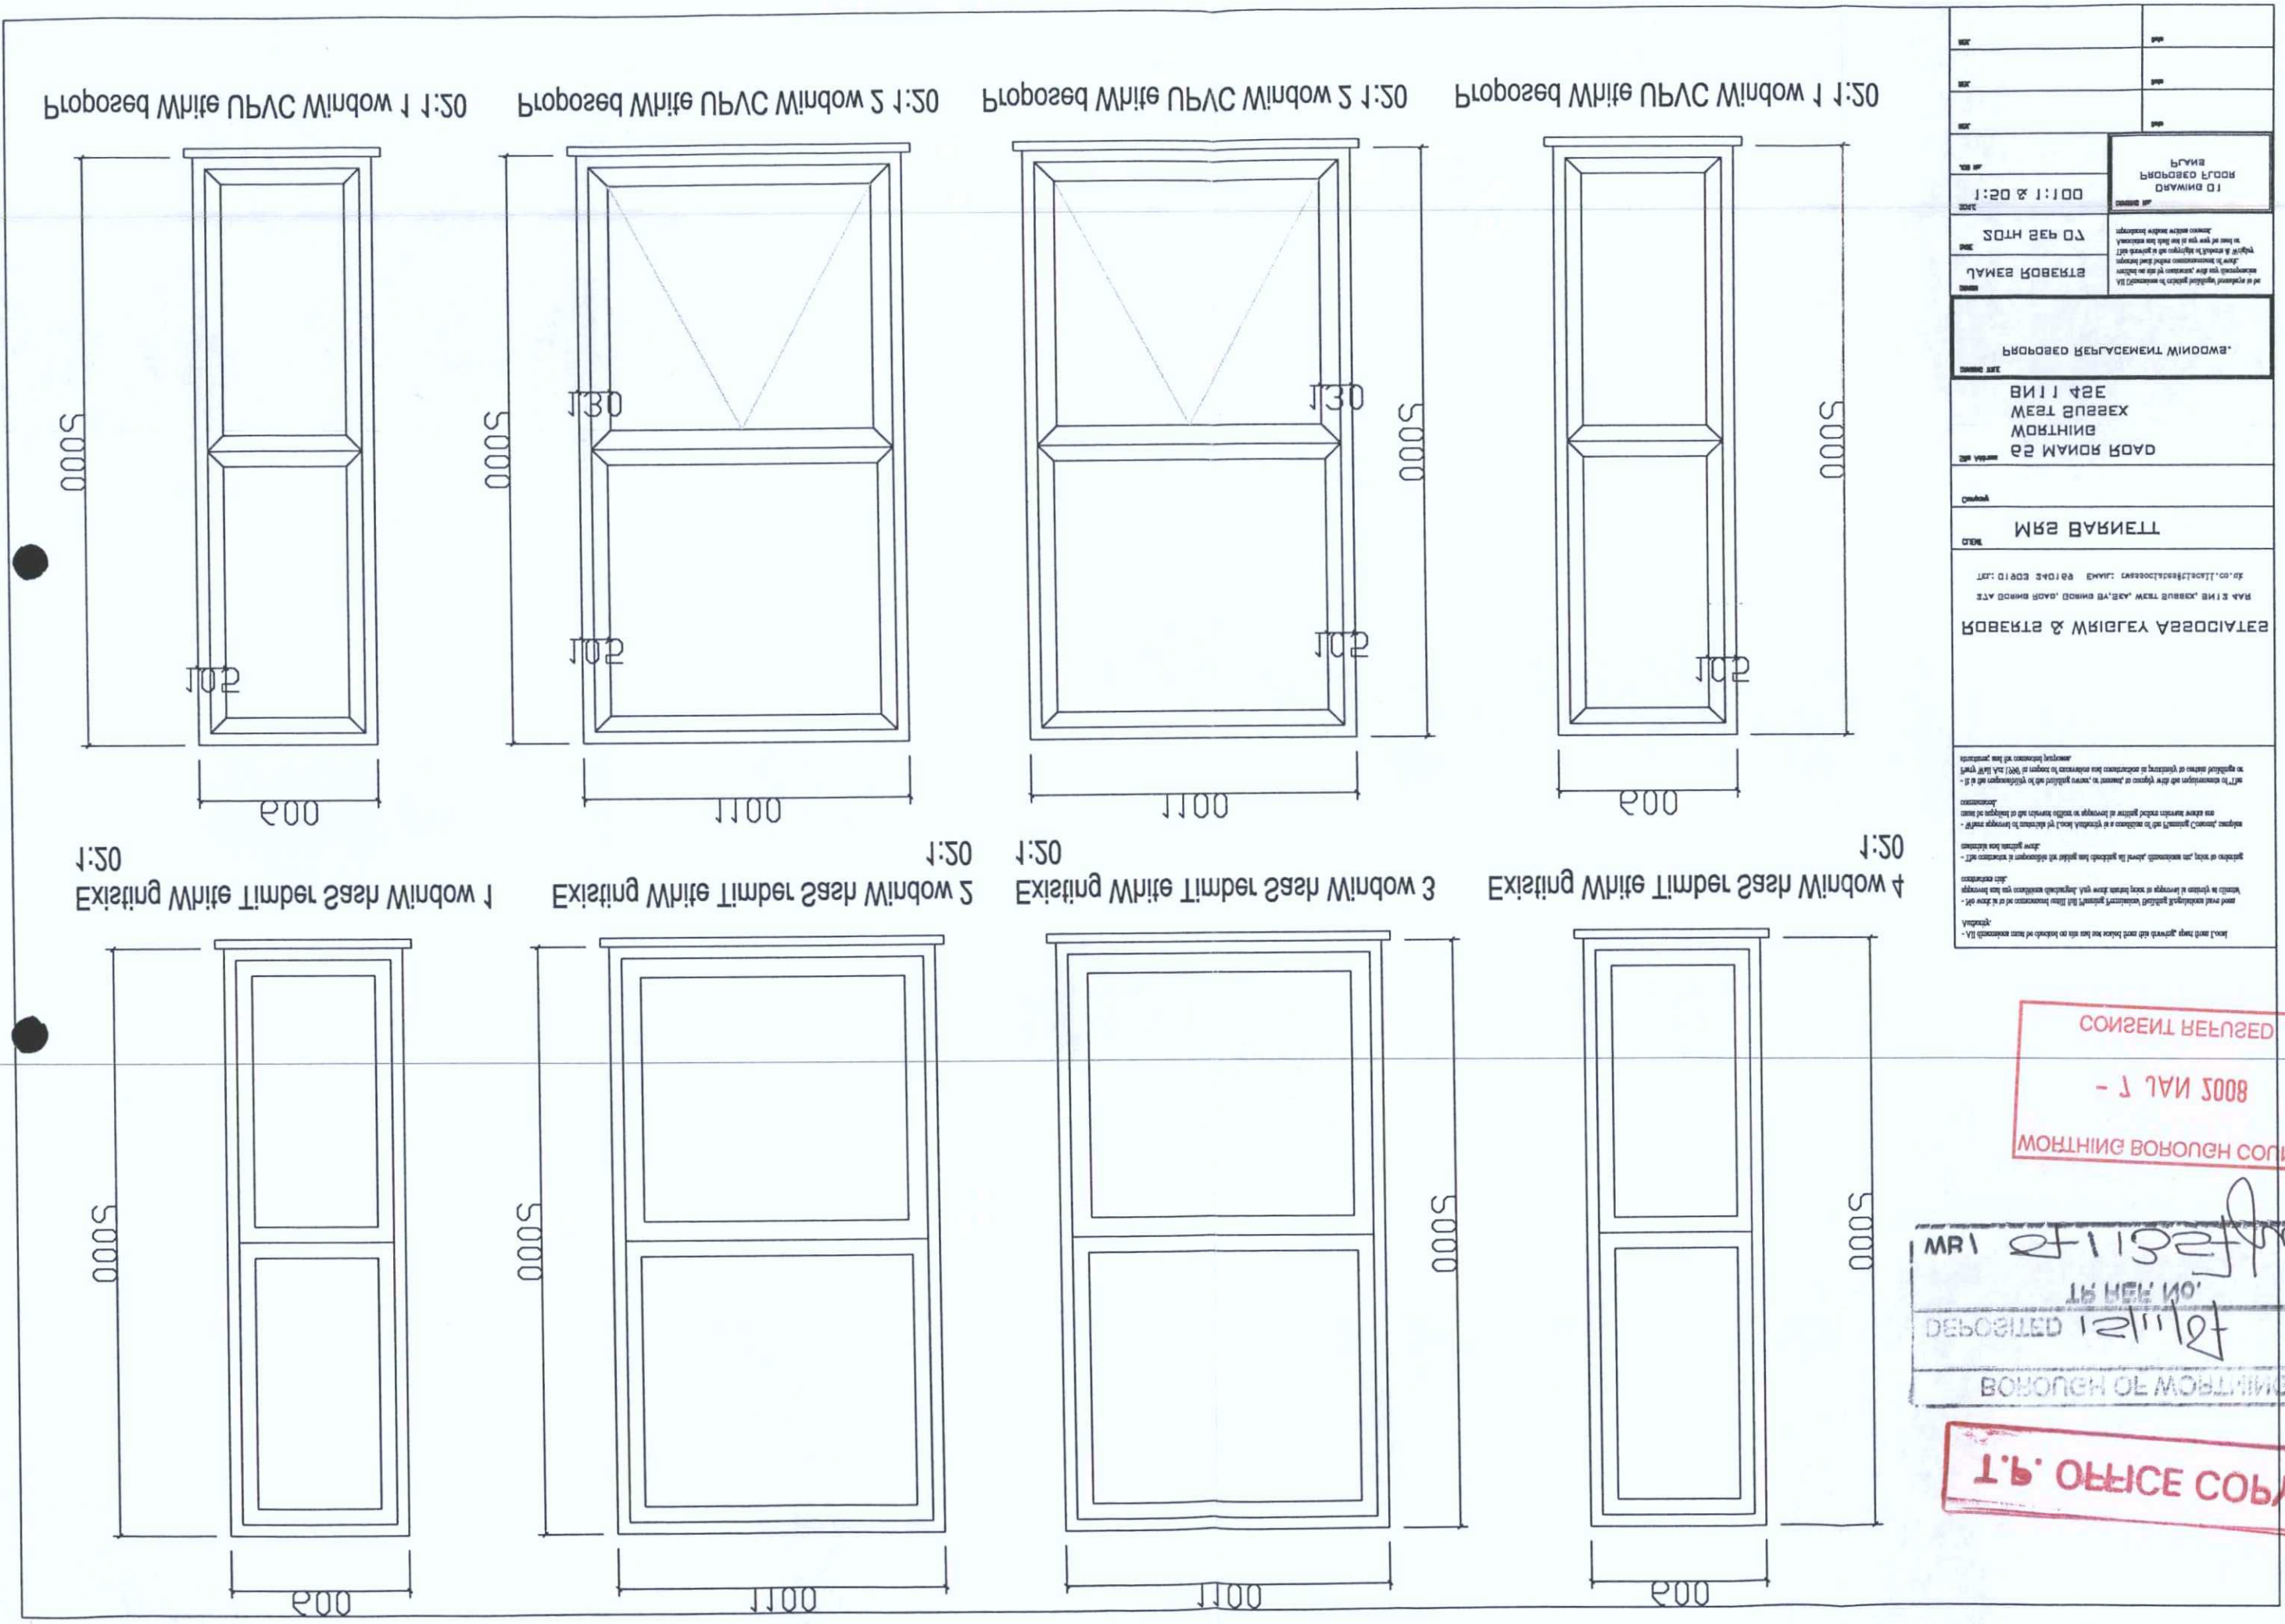
Proposed White UPVC Window 1 1:20
Proposed White UPVC Window 2 1:20
Proposed White UPVC Window 2 1:20
Proposed White UPVC Window 1 1:20
Existing White Timber Sash Window 1 1:20
Existing White Timber Sash Window 2 1:20
Existing White Timber Sash Window 3 1:20
Existing White Timber Sash Window 4 1:20
5000
1100
900
1:20
102
130
ROBERTS & WRIGLEY ASSOCIATES
MRS BARNETT
6 MANOR ROAD
WORTHING
WEST SUSSEX
BN11 4SE
PROPOSED REPLACEMENT WINDOWS.
JAMES ROBERTS
20TH SEP 07
1:20 & 1:100
PROPOSED FLOOR PLANS
WORTHING BOROUGH COUNCIL
- 7 JAN 2008
CONSENT REFUSED
BOROUGH OF WORTHING
DEPOSITED 12/11/07
T.P. OFFICE COPY